




FLOOR PLAN

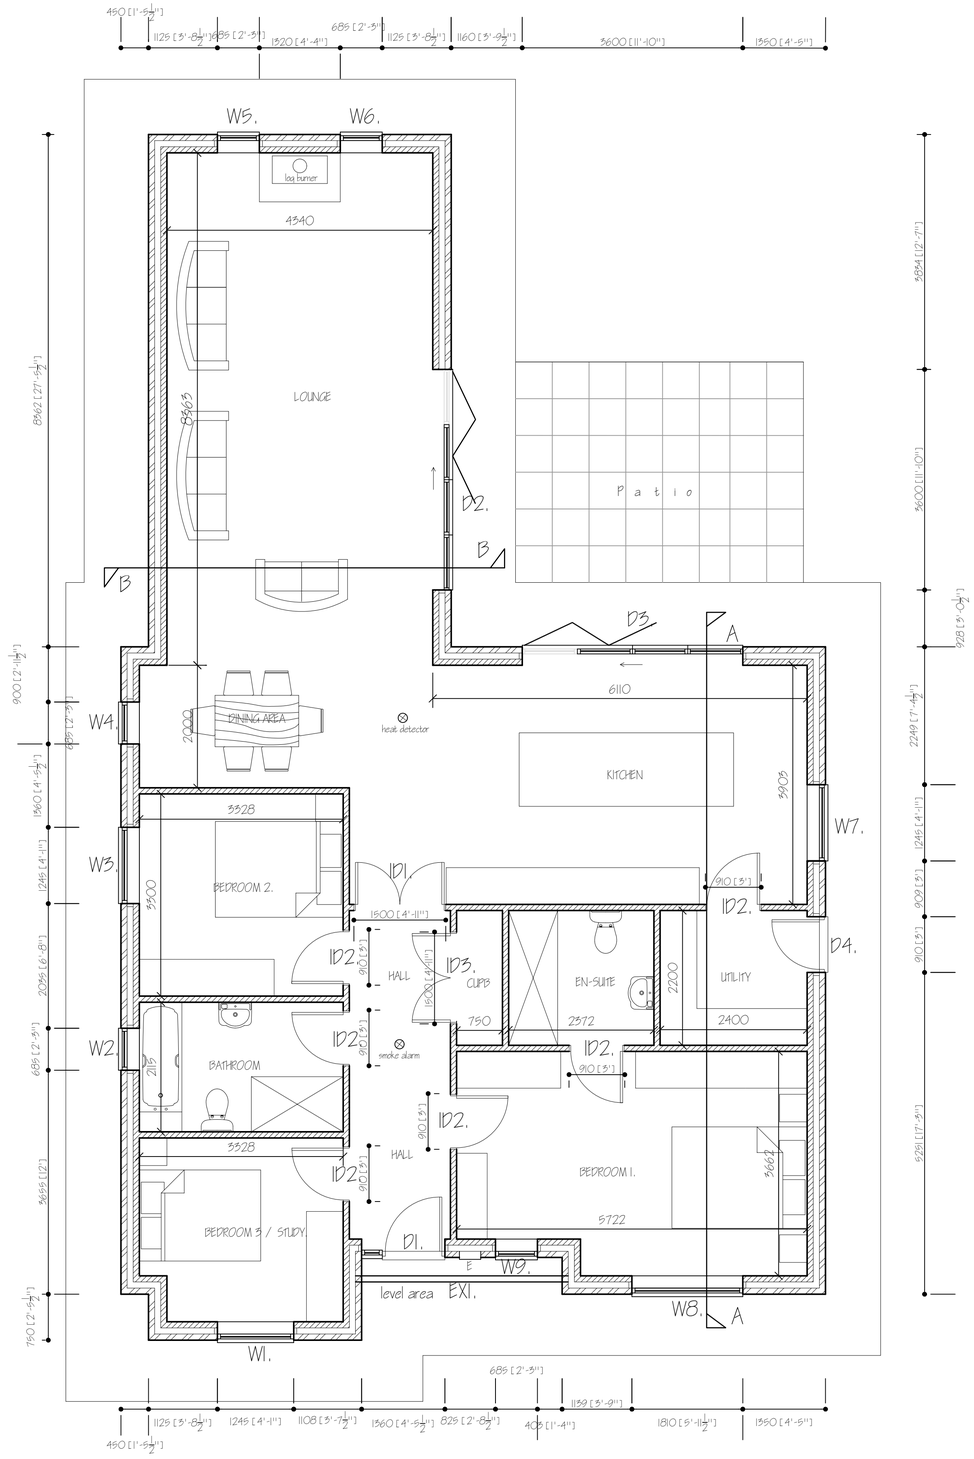


SIDE ELEVATION

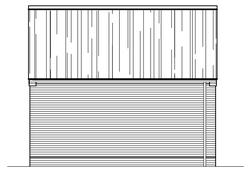

REAR ELEVATION

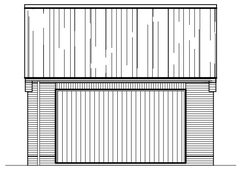

FRONT ELEVATION

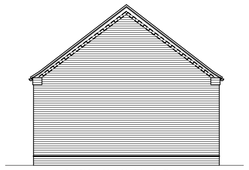


SIDE ELEVATION




REAR ELEVATION

Opening schedule: -


D / W	EXTERNAL SIZE	Lintel Type	Size	Notes	Secure Door & Window
D1	1360w x 2100h	HT/ HP+100	1650mm	Level Threshold.	Yes
D2	3600w x 2100h	BEAM		See Structural Calcs.	Yes
D3	3600w x 2100h	BEAM		See Structural Calcs.	Yes
D4	910w x 2100h	HT/ S+100	1200mm		Yes
W1	1245w x 1200h	HT/ S+100	1650mm		Yes
W2	685w x 1050h	HT/ S+100	1050mm		Yes
W3	1245w x 1200h	HT/ S+100	1650mm		Yes
W4	685w x 1200h	HT/ S+100	1050mm		Yes
W5	685w x 1350h	HT/ S+100	1050mm		Yes
W6	685w x 1350h	HT/ S+100	1050mm		Yes
W7	1245w x 1050h	HT/ S+100	1650mm		Yes
W8	1310w x 1200h	HT/ HP+100	2100mm		Yes
W9	685w x 1200h	HT/ S+100	1050mm		Yes
W10	1245w x 1050h	S/ K-90	1650mm		
D1	1500w x 1950h	HP BOX/ K100	1800mm		
D12	910w x 1950h	BOX/ K-100	1200mm		
D13	1500w x 1950h	HP BOX/ K100	1800mm		
G01	4250w x 2100h	BEAM		See Structural Calcs.	
EX1	5273w x 2100h	BEAM		See Structural Calcs.	

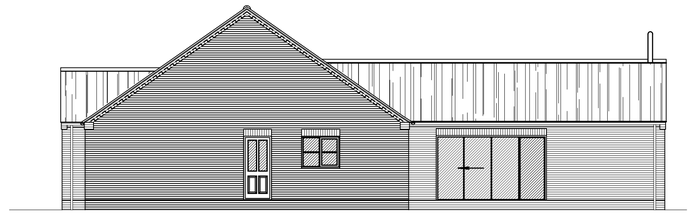

SIDE ELEVATION

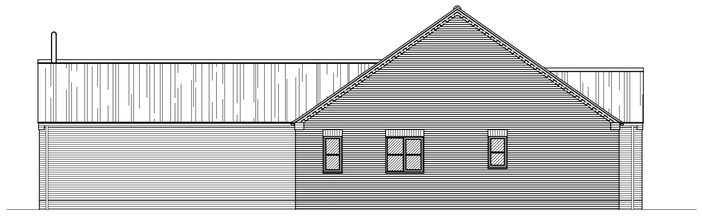

SIDE ELEVATION

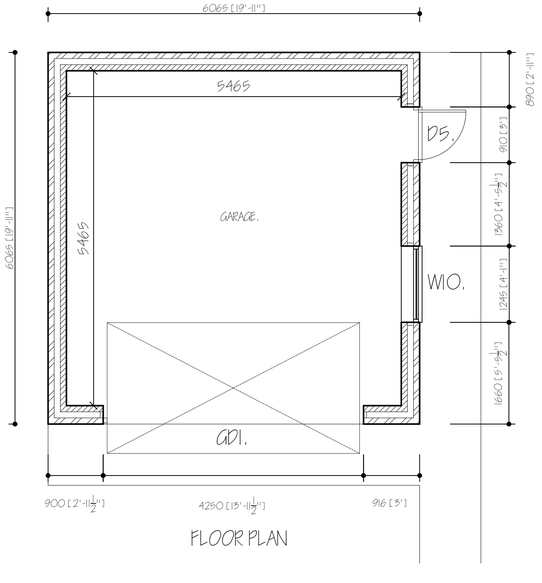

FLOOR PLAN



FRONT ELEVATION

ref:	revision	date
B	CLIENT AMENDMENTS	NOV 2023
A	BUILDING REGULATIONS APPLICATION	OCT 2022

G. R. MERCHANT LTD.

ARCHITECTURAL CONSULTANTS

4 Wrights Mews
12A Park Road, Holbeach,
Spalding, Lincs. PE12 7EE
Tel: 01406 490800
E-Mail: office@grmerchantltd.com
Website: www.grmerchantltd.com

Project
PROPOSED RESIDENTIAL DEVELOPMENT
OFF MAPLE WAY
DONINGTON
SPALDING, LINCS.

Client
LOOSEGATE DEVELOPMENTS

Drawing
PLOT ONE
FLOOR PLANS & ELEVATIONS

Job Ref.	Drawing No.
3655-20	3B
Date	**Drawn**
NOV 2023	SLB

Scales
1: 200 & 1:2500 (Unless Otherwise Stated)

DO NOT SCALE FROM THIS DRAWING

This drawing is copyright and may not be altered, traced, photographed or used for any other purpose other than that for which it is issued. The General Contractor is to check all dimensions on site and report any discrepancies to G. R. Merchant Ltd. All details shown on this drawing including foundations are based upon typical site conditions related to the area. No responsibility can be accepted for abnormal conditions which may be discovered during construction unless reported to the G. R. Merchant Ltd so that design amendments may be considered. Site soil surveys are recommended in respect of foundations to establish specific site conditions before foundation work is undertaken. This drawing is limited in the amount of information contained and does not purport to contain a full specification of the works. It is solely for the purpose of obtaining Planning / Building Regulation approval. This drawing must not be used as a contract document alone. The works will not be supervised or inspected on site by G R Merchant Ltd or any representative thereof. It is the client or their appointed contractor(s) responsibility to control workmanship, substitution of materials, adherance to specification, variations to contract etc.All materials to be new unless otherwise stated and all components and materials etc. to be used fitted and installed etc. in strict accordance with manufacturers instruction and relevant code of practice. Materials shall conform to appropriate British standard specification or BBA certificate or European code equivalent. The Employer / Client shall ensure that the selected contractor is conversant with and adopts all measures necessary to achieve compliance with Health and Safety Regulation for Building sites and Work places. The Employer / Client is advised that should the works need to comply with the Construction Design and Management Regulations an independent Principal Designer will be required. The works shall comprise of all that is shown on the drawing and details. Work that may not specifically be shown but may be reasonably inferred as necessary to carry out the works shall be deemed to be included. It is the plot / land owners responsibility to be aware of the Party Wall etc. Act 1996: when building in close proximity to adjoining neighbours boundaries.