



NORTH ELEVATION 1:100

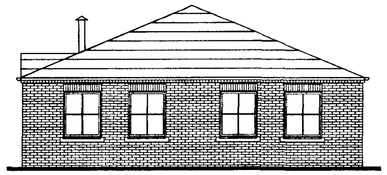


EAST ELEVATION 1:100




SOUTH ELEVATION 1:100

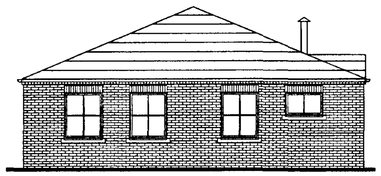

WEST ELEVATION 1:100

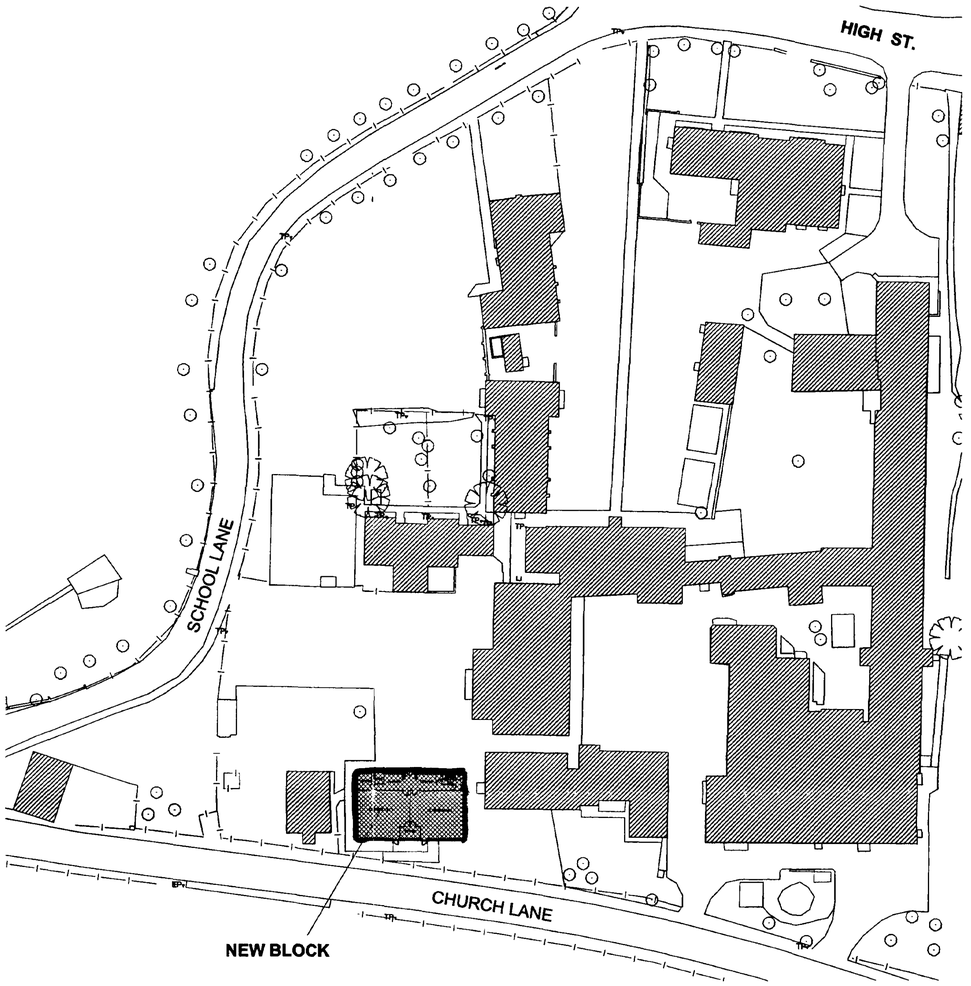


SITE PLAN 1:500

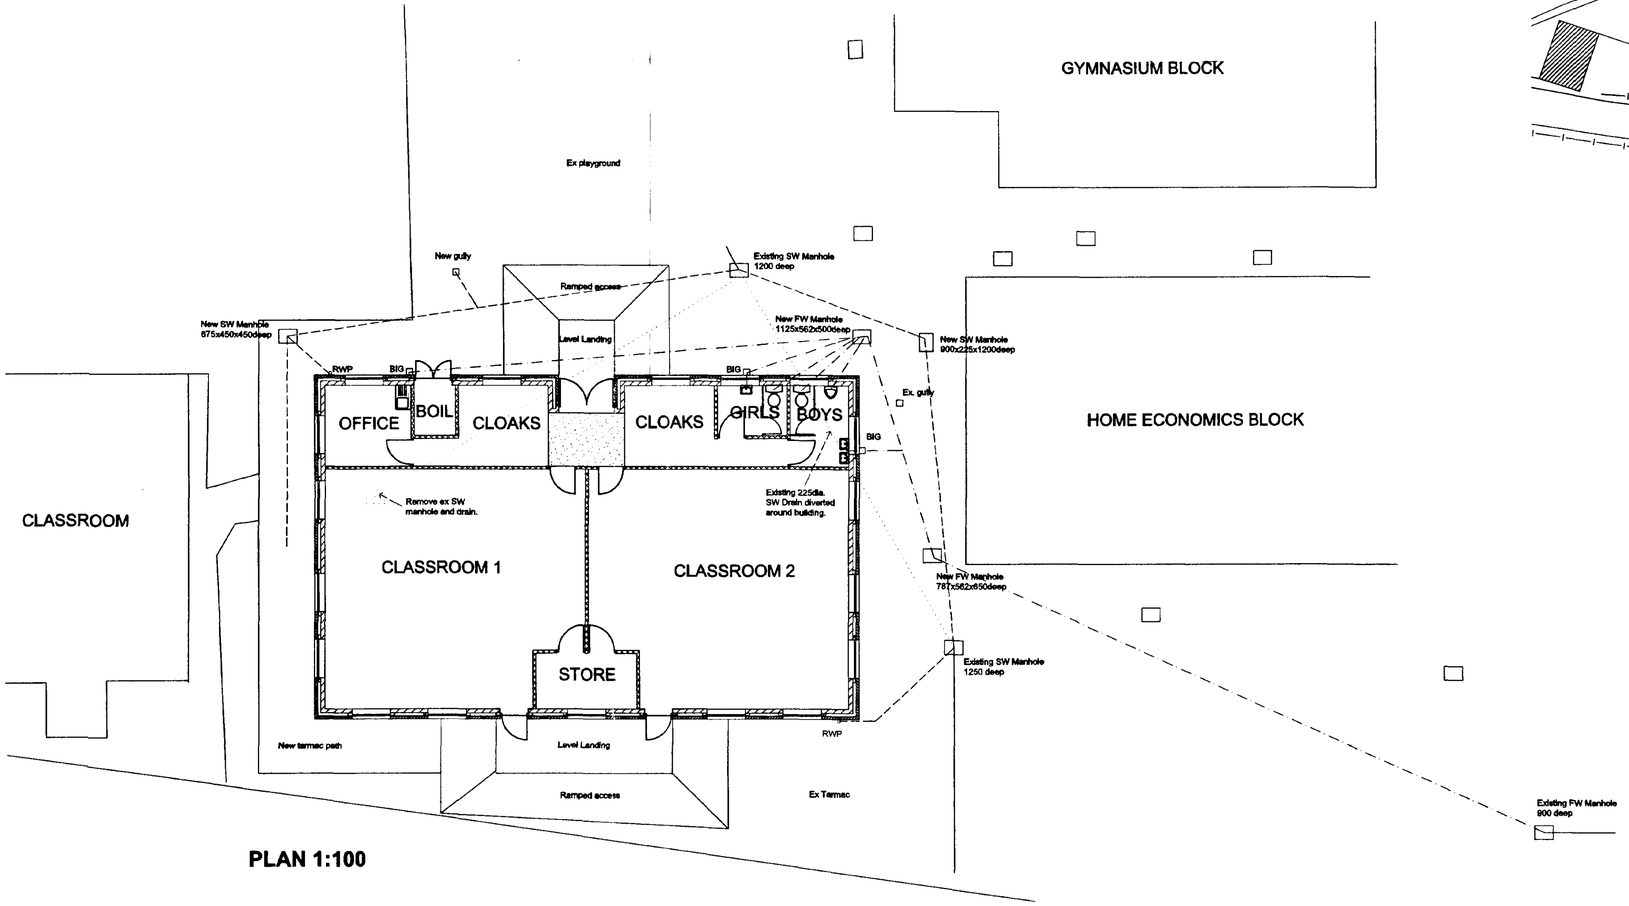

PLAN 1:100

LINCOLNSHIRE COUNTY COUNCIL HOUSING & PLANNING
- 8 NOV 1999
Ref: 116/99
DETERMINED
PLAN
25 OCT 1999
PLANNING & PLANNING DIRECTORATE

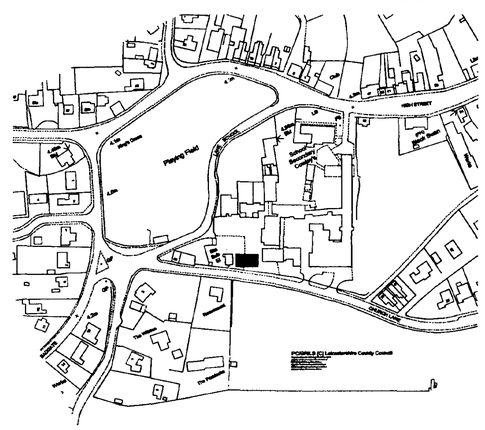

LOCATION PLAN 1:2500


project
DONINGTON COWLEY SECONDARY SCHOOL NEW CLASSROOMS

drawing
SKETCH SCHEME

drawing no. **D622H/1** revision

scale **1:100,1:500,1:2500** date **21/10/99**

PROPERTY DIVISION
COUNTY OFFICES, NEWLAND, LINCOLN LN1 1ZA
TEL:01522 552222 FAX:01522 552611

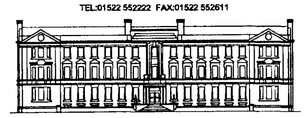

LINCOLNSHIRE COUNTY COUNCIL
Finance & Resources Directorate