
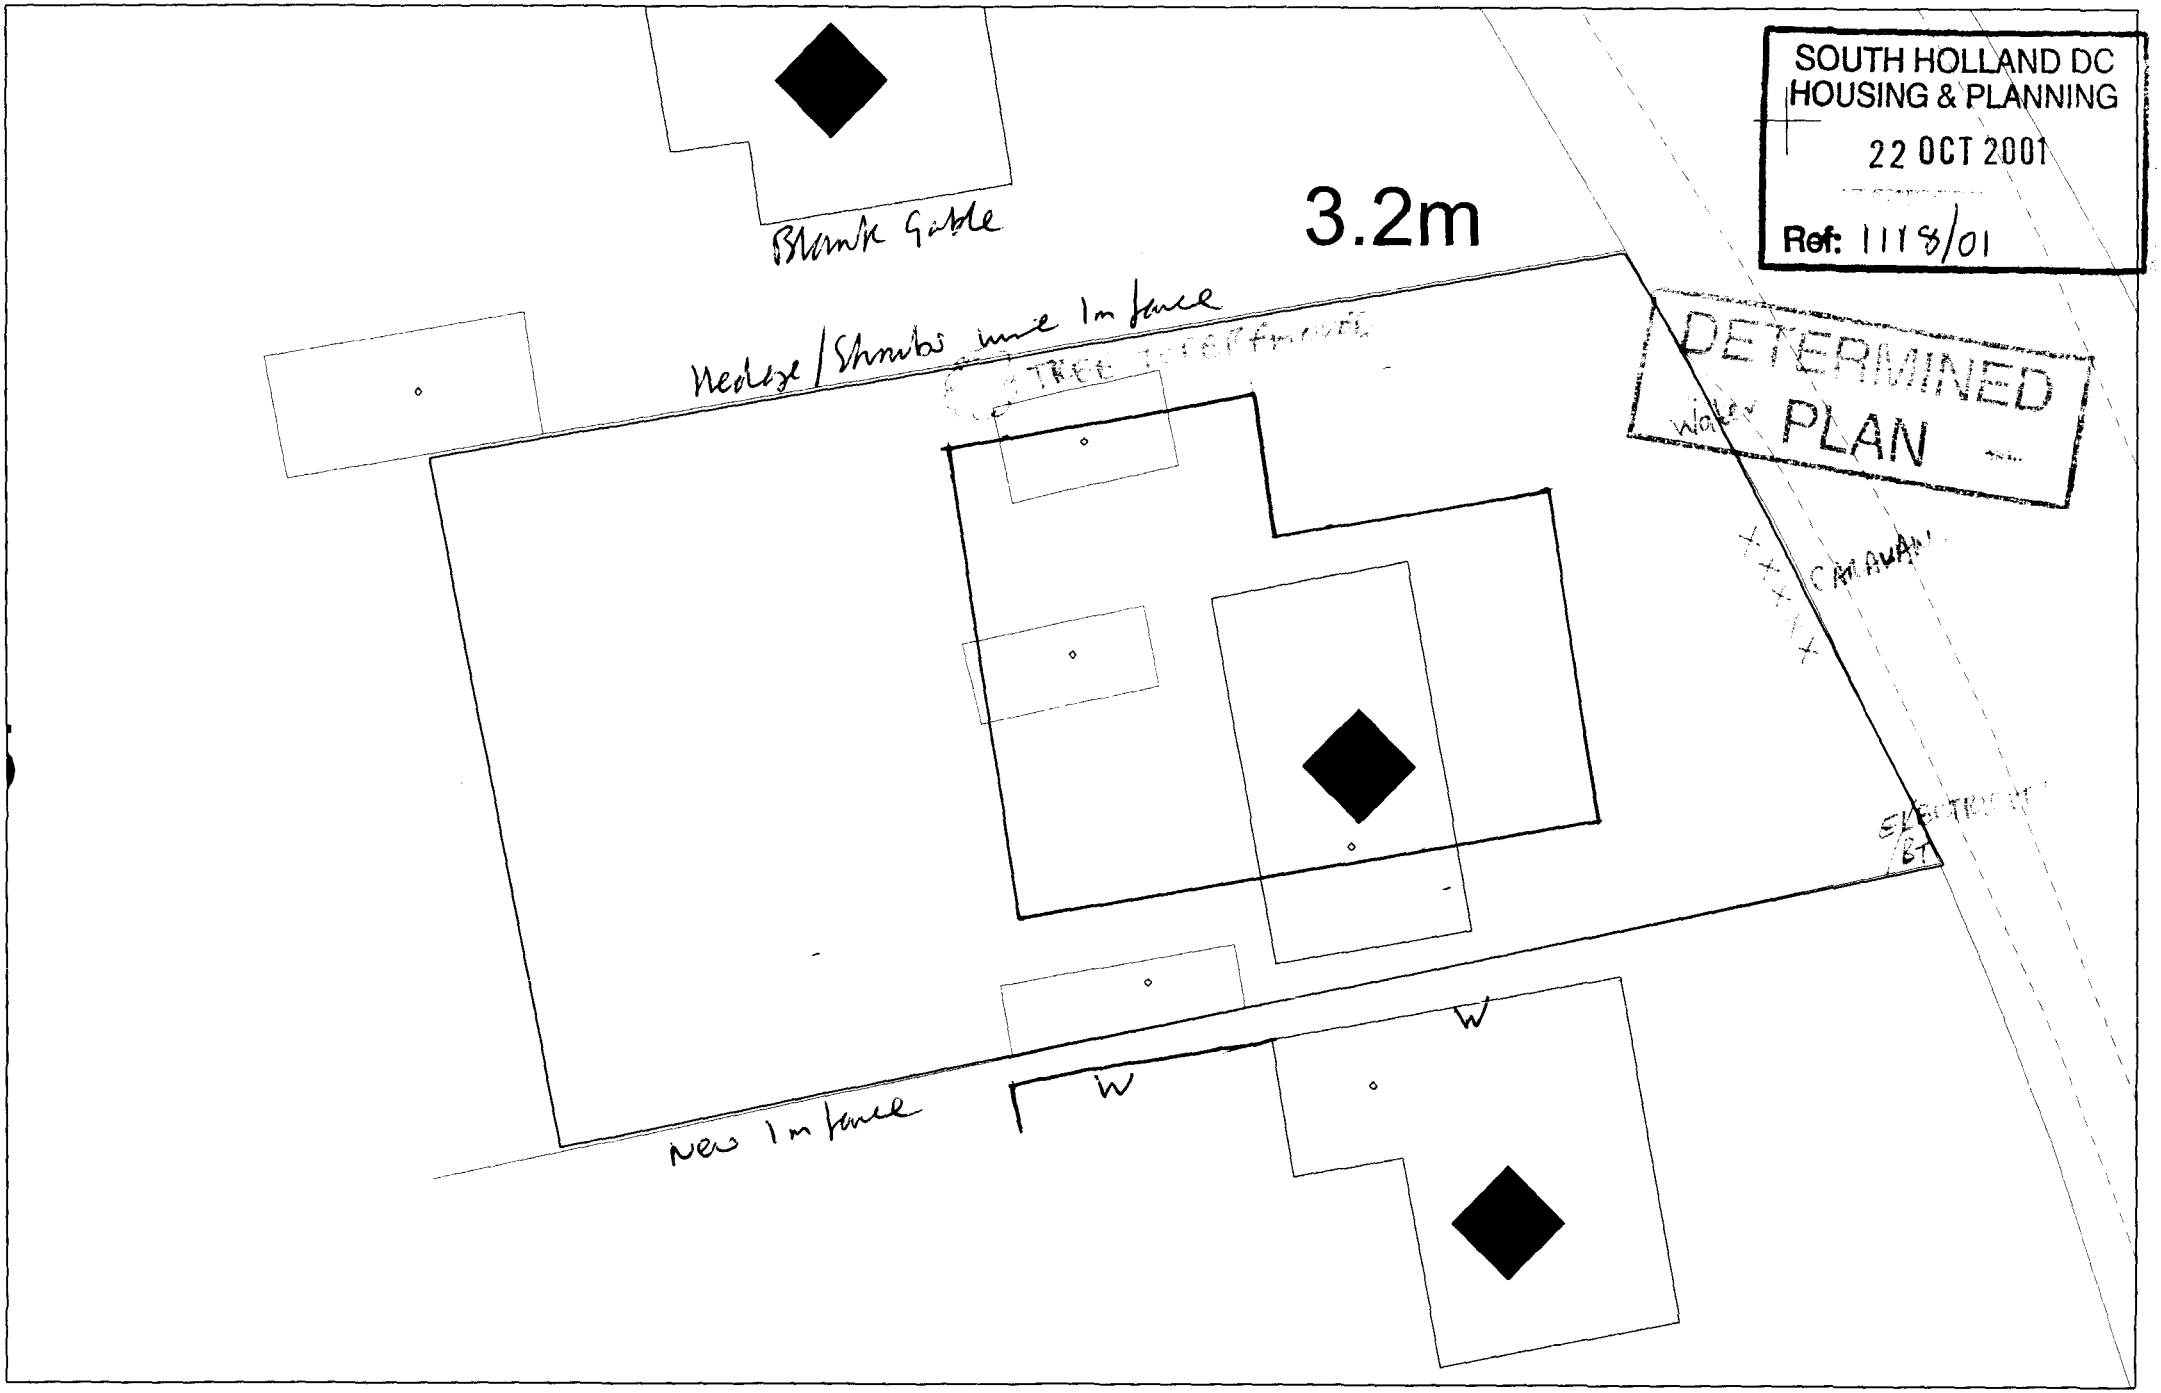
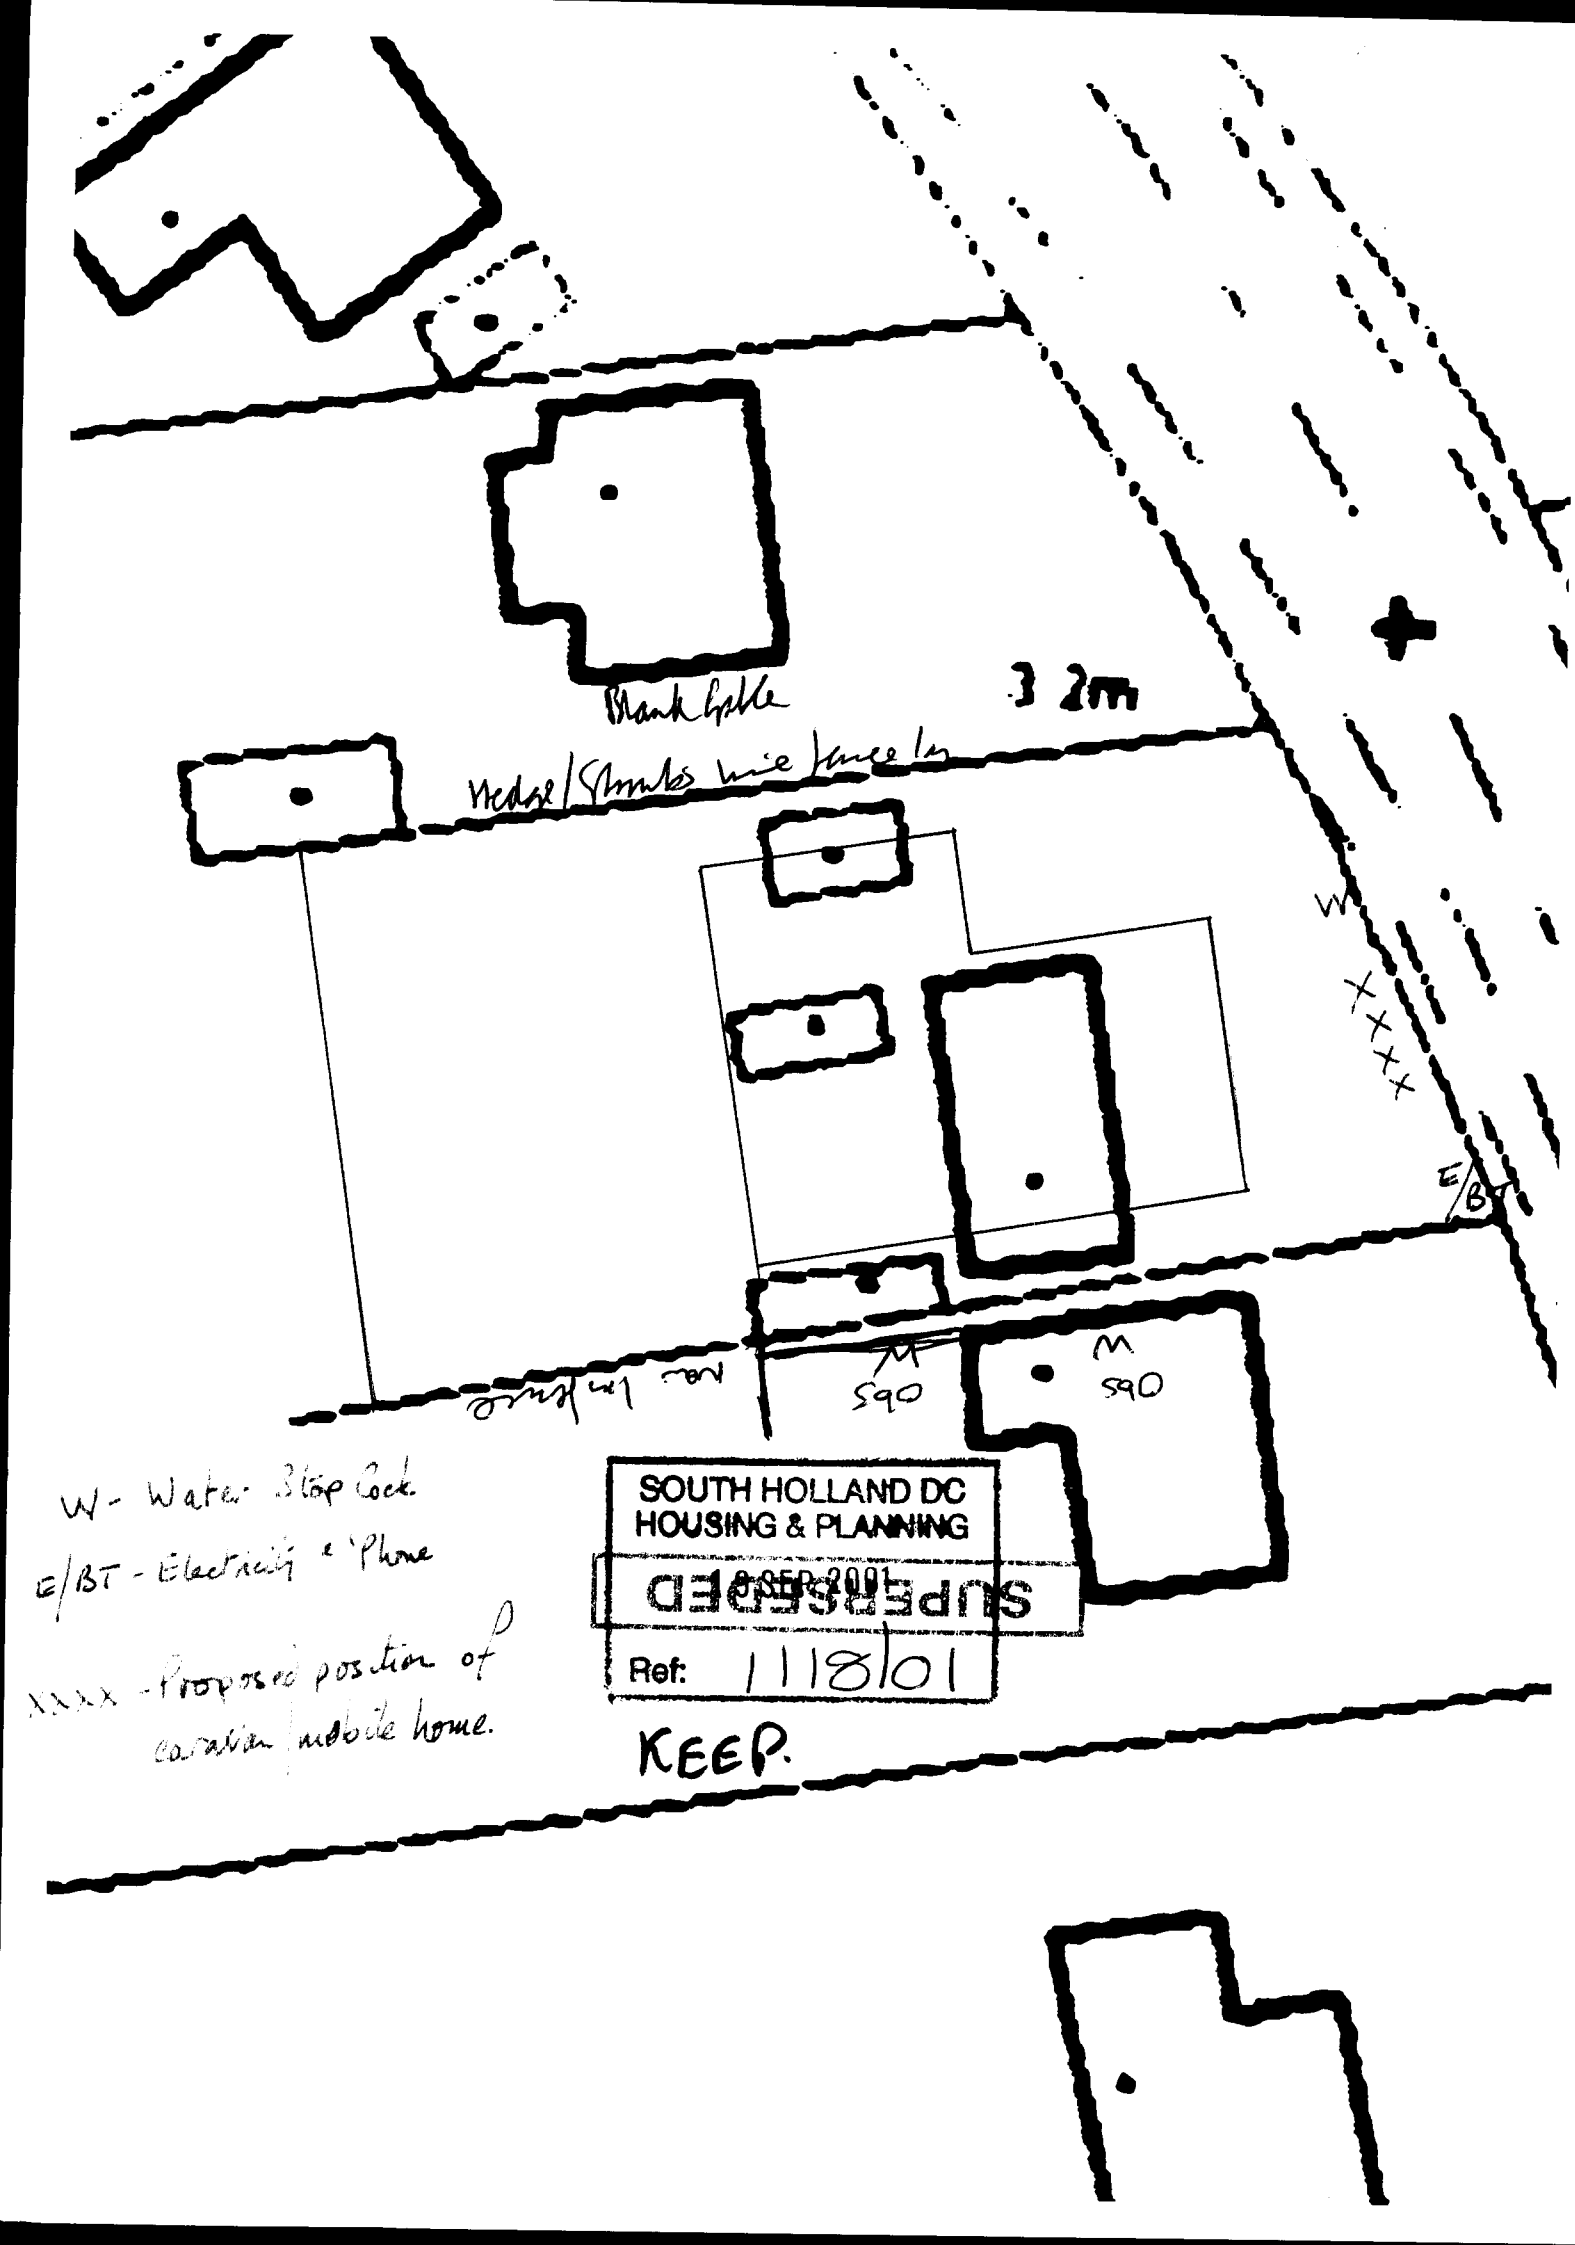


(C) Crown Copyright. South Holland District Council LA 079413 22/10/2001 TF2036NE 1:200

Replaces 2 plans submitted on 14 + 19 Sept 2001 which were drawn at a Scale of 1:225


Blank Lane
3.2m
Hedge/Shrubs
W
XXXX
E/BT
M
590
M
590
W - Water Stop Cock
E/BT - Electricity & 'Phone
XXXX - Proposed position of caravan/mobile home.
SOUTH HOLLAND DC
HOUSING & PLANNING
SUPERSEDED
Ref: 1118/01
KEEP.

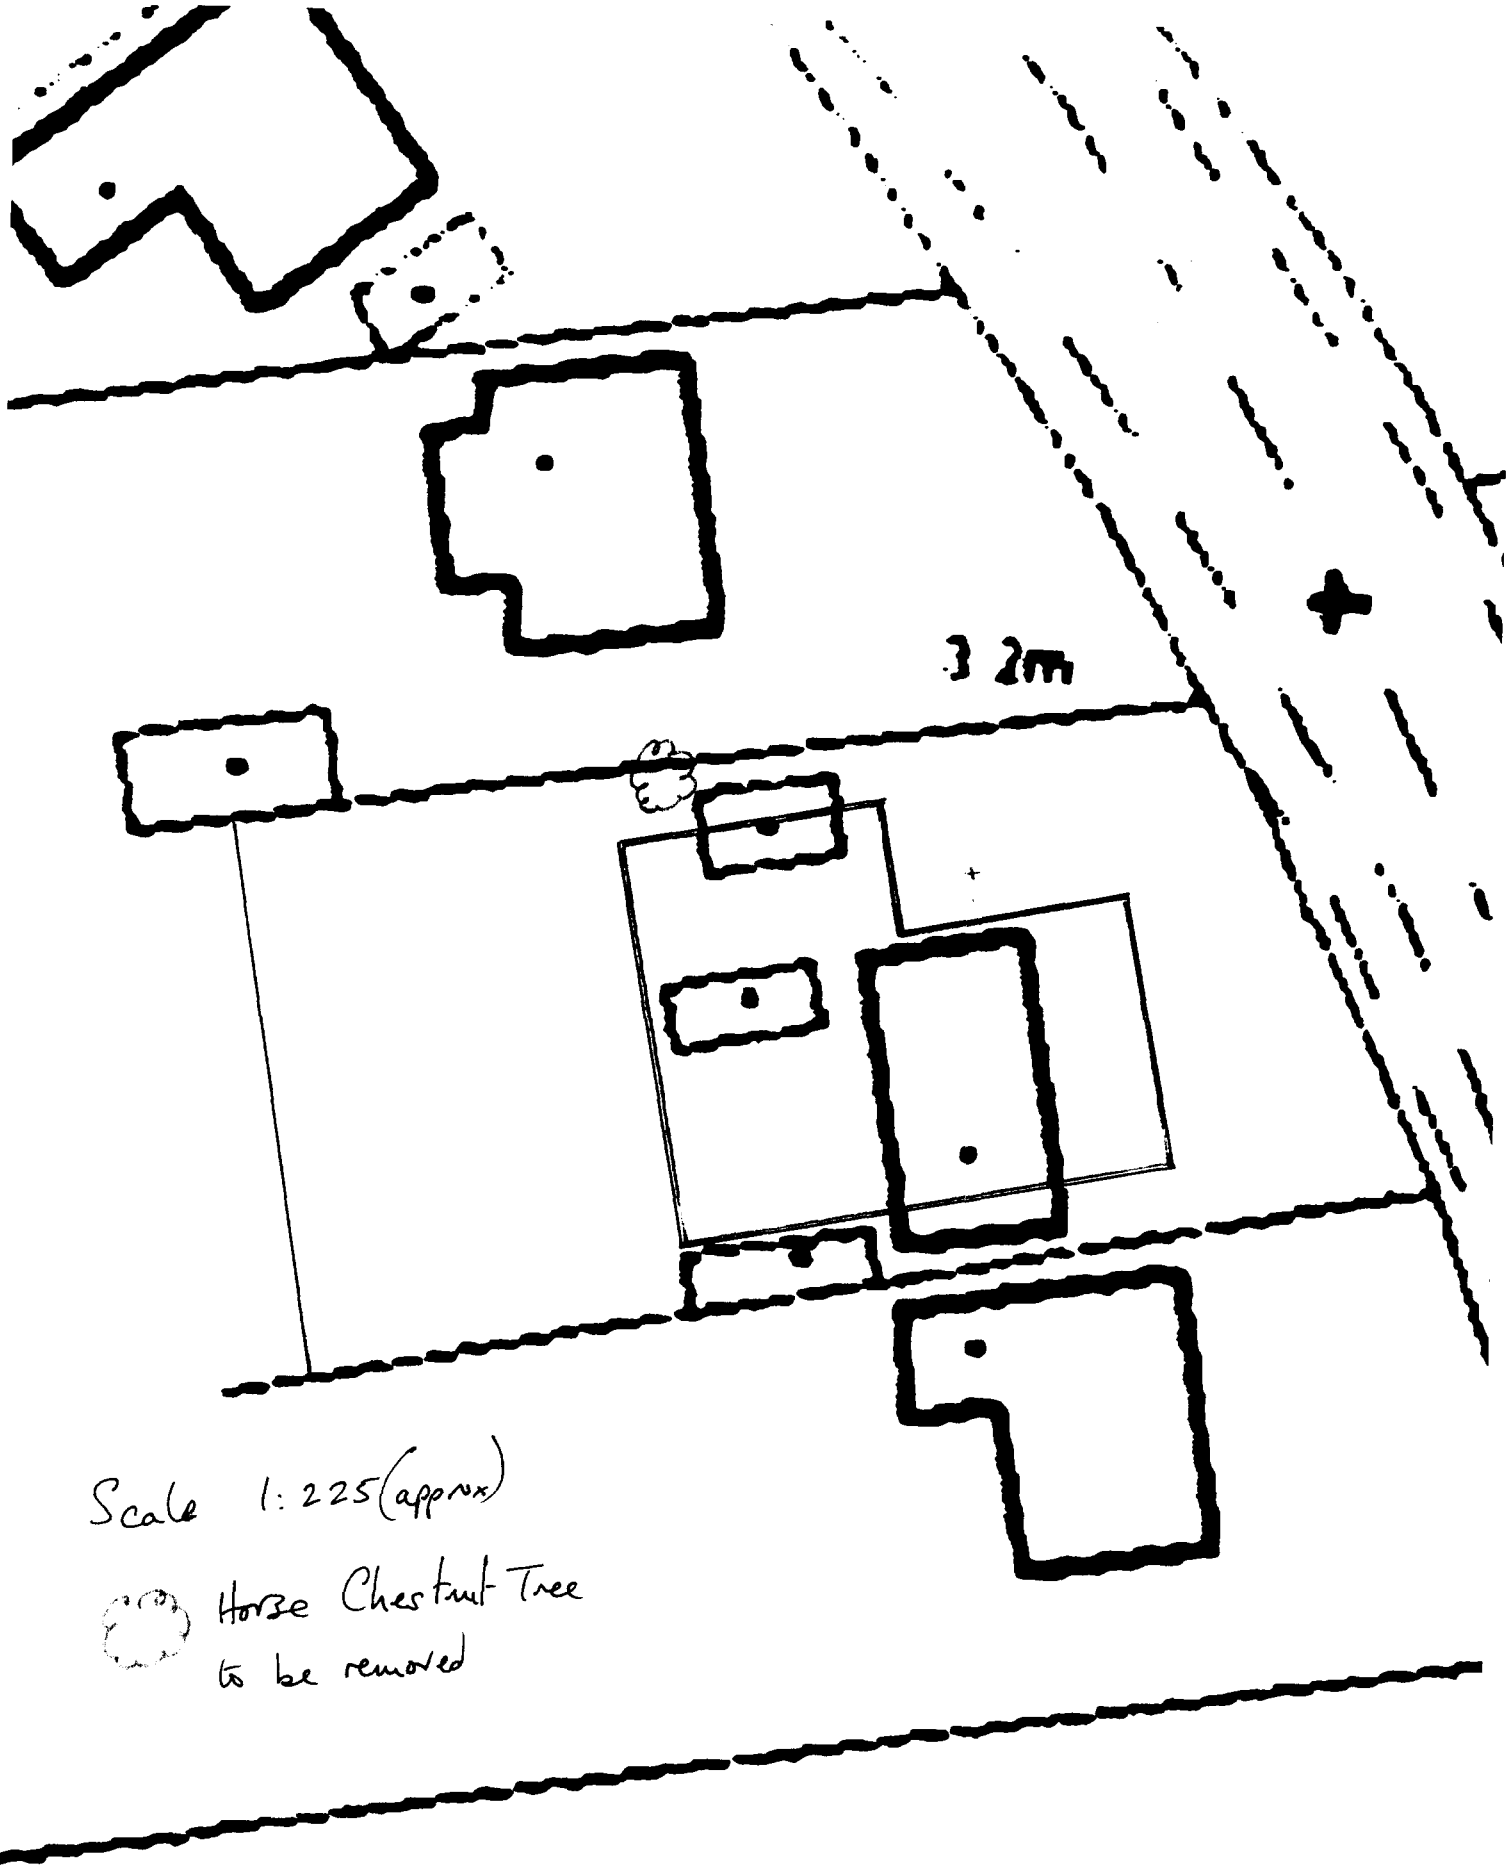

Scale 1:225 (approx)

Horse Chestnut Tree to be removed

KEEP.

SOUTH HOLLAND DC
HOUSING & PLANNING
11 SEP 2018
SUPERSEDED
Ref: 1118|01

[redacted]

Council Offices, Priory Road, Spalding, Lincolnshire PE11 2XE



1:25000

09/11/2001


This map is reproduced from Ordnance Survey material with permission of Ordnance Survey on behalf of Her Majesty's Stationery Office (c) Crown copyright. Unauthorised reproduction infringes Crown copyright and may lead to prosecution or civil proceedings. LA079413 South Holland District Council


Proposed Development at
48, Northorpe Road, Donington
Spalding, Lincolnshire PE11 4XU

for Bruce Pinchbeck
21, Woodcrest Road
Burgess Hill
West Sussex RH15 9JW


Brick elevations to Red/Brown finish to match area.
Tiled roof to similar colour to match area.

note - horizontal positions of Velux Roof Windows may vary according to positions of roofing timbers.

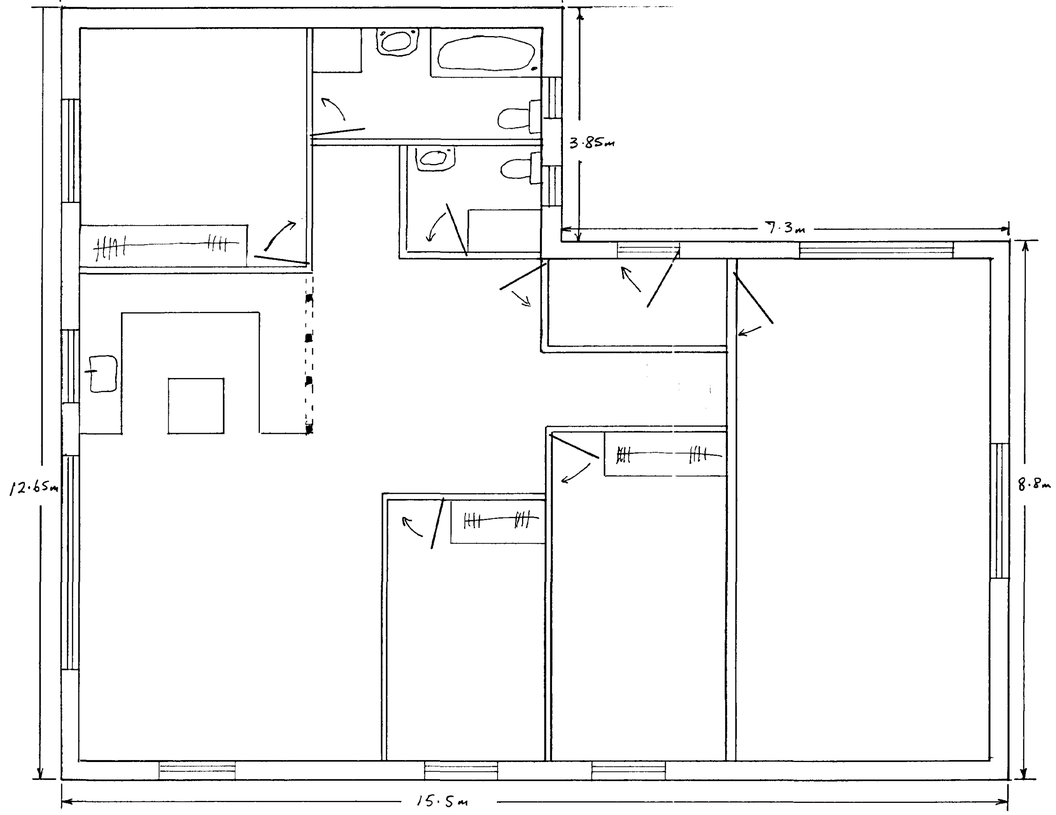

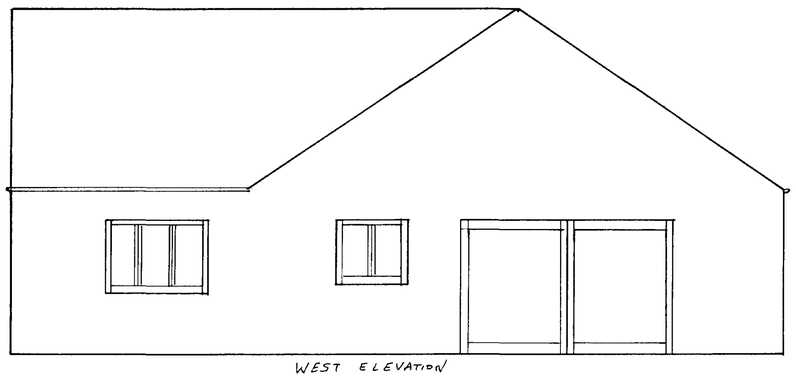


WEST ELEVATION

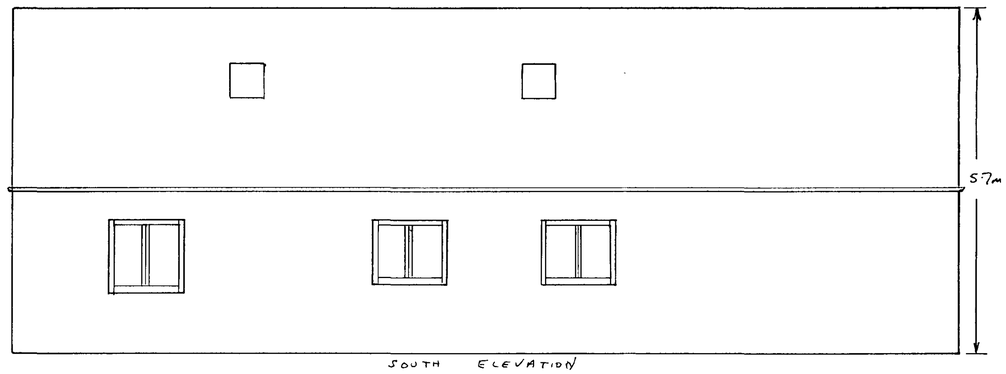

SOUTH ELEVATION



EAST ELEVATION

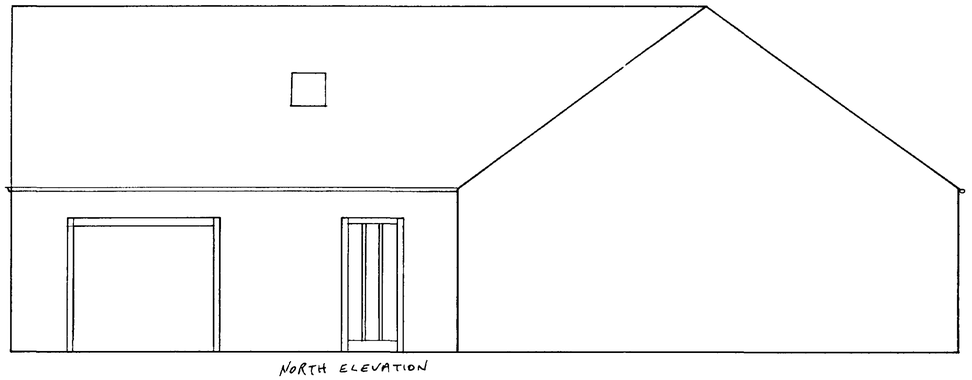

NORTH ELEVATION

DETERMINED PLAN

SOUTH HOLLAND DC
HOUSING & PLANNING
14 SEP 2001
Ref: H/S/10