

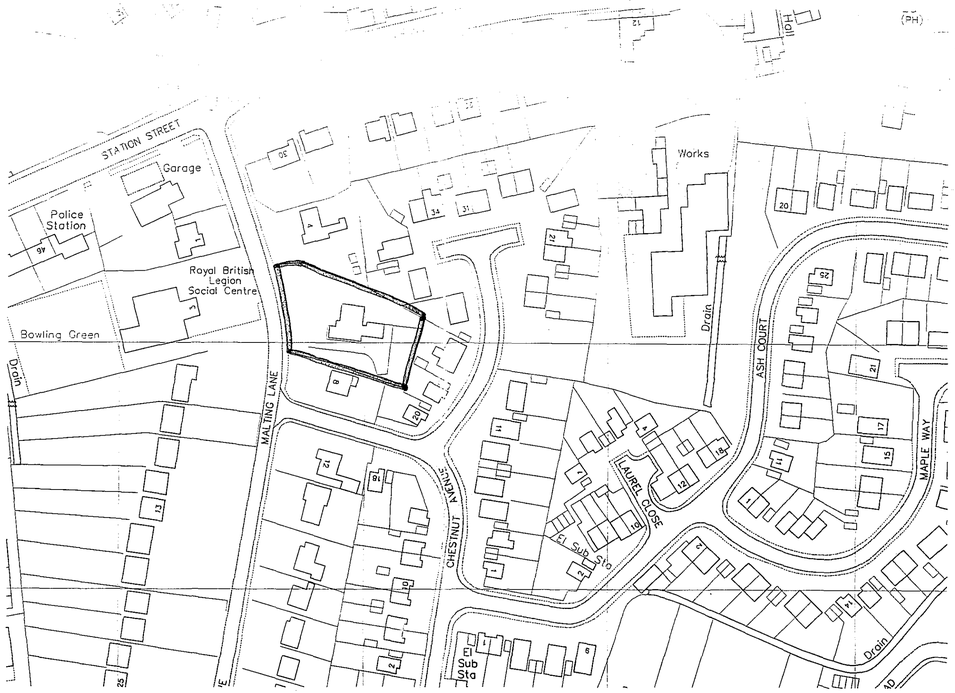


location plan scale 1:1250

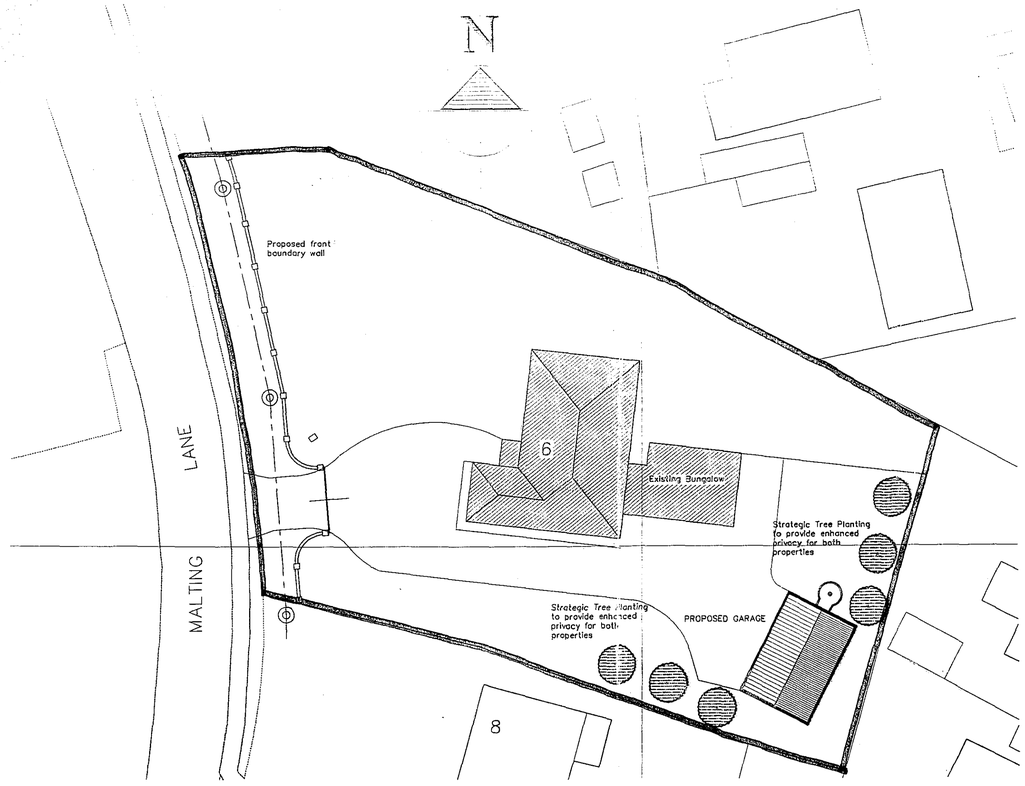


block plan scale 1:250


ELEVATIONS

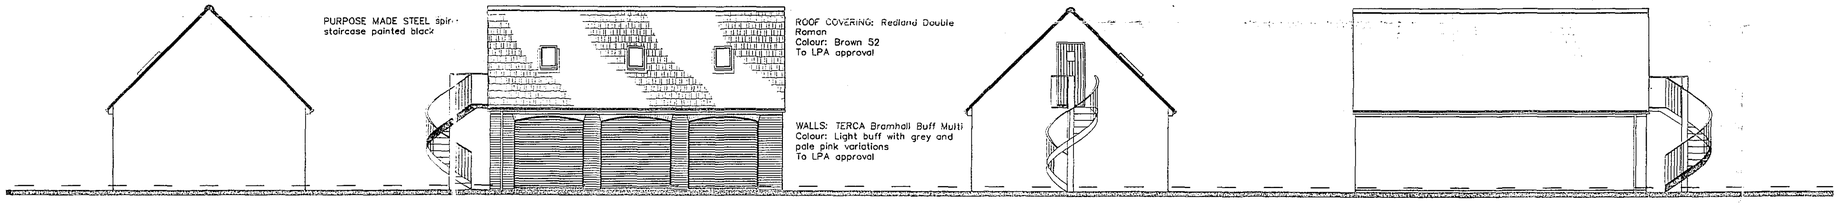

side front side back

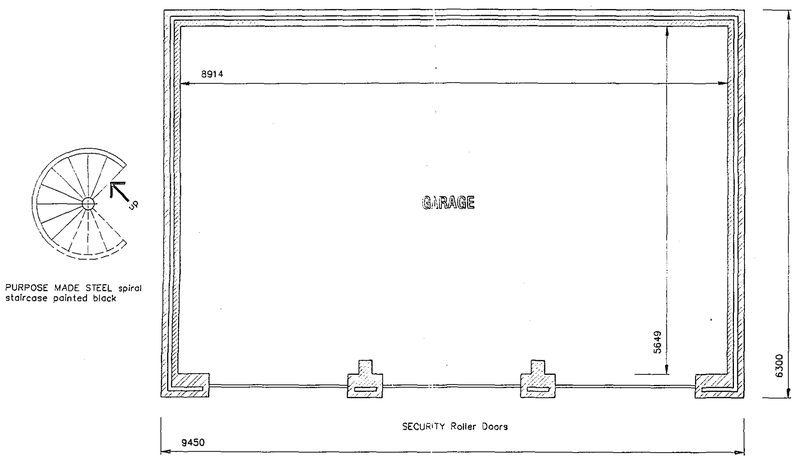

GROUND FLOOR PLAN

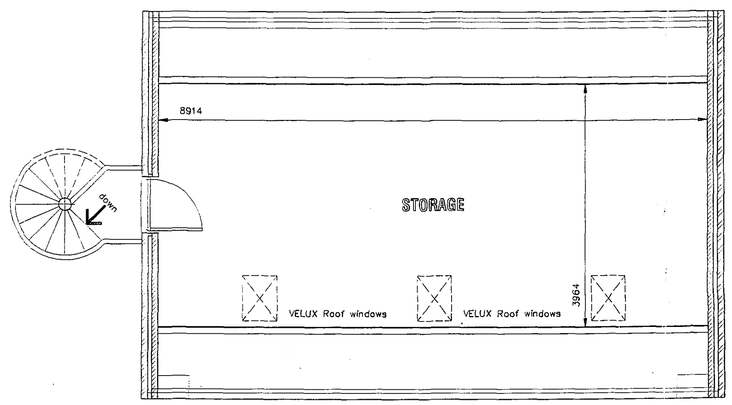

ATTIC FLOOR PLAN

SHDC
Planning & Development
15 AUG 2005
Ref: 1120/05

AMENDMENTS

A 08.03.2005 Dormers removed and VELUX roof windows added

DETERMINED PLAN

L. A. Building Design
Architectural and Surveying Practice
55 Hannam Boulevard
Spalding
Lincolnshire PE11 1LB
Telephone/Fax: Spalding (01775) 711407

Peter S Lithgow MCIOB MBIAT
Member of the Chartered Institute of Building and
Member of the British Institute of Architectural Technologists

project
Proposed Detached Garage at
6 Malting Lane, Donington,
Spalding, Lincolnshire, PE11 4XA

client
Dr K and Mrs S Wiscombe

drawing
Planning Drawing

date	scale(s)
June 2005	1:50 1:100 1:250
drawn by	checked
Peter Lithgow	
job no	drawing no
05/02	02A