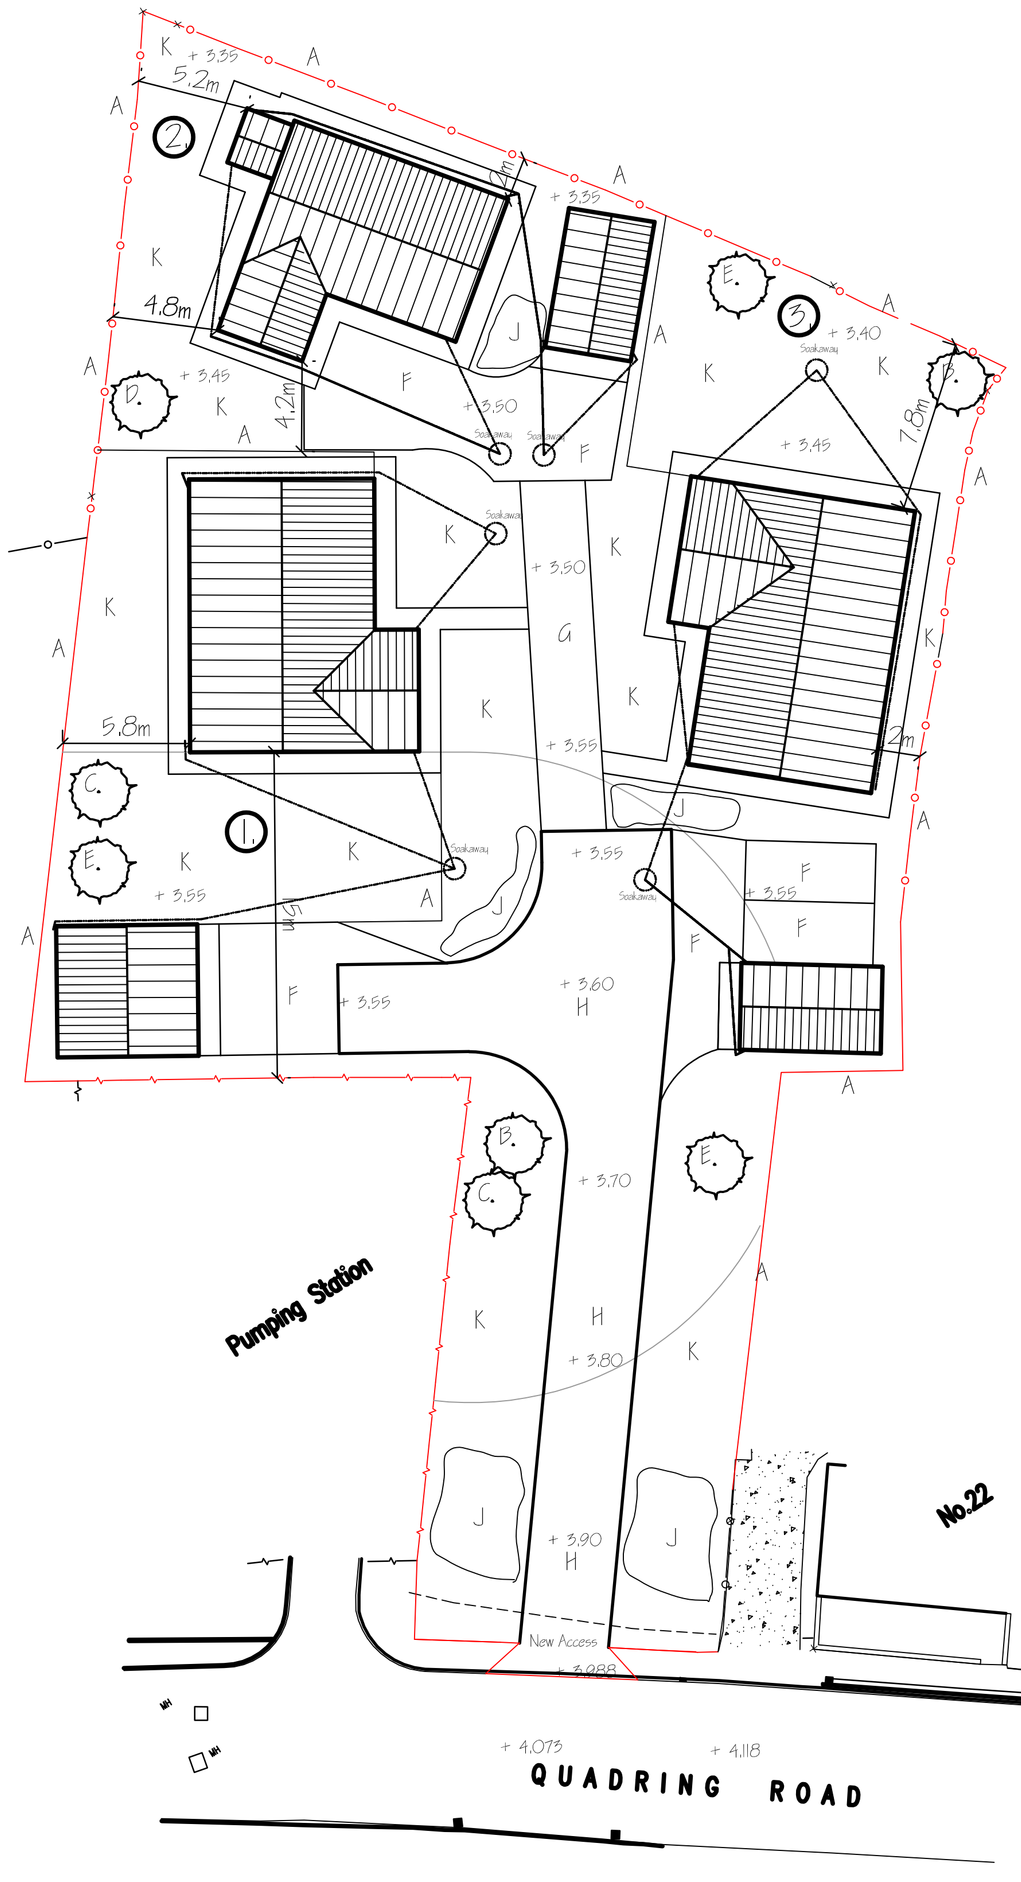


SITE LAYOUT PLAN 1:200

LANDSCAPING, TREE PLANTING & FENCING SCHEME.

A PROPOSED 1.8m CLOSE BOARDED FENCE

B SILVER BIRCH (BETULA PENDULA) FEATHERED

C HAWTHORN (CRATAEGUS LAEVIGATA) FEATHERED

D WHITEBEAM (SORBUS ARIA) FEATHERED

E FLOWERING CHERRY - PRUNUS ACCOLADE - FEATHERED

F GRAVEL DRIVE.

G BLOCK PAVING DRIVE

H TARMAC ACCESS PRIVATE DRIVE AND TURNING

J LOW SHRUBBERY AREA

K LAWN.

All planting to be in accordance with BS 4428:1989 and amendment No. 1 (1991)

All trees to be planted with minimum 0.6m plastic mulch mat and to be staked, tied and tubed.

1/3 to ½ bag of peat free tree and shrub planting compost to be incorporated into backfill for each tree hole.

FOUL & SURFACE WATER;-
ALL SURFACE WATER WILL BE COLLECTED BY CRATE SOAKAWAYS.
ALL FOUL WATER TO BE VIA 150mm PIPEWORK CONNECTED TO EXISTING MAINS SEWAGE ALONG QUADRING ROAD.

ACCESS;-
THE NEW ACCESS TO BE TO THE REQUIREMENT & SPECIFICATIONS OF LCC HIGHWAYS DEPT.

DRIVEWAY CONSTRUCTION ;-
The private driveway to be finished with tarmac and constructed so it will be able to support a fully laden Fire Appliance min. 18 Tonnes.

NOTE;-
ALL LEVELS RELATE TO METRES ABOVE ORDNANCE DATUM NEWLYN.
PROPOSED DPC @ 3.70 ODN.

NOTE;-
ALL REFUSE WILL BE STORED AT EACH PROPERTY, UNTIL COLLECTION DAY WHEN IT WILL BE TAKEN BY RESIDENTS TO THE DESIGNATED SLABBED AREA JUST OFF THE FOOTPATH. ALL THE EXISTING RESIDENTS OF BETTE CAMPLINGS CLOSE ALREADY TAKE THEM DOWN TO THE ROADSIDE ON COLLECTION DAY. EACH PROPERTY WILL BE GIVEN A FLAT BED TROLLEY TO TAKE THEIR REFUSE ALONG THEIR OWN FOOTPATH TO THE TARMAC ROADWAY TO THE SLABBED AREA.



Ordnance Survey (c) Crown Copyright 2020. All rights reserved. Licence number 100022432

LOCATION PLAN 1:1250

ref	revision	date
D	SITE LEVELS AMENDED	OCT '2021.
C	DRAINAGE DETAILS ADDED	JULY '2021.
B	PLANNING DETAILS ADDED	JAN '2021.
A	CLIENTS AMENDMENTS	DEC '2020.

G. R. MERCHANT LTD.
I.ENG AMICE FIWO

ARCHITECTURAL, STRUCTURAL AND LAND DRAINAGE CONSULTANTS

4 Wrights Mews
12A Park Road, Holbeach,
Spalding, Lincs. PE12 7EE
Tel: 01406 490800
Fax: 01406 425744
E-Mail: gr.merchant@btconnect.com

Project
RESIDENTIAL DEVELOPMENT.
ADJ: 22 QUADRING ROAD,
DONINGTON
SPALDING. LINC'S.

Client
BELMONT CONTRACTORS LTD.

Drawing
LOCATION & SITE PLANS.

Job Ref.	Drawing No.
3724-20.	01D.
Date	**Drawn**
NOVEMBER 2020.	SLD.

Scales
AS INDICATED.

DO NOT SCALE FROM THIS DRAWING

This drawing is copyright and may not be altered, traced, photographed or used for any other purpose without the permission of the Architect. Any discrepancies found on this drawing must be reported to the Architect before any discrepancies to the Architect. All details shown on this drawing including foundations are based upon typical site conditions related to the area. No responsibility can be accepted for abnormal conditions which may be discovered during construction unless reported to the Architect so that design amendments may be considered. Site soil surveys are recommended in respect of foundations to establish specific site conditions before foundation work is undertaken. This drawing is limited in the amount of information contained and does not purport to contain a full specification of the works. It is solely for the purpose of obtaining Planning / Building Regulation approval. This drawing must not be used as a contract document alone. The works will not be supervised or inspected on site by G.R. Merchant or any representative thereof. It is the client or their appointed agents responsibility to control workmanship, substitution of materials, adherance to specification, variations to contract etc. All materials to be new unless otherwise stated and all components and materials etc. to be used fitted and installed etc, in strict accordance with manufacturers instruction and relevant code of practice. Materials shall conform to appropriate British standard specification or BBA certificate or European code equivalent. The Employer / Client shall ensure that the selected contractor is conversant with and adopts all measures necessary to achieve compliance with Health and Safety legislation for Building sites and Work places. The Employer / Client is advised that should the works need to comply with the CDM Regulations 2015 the appointment of a Planning Supervisor and Principal Supervisor will be required. The works shall comprise of all that is shown on the drawing and details. Work that may not specifically be shown but may be reasonably inferred as necessary to carry out the works shall be deemed to be included. It is the plot / land owners responsibility to be aware of the Party Wall etc. Act 1996 when building in close proximity to adjoining neighbors boundaries.