
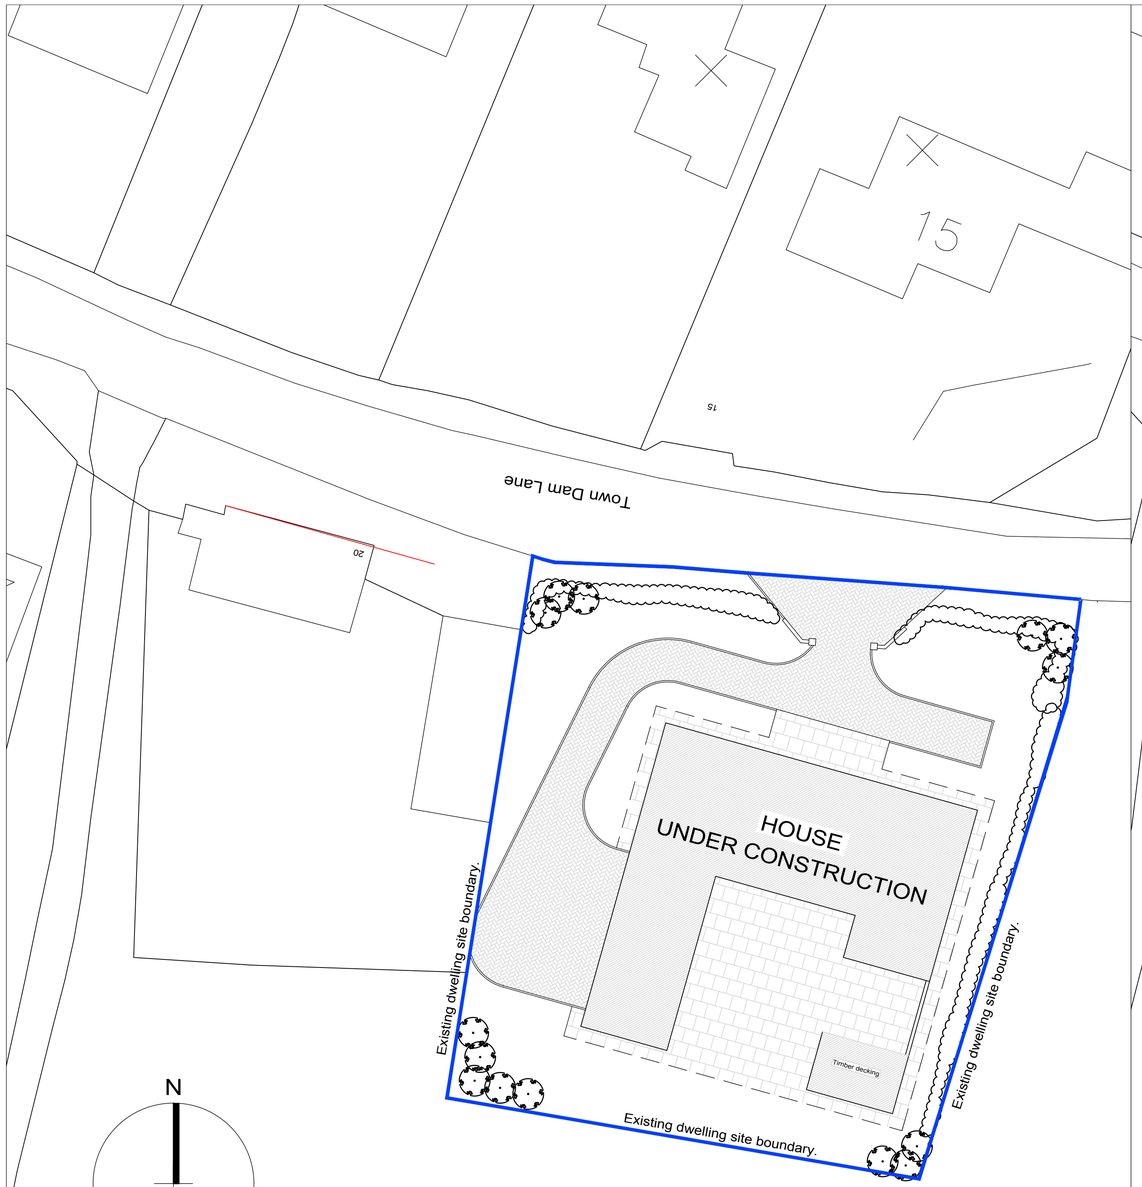


Site Plan As Existing
Scale 1:200

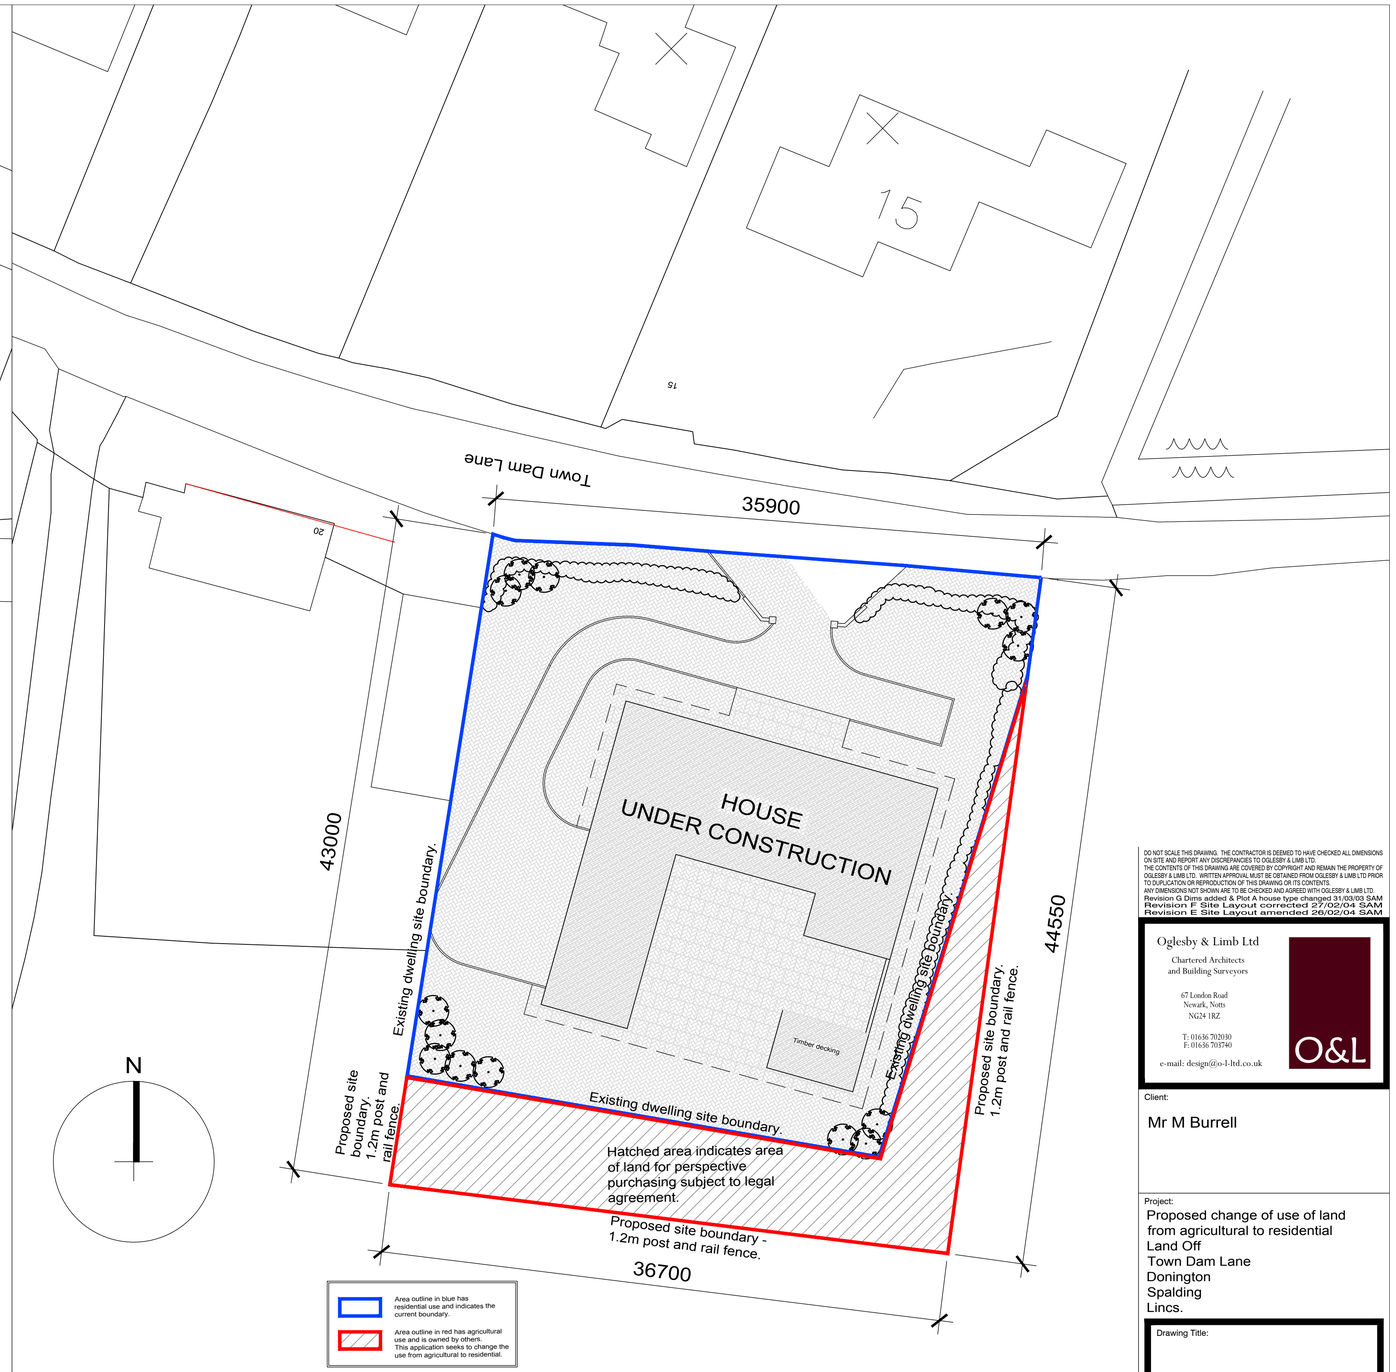

Site Plan As Proposed
Scale 1:200

SCALE 1 : 200 0m 5m 10m 15m 20m
SCALE 1 : 1 0m 10mm 20mm 40mm 60mm 80mm 100mm

DO NOT SCALE THIS DRAWING. THE CONTRACTOR IS DEEMED TO HAVE CHECKED ALL DIMENSIONS ON SITE AND REPORT ANY DISCREPANCIES TO OGLESBY & LIMB LTD
THE CONTENTS OF THIS DRAWING ARE COVERED BY COPYRIGHT AND REMAIN THE PROPERTY OF OGLESBY & LIMB LTD. WRITTEN APPROVAL MUST BE OBTAINED FROM OGLESBY & LIMB LTD PRIOR TO DUPLICATION OR REPRODUCTION OF THIS DRAWING OR ITS CONTENTS.
ANY DIMENSIONS NOT SHOWN ARE TO BE CHECKED AND AGREED WITH OGLESBY & LIMB LTD.
Revision G Dims added & Plot A house type changed 31/03/03 SAM
Revision F Site Layout corrected 27/02/04 SAM
Revision E Site Layout amended 26/02/04 SAM

Oglesby & Limb Ltd
Chartered Architects
and Building Surveyors
67 London Road
Newark, Notts
NG24 1RZ
T: 01636 702030
F: 01636 703740
e-mail: design@o-l-ltd.co.uk

Client:
Mr M Burrell

Project:
Proposed change of use of land
from agricultural to residential
Land Off
Town Dam Lane
Donington
Spalding
Lincs.

Drawing Title:
Site Plan
As Existing & As Proposed

Date:	Nov 2015	Scale:	1:200
Drawn by:	RCW	Checked by:	AJO

Drawing Number:	Rev:
A1176-02	-