
FIGURE 1 - LOCATION OF SITE; RESIDENTIAL PROPERTIES & MEASUREMENT POSITIONS.

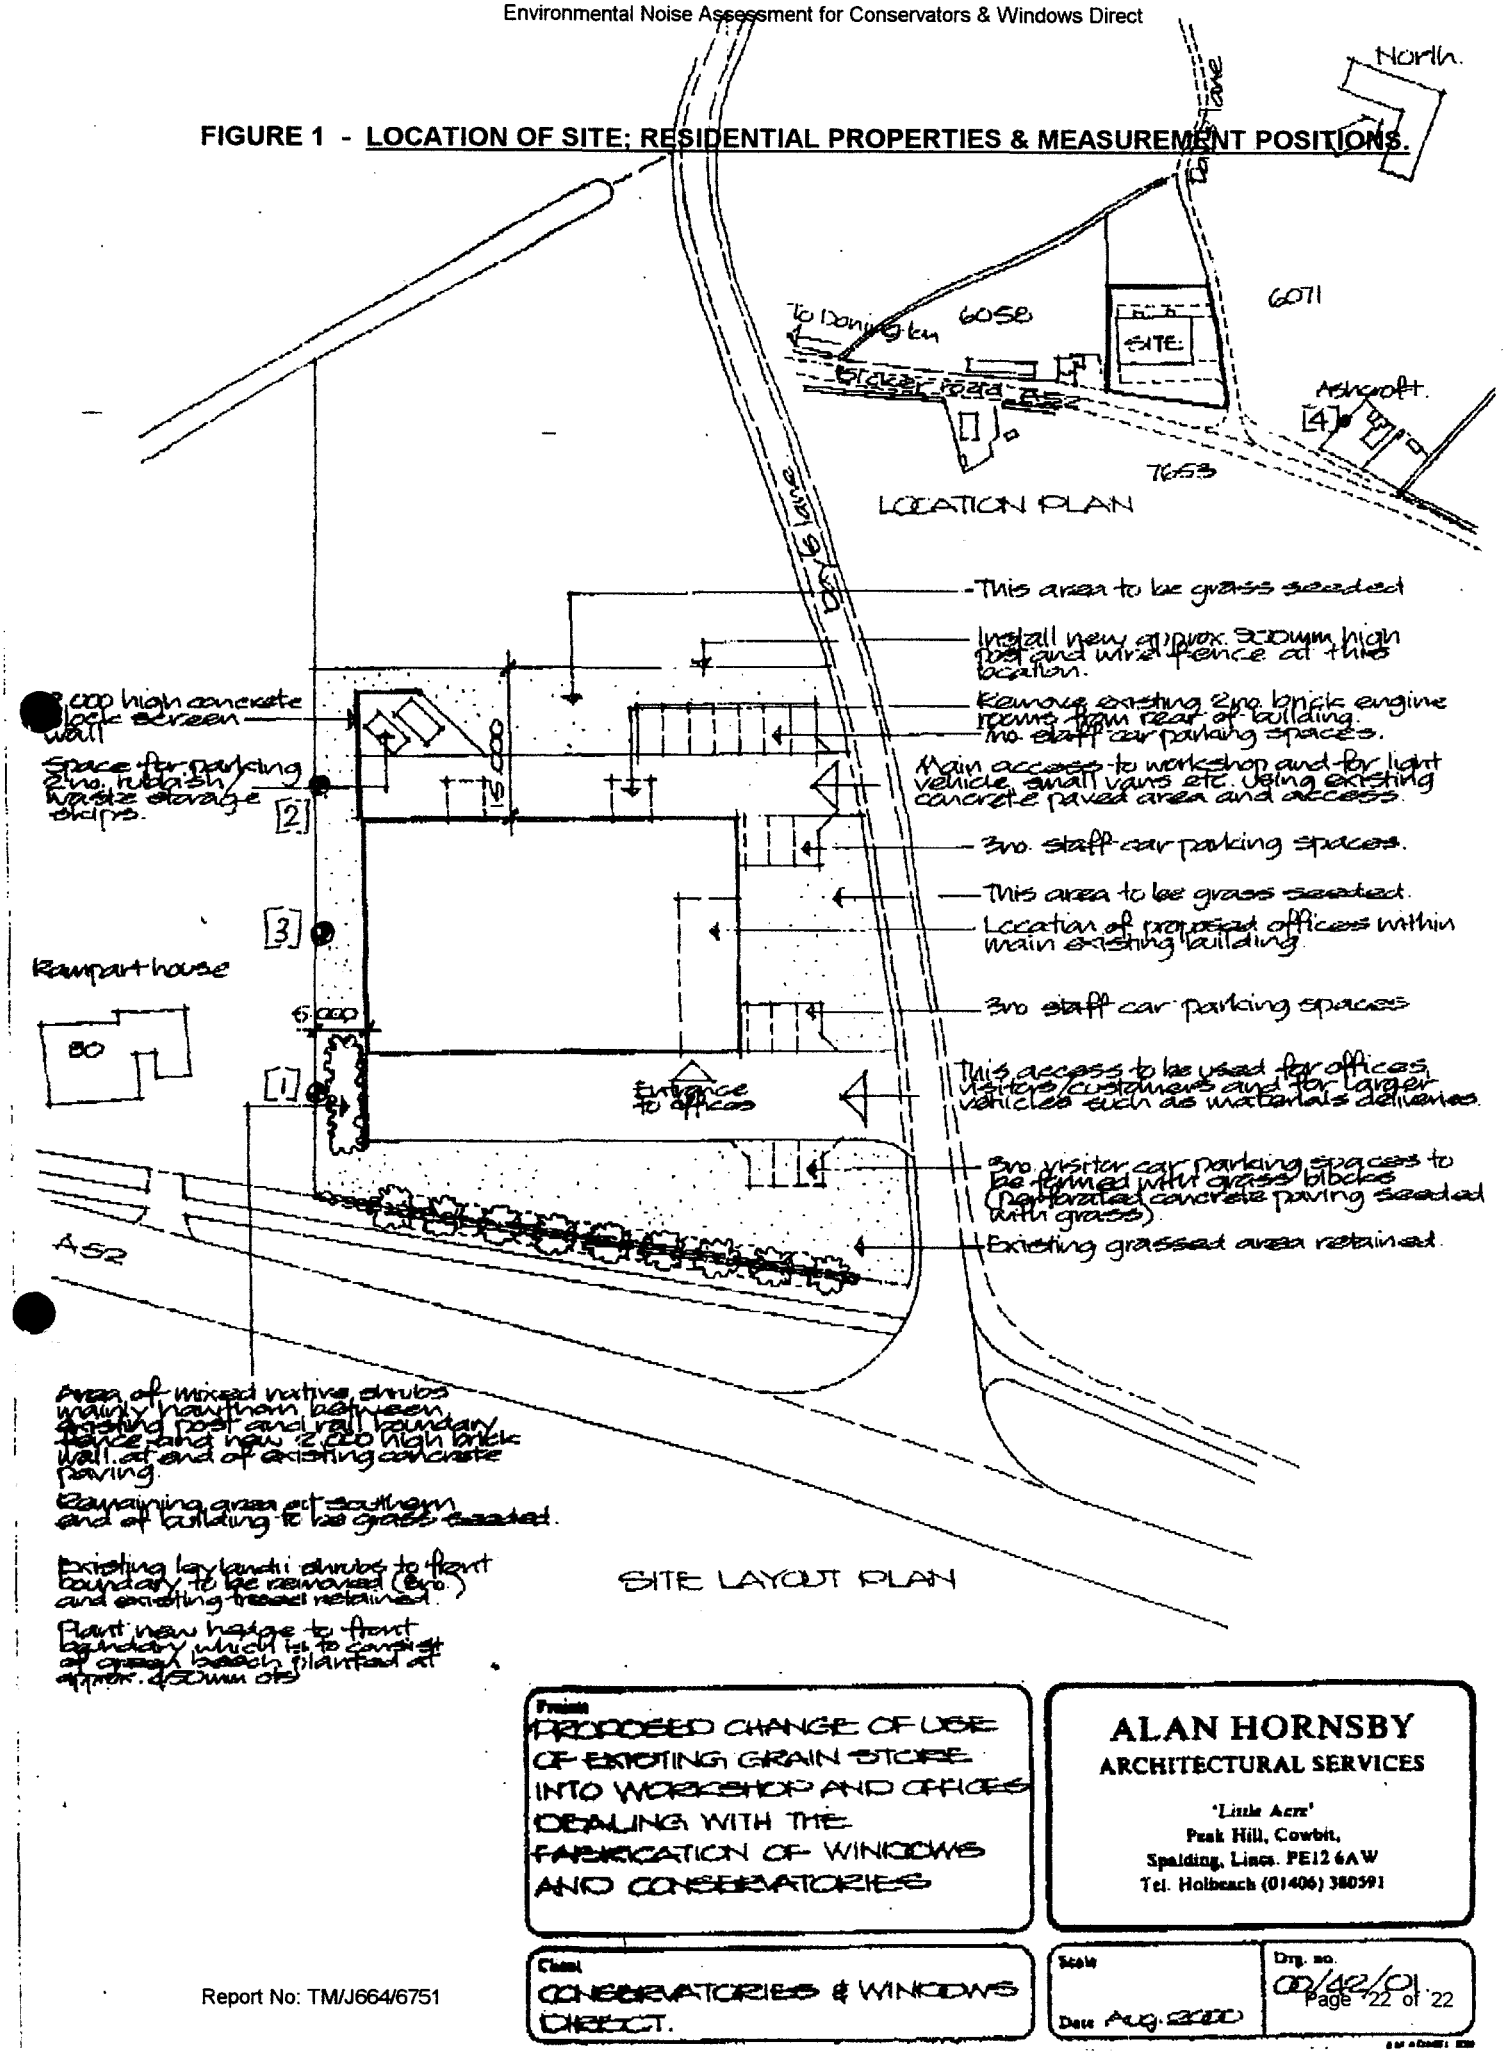

Project
PROPOSED CHANGE OF USE OF EXISTING GRAIN STORE INTO WORKSHOP AND OFFICES DEALING WITH THE FABRICATION OF WINDOWS AND CONSERVATORIES

ALAN HORNSBY
ARCHITECTURAL SERVICES
'Little Acre'
Peak Hill, Cowbit,
Spalding, Lincs. PE12 6AW
Tel. Holbeach (01406) 380591


Client
CONSERVATORIES & WINDOWS DIRECT.

Scale

Date Aug. 2000

Drg. no. CD/42/01

Report No: TM/J664/6751

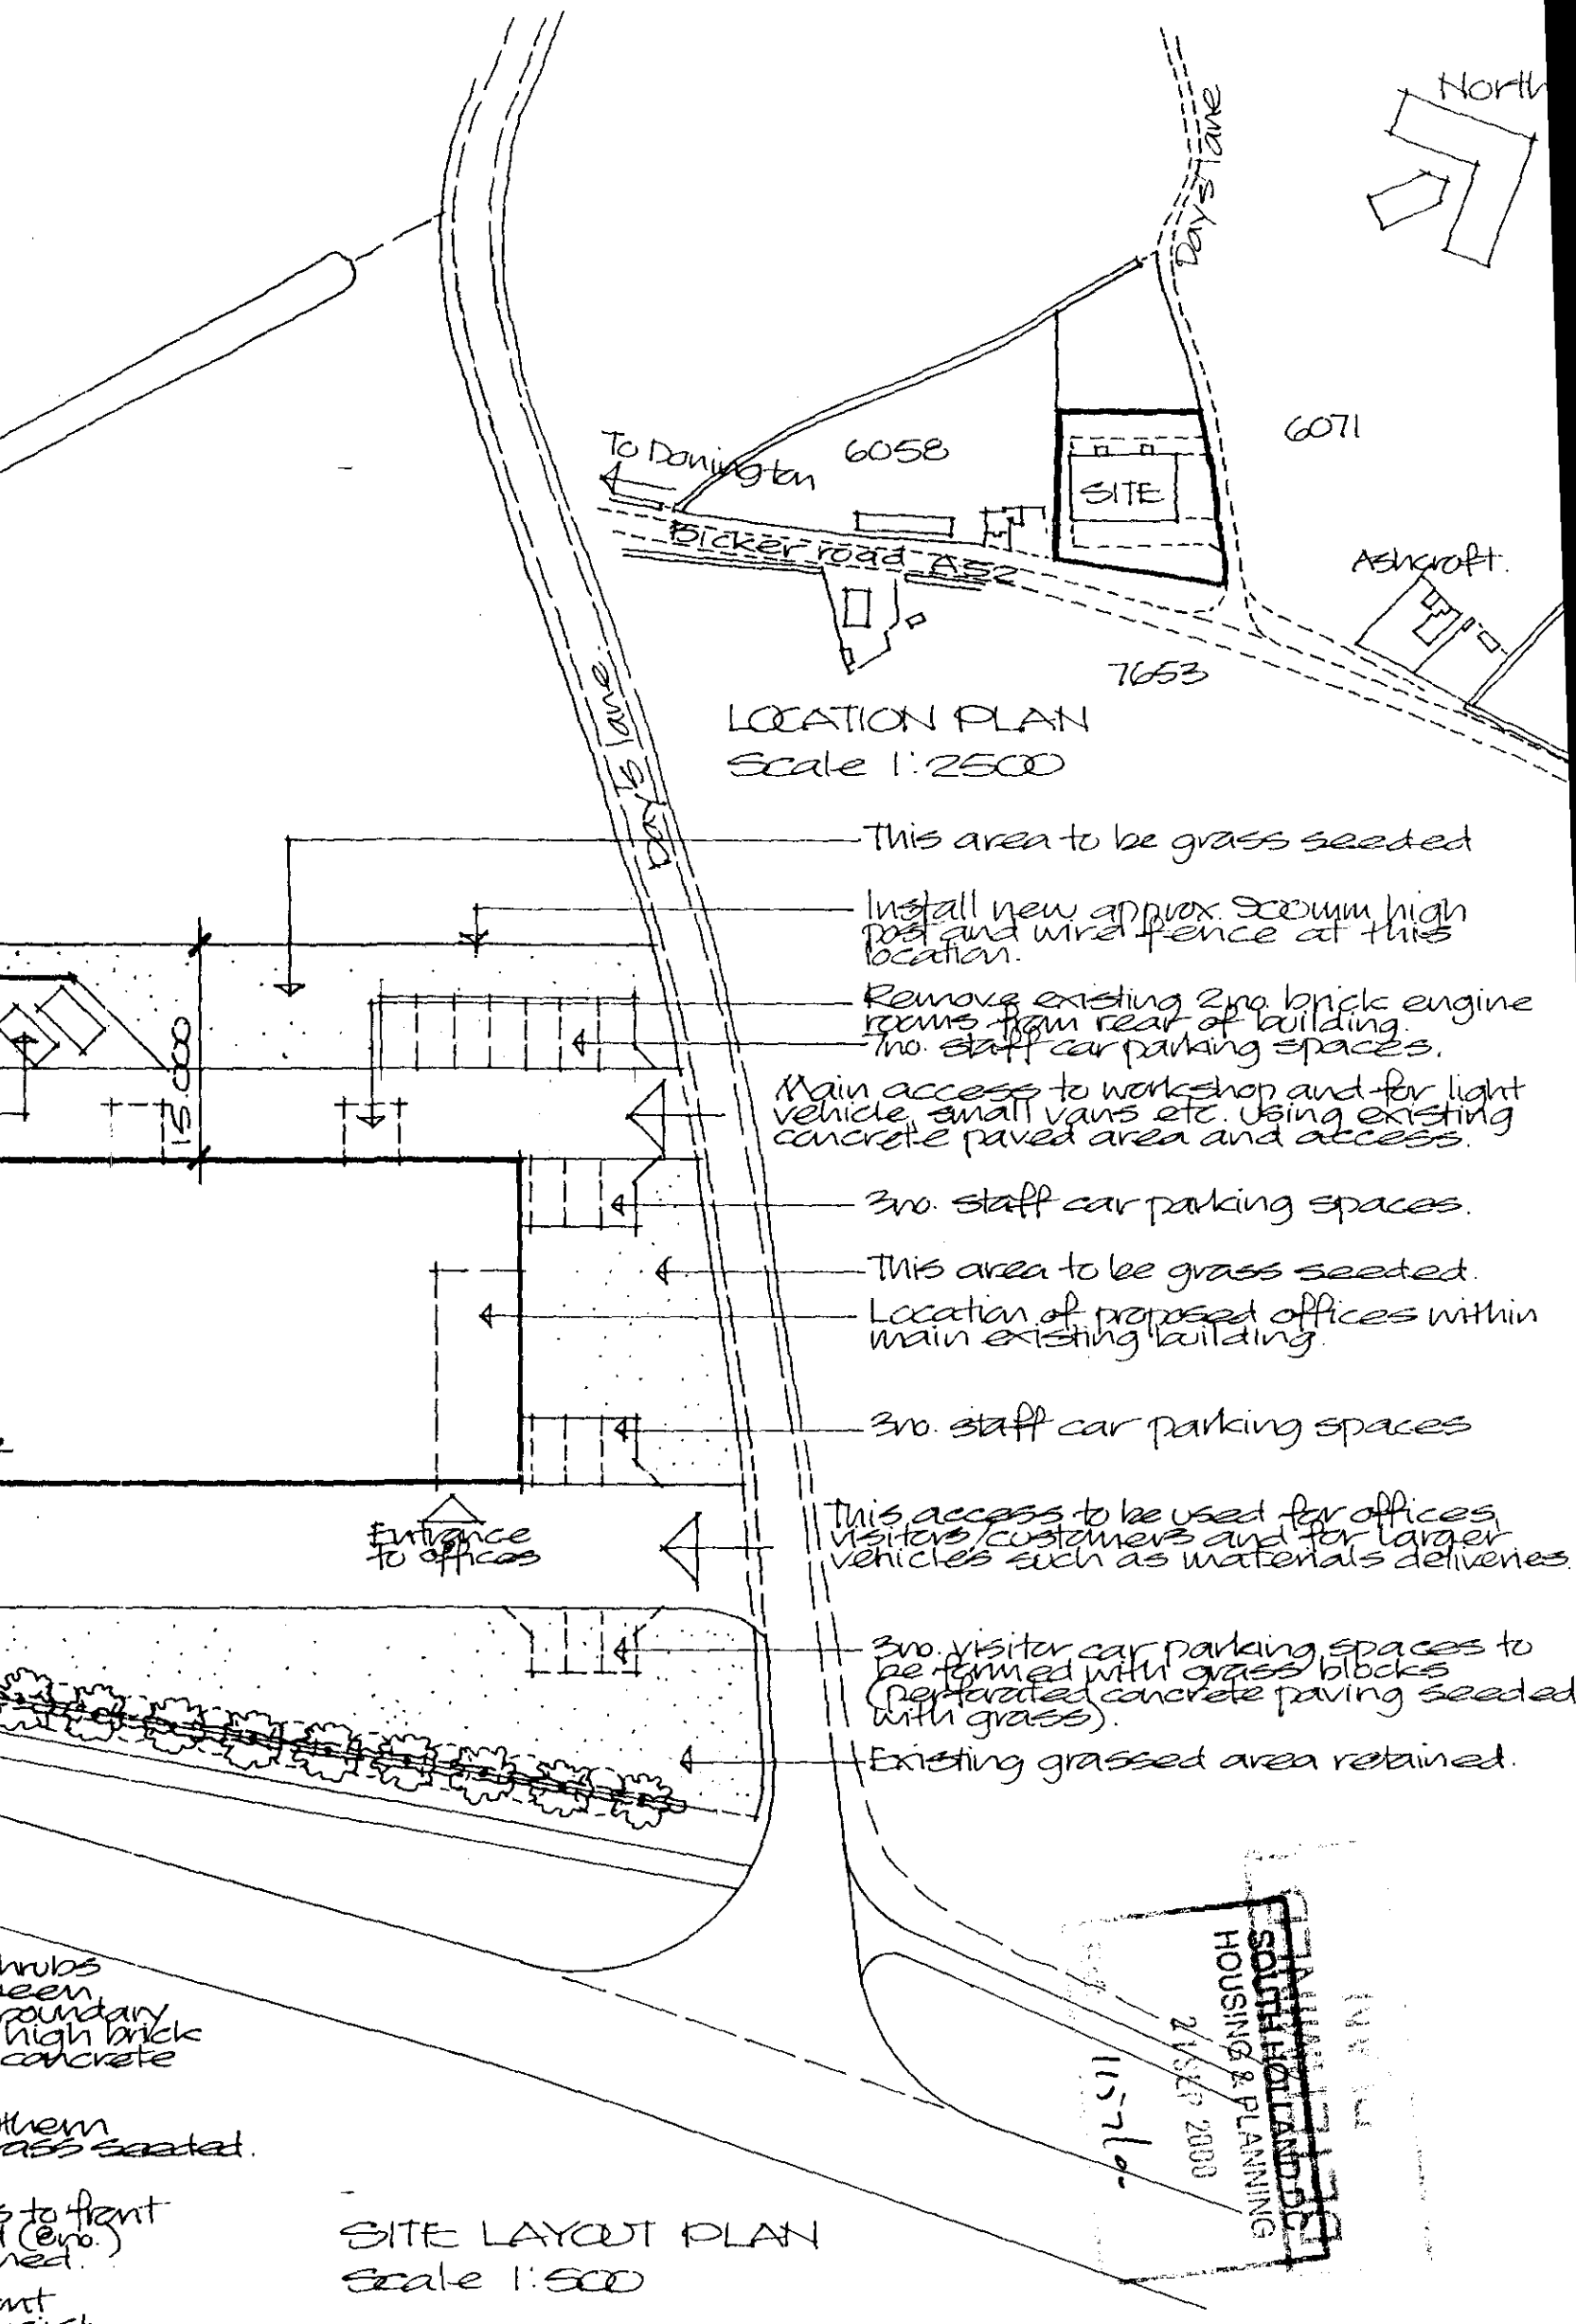

Project
PROPOSED CHANGE OF USE OF EXISTING GRAIN STORE INTO WORKSHOP AND OFFICES DEALING WITH THE FABRICATION OF WINDOWS AND CONSERVATORIES


ALAN HORNSBY
ARCHITECTURAL SERVICES
'Little Acre'
Peak Hill, Cowbit,
Spalding, Lincs. PE12 6AW
Tel. Holbeach (01406) 380591

Client
CONSERVATORIES & WINDOWS DIRECT.


Scale

Date Aug. 2000

Drg. no. 00/42/01.

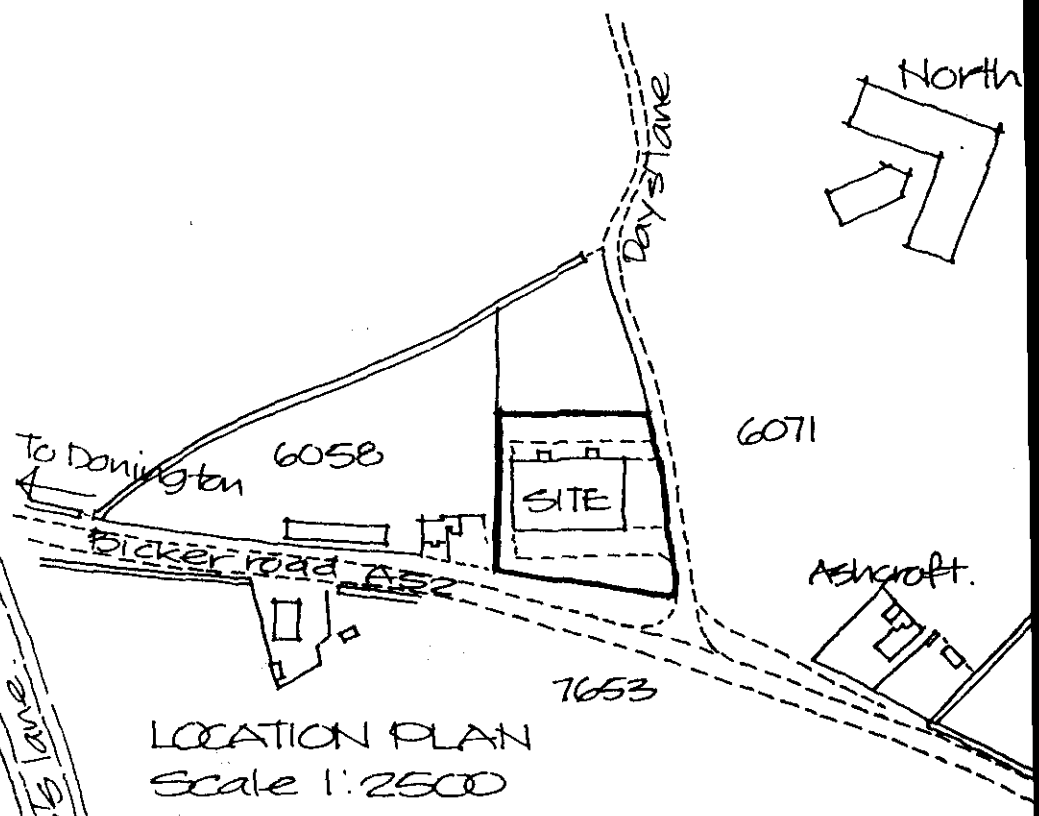

LOCATION PLAN
Scale 1:2500

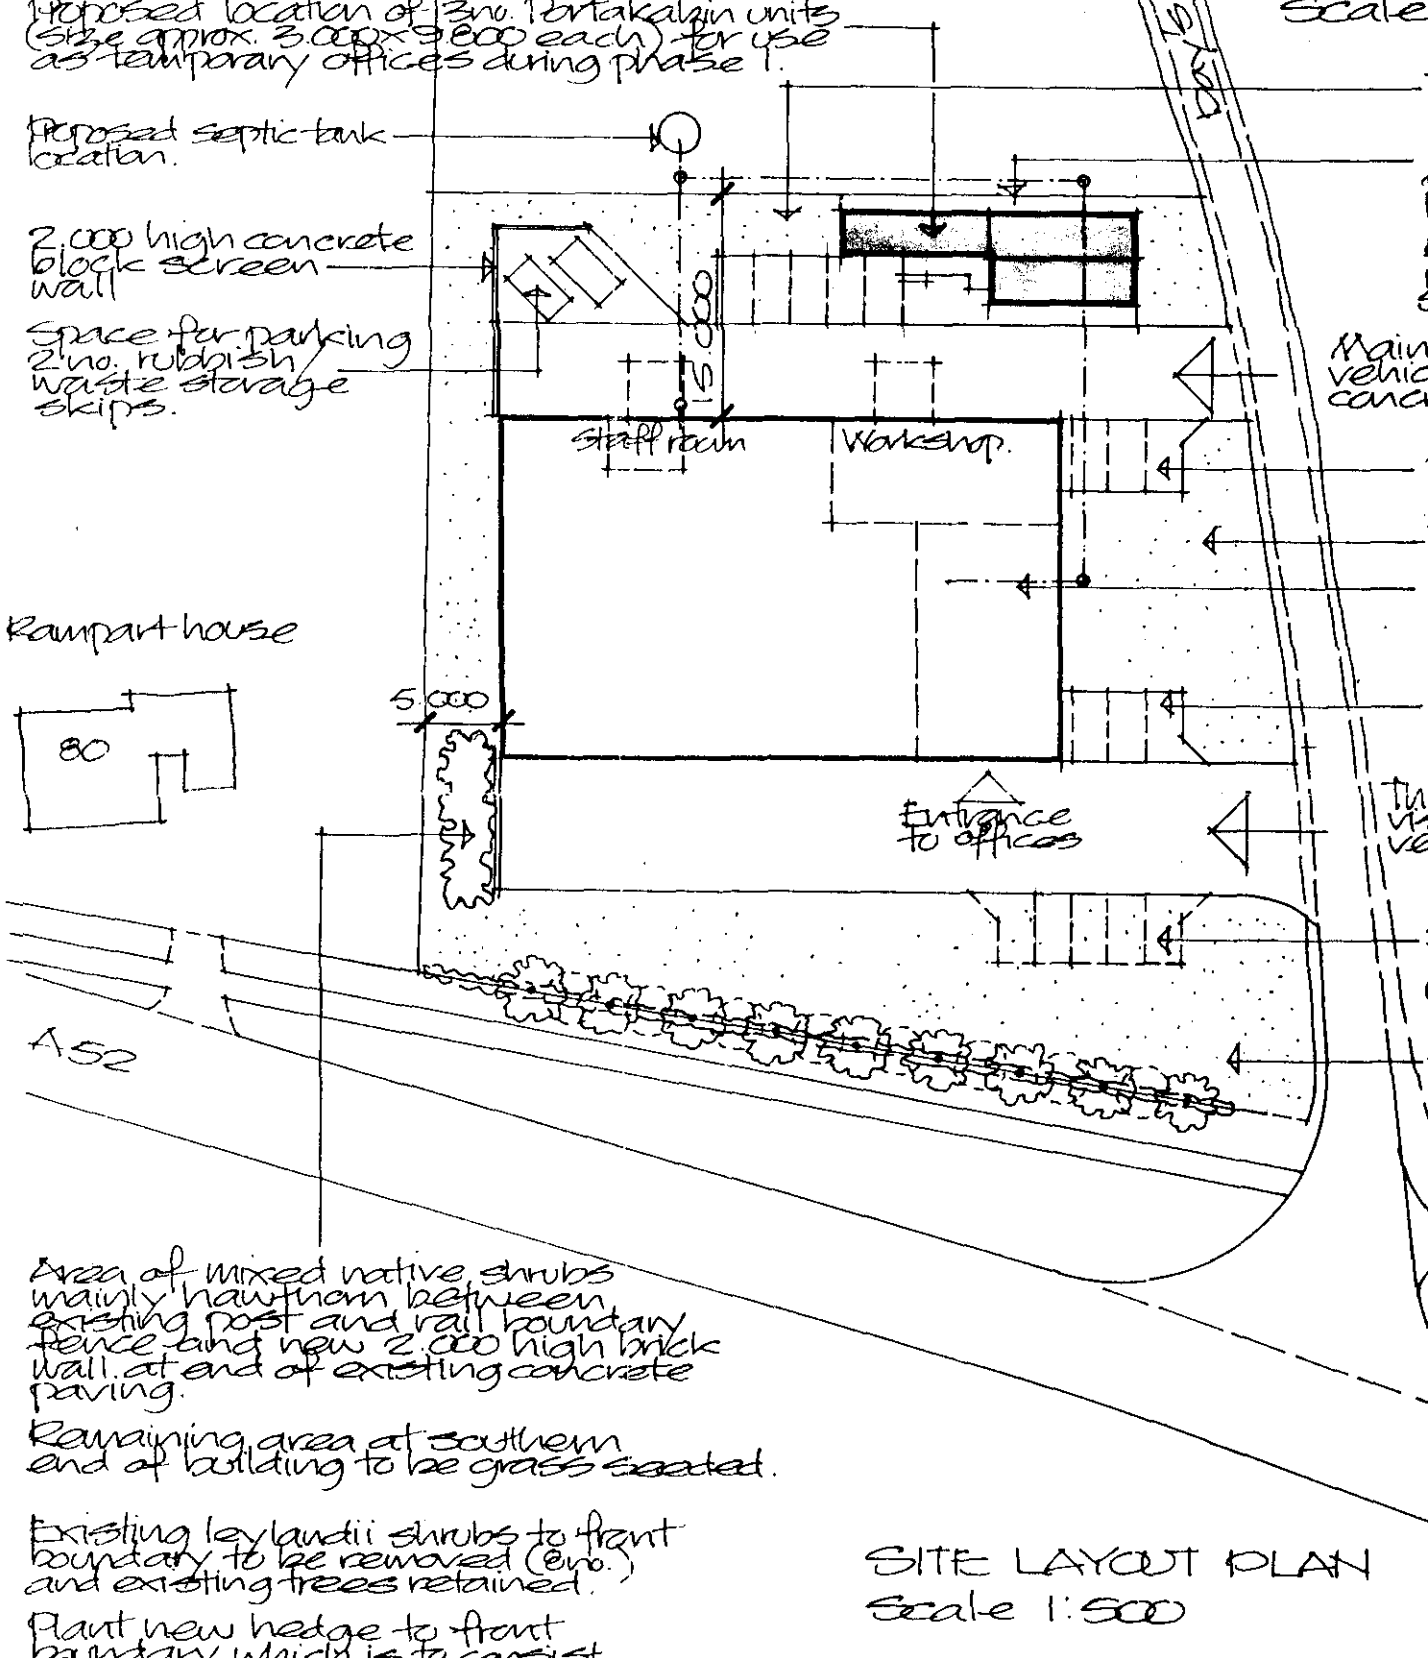

Area of mixed native shrubs mainly hawthorn between existing post and rail boundary fence and new 2.000 high brick wall at end of existing concrete paving.

Remaining area at southern end of building to be grass seeded.

Existing leylandii shrubs to front boundary to be removed (6no.) and existing trees retained.

Plant new hedge to front boundary which is to consist of green beech planted at approx. 450mm ctrs.

SITE LAYOUT PLAN
Scale 1:500

1157/00

PROJECT PHASING :

Phase 1.

Generally all proposed work except that detailed in phase 2 installation of temporary portakabin offices. No alterations to north elevation of building.

Phase 2.

Formation of proposed offices and reception within main building incl. glazed entrance screen and all work to north elevation of main building. Remove portakabin offices.

Project
PROPOSED CHANGE OF USE OF EXISTING GRAIN STORE INTO WORKSHOP AND OFFICES DEALING WITH THE FABRICATION OF WINDOWS AND CONSERVATORIES

Client
CONSERVATORIES & WINDOWS DIRECT.

ALAN HORNSBY
ARCHITECTURAL SERVICES
'Little Acre'
Peak Hill, Cowbit,
Spalding, Lincs. PE12 6AW
Tel. Holbeach (01406) 380591

Scale
Date Aug. 2000

Drg. no.
00/42/01A

AM ADMEL 230

Fire exit.

Fire exit

Finished items out and waste materials out.

Workshop.

Store room.

Staff room.

Board room.

Finished items storage.

Male W.C.

Female/ disabled

Male W.C.

Fire exit.

Accountant

Materials storage

Materials storage.

Store/ filing room.

David Savage

Colin.

Approx line of columns.

Approx line of columns.

Computer room.

Entrance/ Showroom.

Sales.

Main office

Finished items out at peak times

Materials in

Customer access.

ALAN HORNSBY
ARCHITECTURAL SERVICES

'Little Acre'
Peak Hill, Cowbit,
Spalding, Lincs. PE12 6AW
Tel. Holbeach (01406) 380591

SKETCH DESIGN LAYOUT OF PREMISES FOR CONSERVATORIES & WINDOWS DIRECT

Scale 1:100 (Building not surveyed)
October 2000

DETERMINED PLAN

COUNTRYSIDE LAND USE BUILDING & PLANNING
- 3 NOV 2000
1157/00