

DO NOT SCALE THIS DRAWING. THE CONTRACTOR IS DEEMED TO HAVE CHECKED ALL DIMENSIONS ON SITE AND REPORT ANY DISCREPANCIES TO OGLESBY & LIMB LTD.
THE CONTENTS OF THIS DRAWING ARE COVERED BY COPYRIGHT AND REMAIN THE PROPERTY OF OGLESBY & LIMB LTD. WRITTEN APPROVAL MUST BE OBTAINED FROM OGLESBY & LIMB LTD PRIOR TO DUPLICATION OR REPRODUCTION OF THIS DRAWING OR ITS CONTENTS.
ANY DIMENSIONS NOT SHOWN ARE TO BE CHECKED AND AGREED WITH OGLESBY & LIMB LTD.

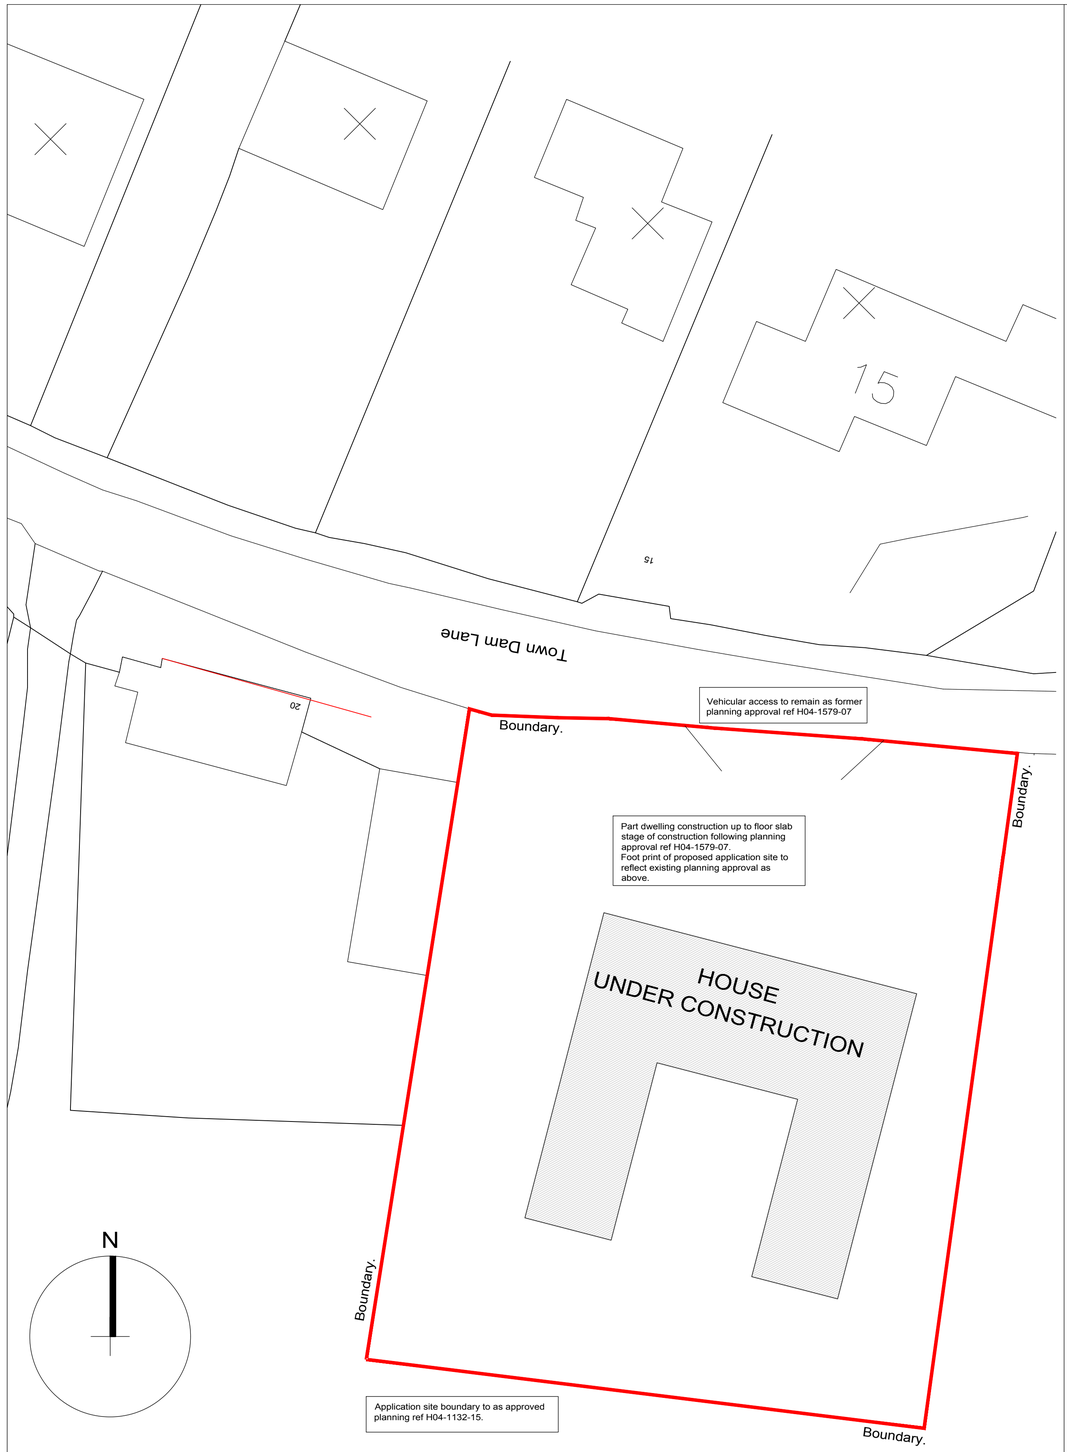

Site Plan As Existing
Scale 1:200

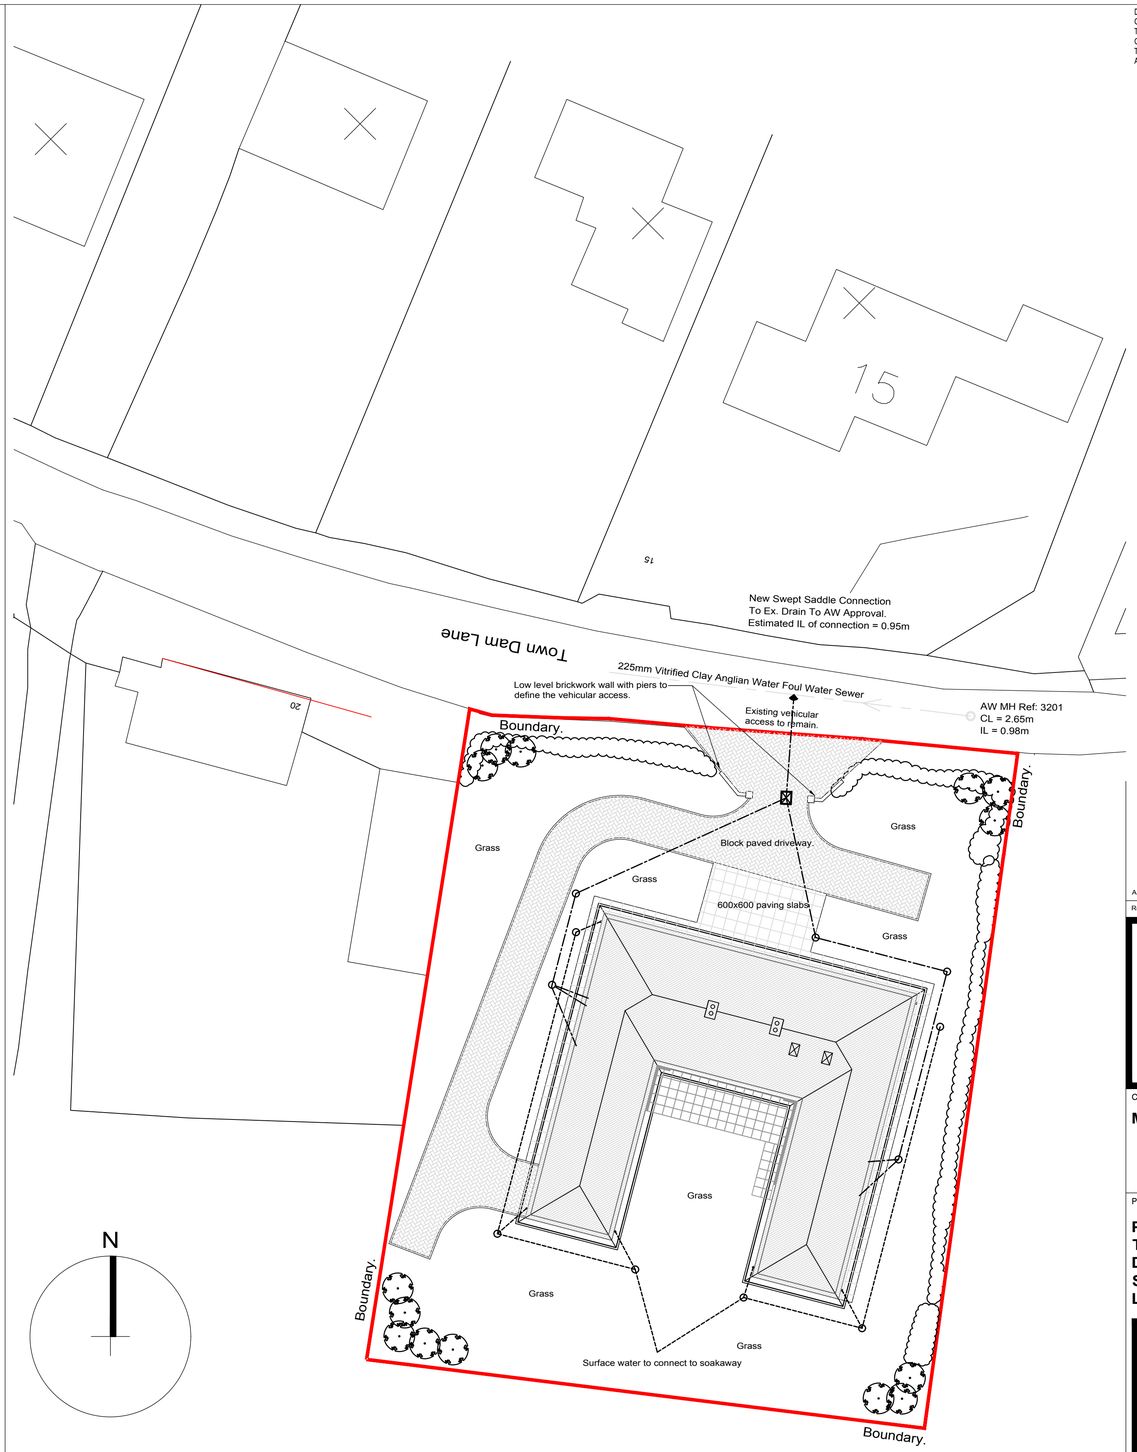

Site Plan As Proposed
Scale 1:200

Ref.	Date	Description	Initial
A	14.12.17	Foul & surface water drainage added to site plan.	rcw

Oglesby & Limb Ltd
Chartered Architect
Suites 4 & 5 Market Chambers
12 Market Place, Spalding, Lincolnshire
PE11 1SL
Tel: 01775 761196
e-mail: design@o-l-ltd.co.uk
O&L

Client:
Mr M Burrell

Project:
Proposed dwelling on land off
Town Dam Lane
Donington
Spalding
Lincs.

Drawing Title:
Site Plan
As Existing & As Proposed

PLANNING APPLICATION ISSUE

Date:	Scale:
November 2017	200 @ A1
Drawn by: RCW	Checked by: AJO

Drawing Number:	Rev:
A1176 - 10	A