

DO NOT SCALE THIS DRAWING. THE CONTRACTOR IS DEEMED TO HAVE CHECKED ALL DIMENSIONS ON SITE AND REPORT ANY DISCREPANCIES TO OGLESBY & LIMB LTD.
THE CONTENTS OF THIS DRAWING ARE COVERED BY COPYRIGHT AND REMAIN THE PROPERTY OF OGLESBY & LIMB LTD. WRITTEN APPROVAL MUST BE OBTAINED FROM OGLESBY & LIMB LTD PRIOR TO DUPLICATION OR REPRODUCTION OF THIS DRAWING OR ITS CONTENTS.
ANY DIMENSIONS NOT SHOWN ARE TO BE CHECKED AND AGREED WITH OGLESBY & LIMB LTD.

MATERIALS


Roof tiles - Marley Modern - Smooth Grey.
Walls - Wienerberger Hathaway Brindle facing brickwork.
Brickwork soldier course to openings.
Doors / Windows - UPVC - Anthracite.
Doors - Solid front, rear and garage personnel.
Horizontal timber boarding adjacent main entrance.
Rain water goods - UPVC.

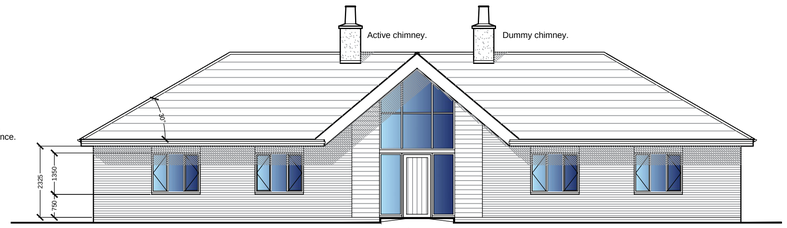


Front (North) Elevation as proposed
Scale 1:100

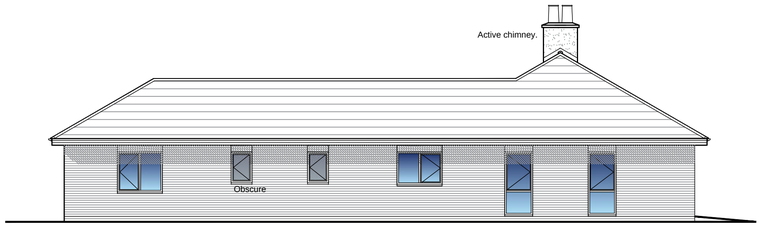

Front (East) Elevation as proposed
Scale 1:100

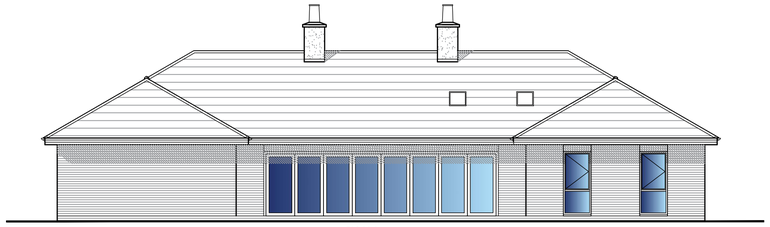


Rear (South) Elevation as proposed
Scale 1:100

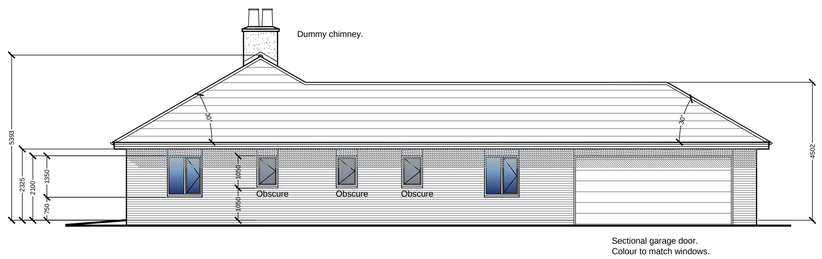


Side (West) Elevation as proposed
Scale 1:100

SCALE 1 : 100
SCALE 1 : 1
0m 1m 2m 4m 6m 8m 10m
0m 10mm 20mm 40mm 60mm 80mm 100mm

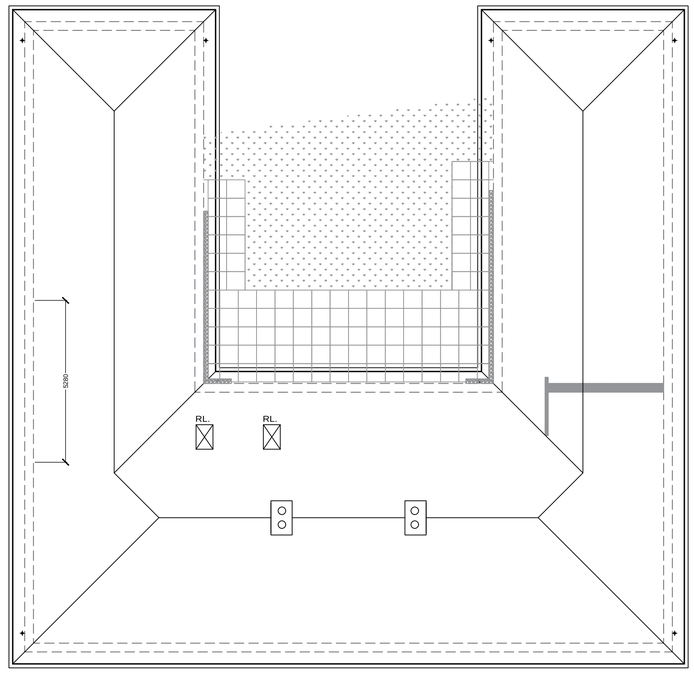


Roof Plan as proposed
Scale 1:100

SCALE 1 : 100
SCALE 1 : 1
0m 1m 2m 4m 6m 8m 10m
0m 10mm 20mm 40mm 60mm 80mm 100mm

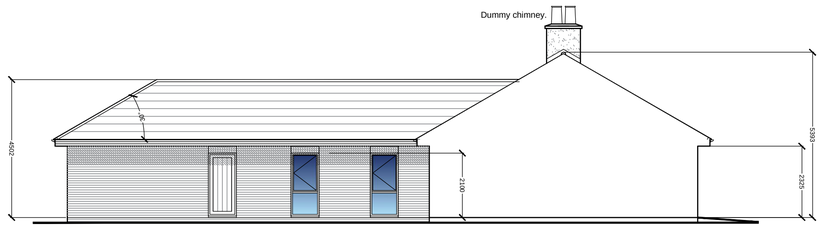

Side (East) Elevation as proposed
Courtyard View
Scale 1:100

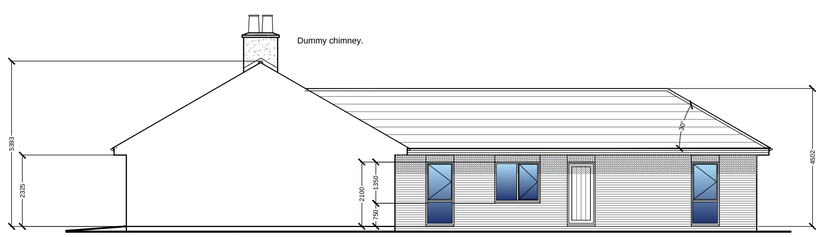

Side (West) Elevation as proposed
Courtyard View
Scale 1:100

Ref.	Date	Description	Initial
D	14.12.17	Brickwork above front main entrance omitted - glazed taken up to underside of gable.	rcw
C	07.12.17	Front, rear and garage personnel door solid in lieu of glazed.	rcw
B	06.12.17	Double garage door added in lieu of 2 single doors. Garage personnel door added. Courtyard elevations added.	rcw
A	29.11.17	Bed 4 removed and additional garage provided. Kitchen re-arranged. Annex removed and bed 4 / study, shower room and utility provided.	rcw

Oglesby & Limb Ltd
Chartered Architect
Suites 4 & 5 Market Chambers
12 Market Place, Spalding, Lincolnshire
PE11 1SL
Tel: 01775 761196
e-mail: design@o-l-ltd.co.uk

Client:
Mr M Burrell

Project:
Proposed dwelling on land off
Town Dam Lane
Donington
Spalding
Lincs.

Drawing Title:
Elevations & Roof Plan
As Proposed

PLANNING APPLICATION ISSUE

Date:	Scale:
November 2017	100 @ A1
Drawn by: RCW	Checked by: AJO

Drawing Number:	Rev:
A1176 - 13	D