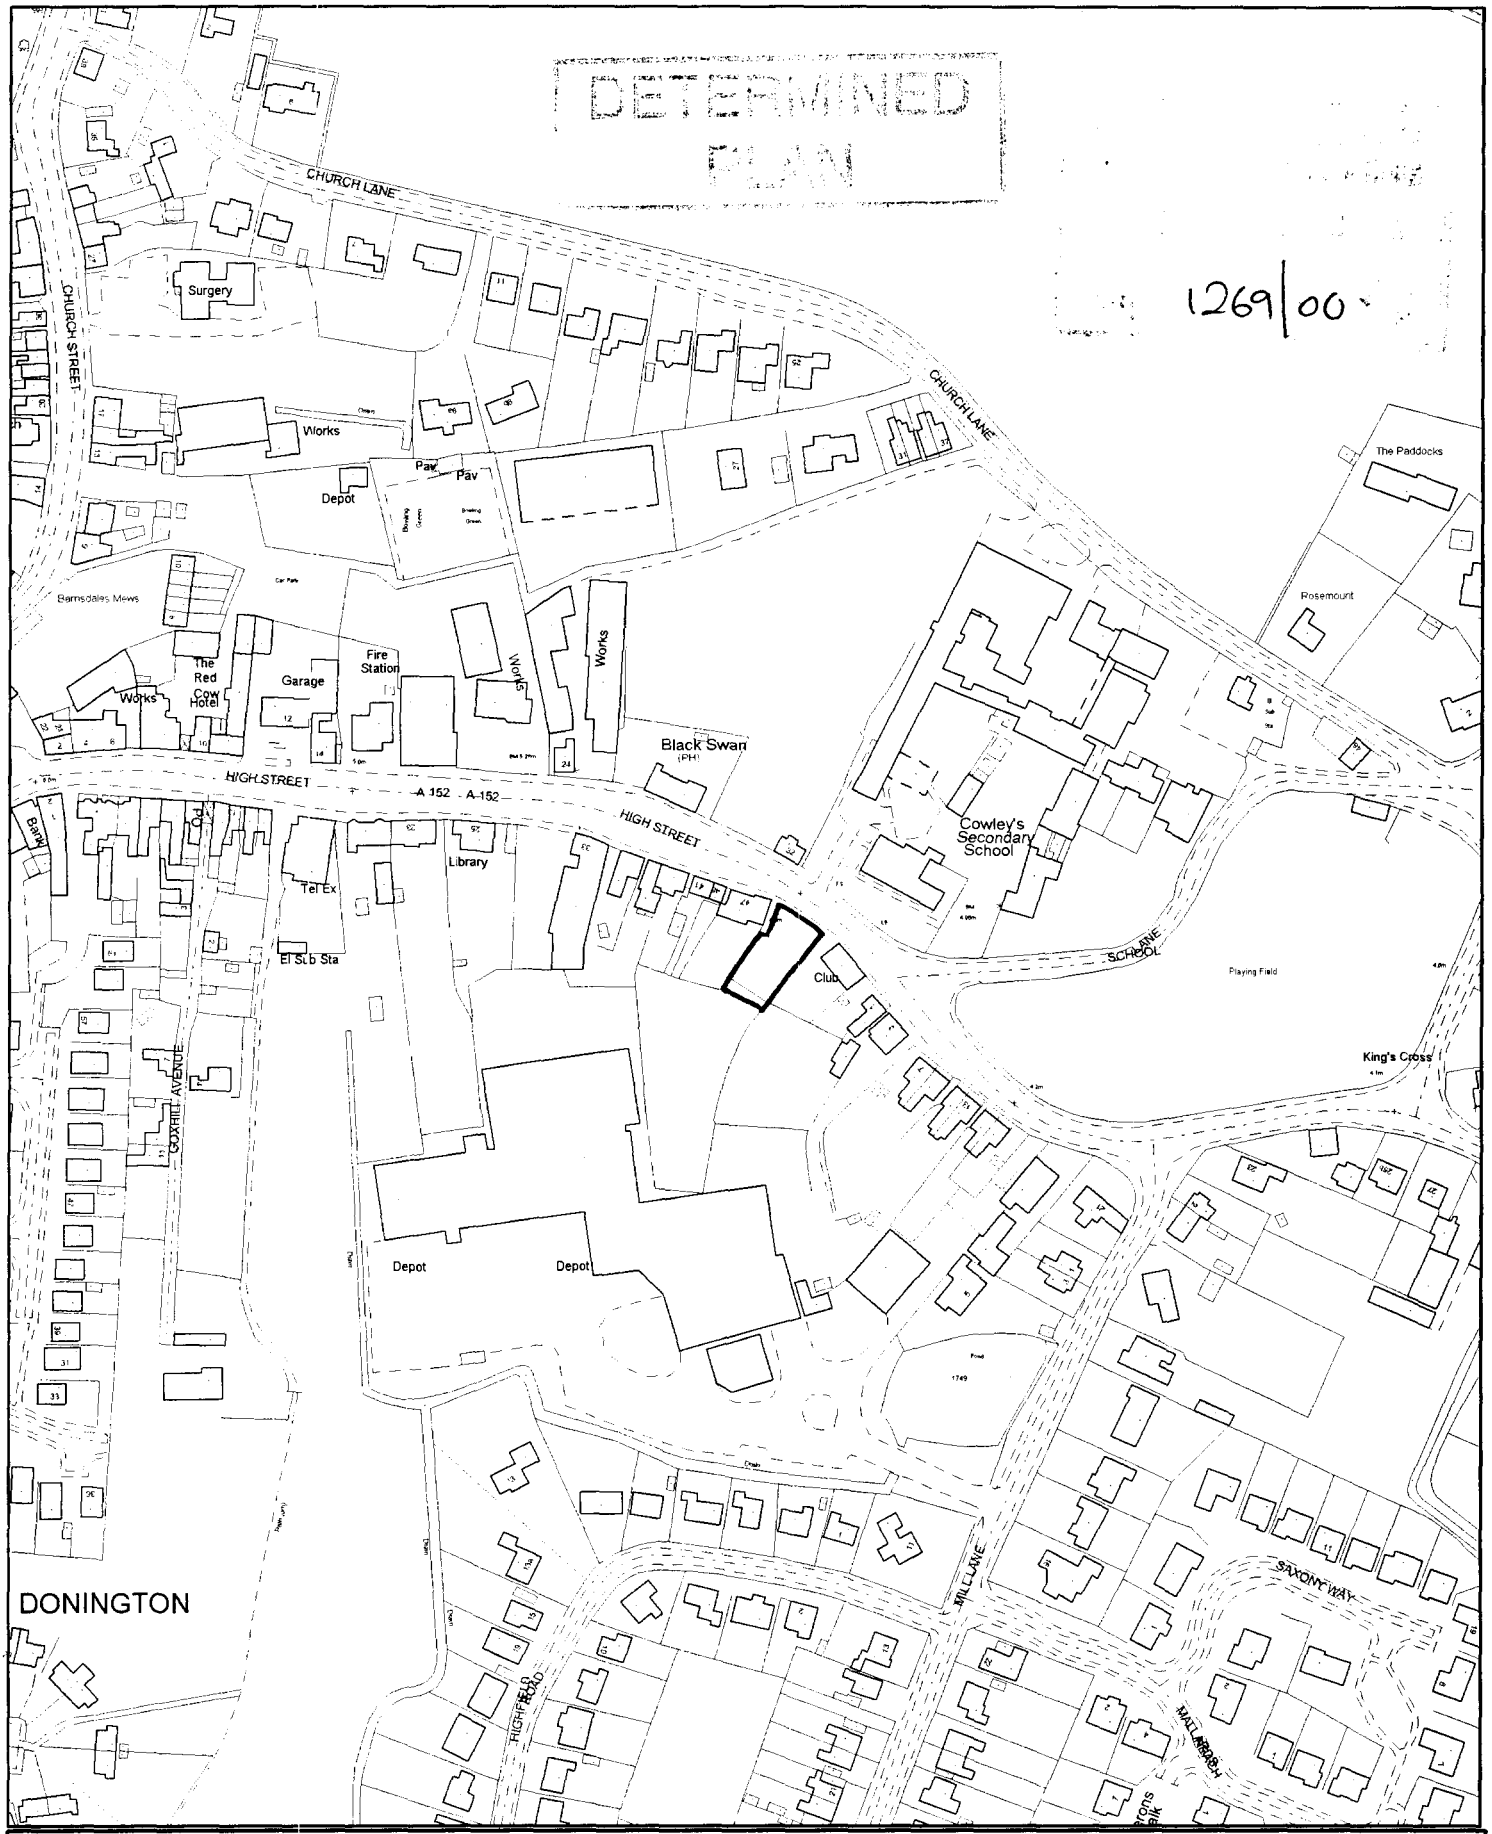



SOUTH HOLLAND DISTRICT COUNCIL

Council Offices, Priory Road, Spalding, Lincolnshire PE11 2XE


This copy has been produced specifically for the map return scheme purposes only. No further copies may be made.

Scale: 1:2500


This map is reproduced from Ordnance Survey material with permission of Ordnance Survey on behalf of Her Majesty's Stationery Office (c) Crown copyright. Unauthorised reproduction infringes Crown copyright and may lead to prosecution or civil proceedings. South Holland District Council LA079413 2000

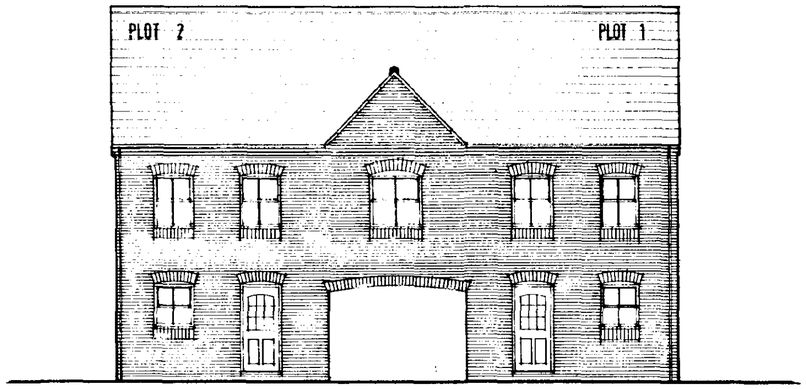


FRONT ELEVATION (1:100)

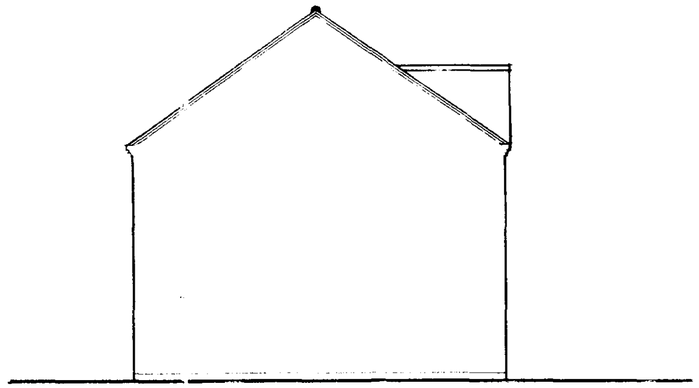


SIDE ELEVATION

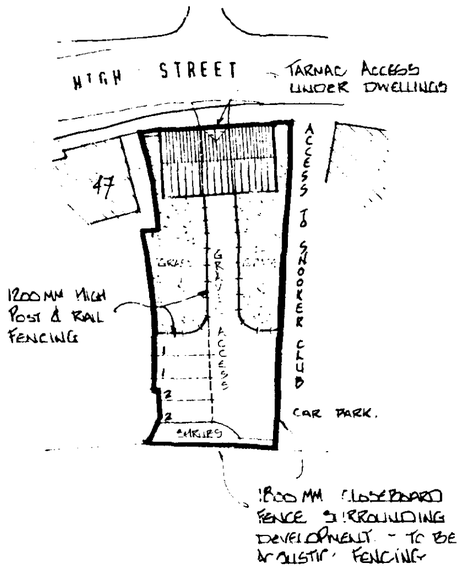


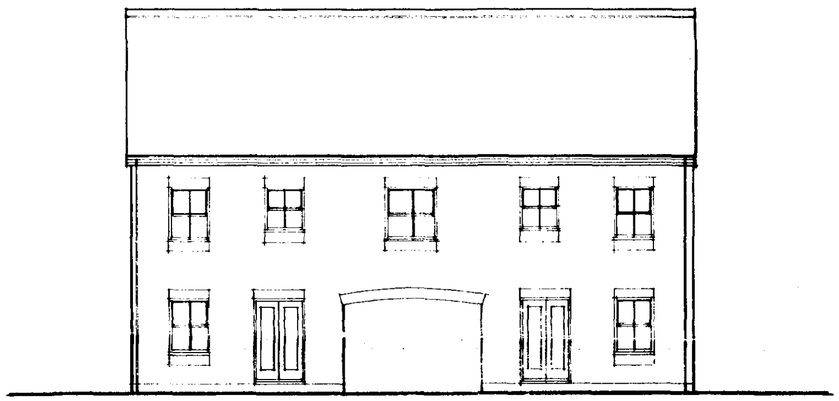


REAR ELEVATION

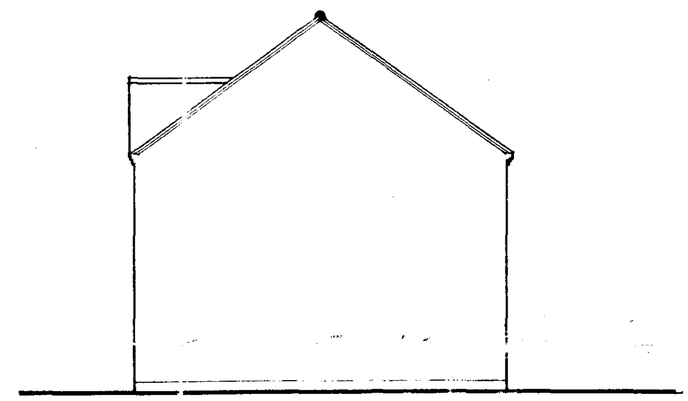

SIDE ELEVATION

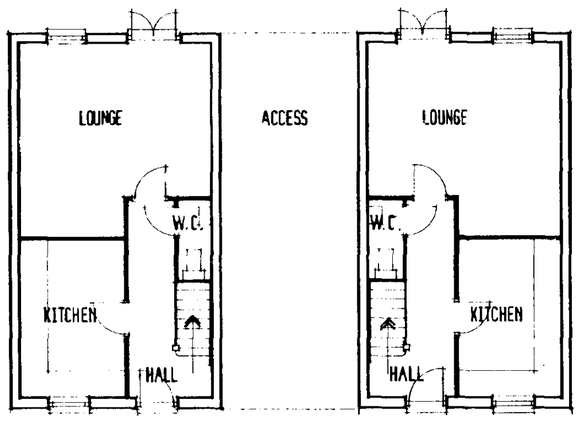

GROUND FLOOR PLAN (1:100)

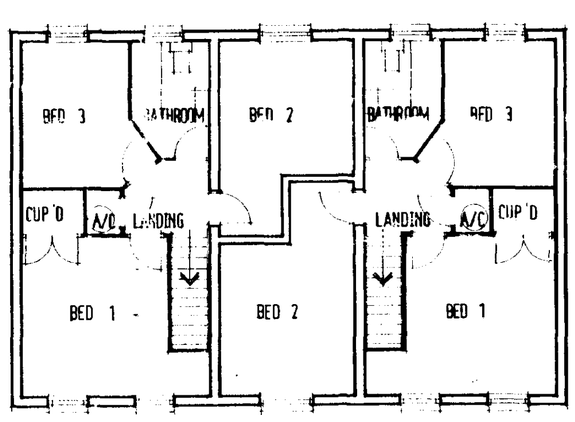

PROVIDE ACOUSTIC VENTS TO REAR BEDROOMS

FIRST FLOOR PLAN

DETERMINED PLAN
AMENDED PLAN
Ref.
SOUTH HOLLAND DC HOUSING & PLANNING
28 NOV 2000
Ref: 12/99/100
Ref:
SOUTH HOLLAND DC
HOUSING & PLANNING
28 NOV 2000

PROPOSED RESIDENTIAL DEVELOPMENT
OFF HIGH STREET DONINGTON

SCALES AS SHOWN

OCTOBER 2000

Re: [illegible] 2000 To: [illegible] Letter [illegible] 11/2000