

GARAGE EXTENSION scale 1 100

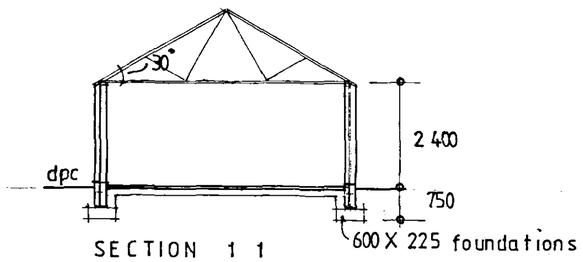


SECTION 1 1

3 GARAGE BLOCK AND UTILITY scale 100

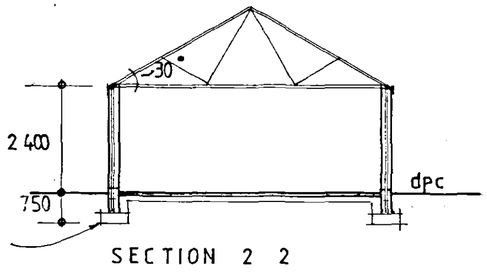


SECTION 2 2

GARDEN WALL

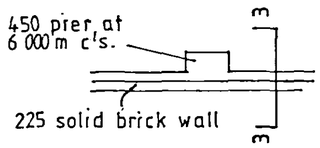


LAYOUT PLAN
scale 1:50

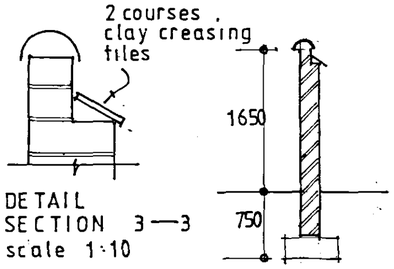


DETAIL SECTION 3—3
scale 1:10

SECTION 3—3
scale 1:50

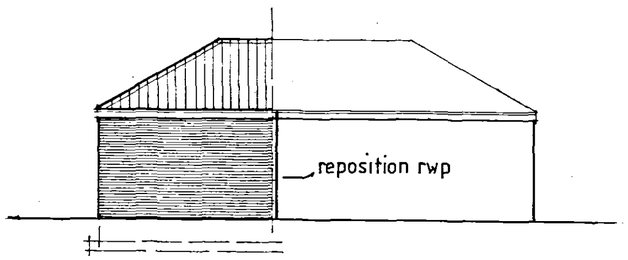

SIDE ELEVATION

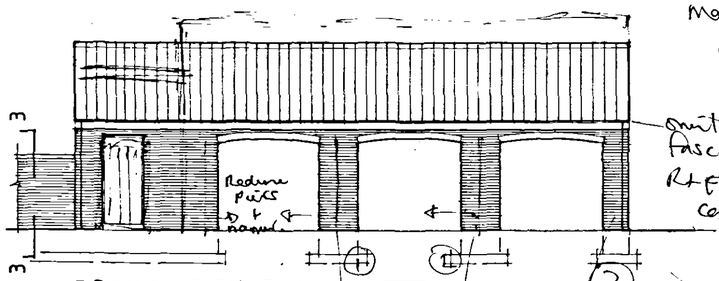

FRONT ELEVATION


materials to be
clay pantile
natural red.

Paint
Fascia
R+F Rwg.
corr Metal.

red brick
O.E Garden
wall bond.


Single panel
Im sq upon
design amended.

REAR ELEVATION

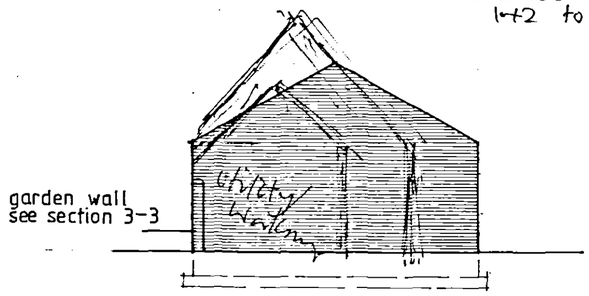


SIDE ELEVATION

for wide under than other bays
reduce

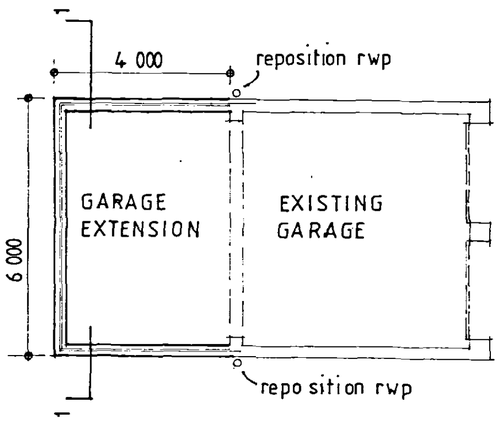

GROUND FLOOR LAYOUT

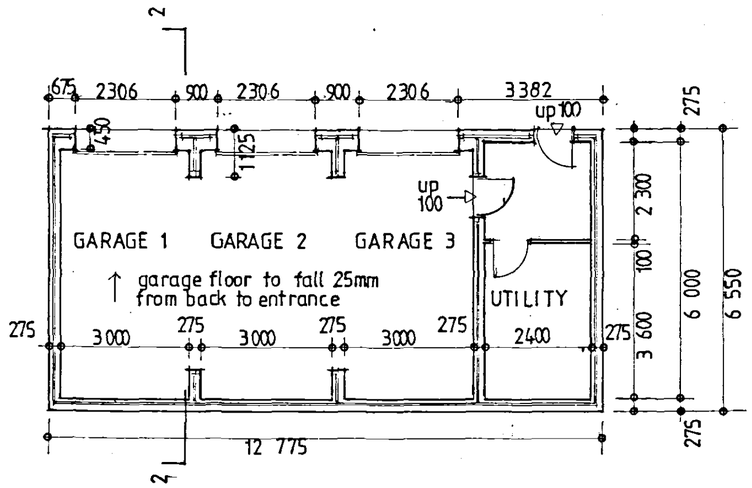

GROUND FLOOR LAYOUT

SHDC
Planning & Development
21 SEP 2007
Ref: 1282/07

Revisions

Client
Mr. R. Cuell.

Job Title
Proposed Extension to Garage
and New Garage.
at Longbarn,
Park Lane,
Donington.

Drawing Title
PLANS & ELEVATIONS.

Scale	Date	
1 : 100	19:09:07.	C.A.D.

Barry Johnson DipArch, RIBA
Chartered Architect
16 Main Ridge West, Boston
Lincolnshire PE21 6QN
Telephone 01205 367929
Fax 01205 358031

Job No.		Drawing No	
1223	A	01	A