

GARAGE EXTENSION scale 1 100

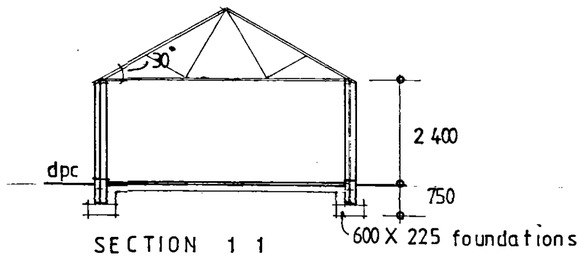


SECTION 1 1


3 GARAGE BLOCK AND UTILITY scale 100

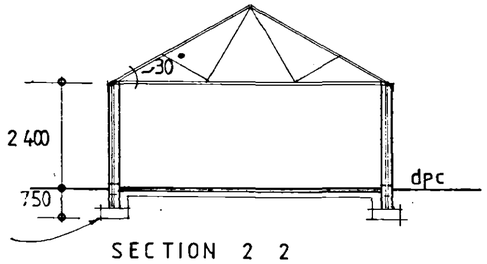


SECTION 2 2

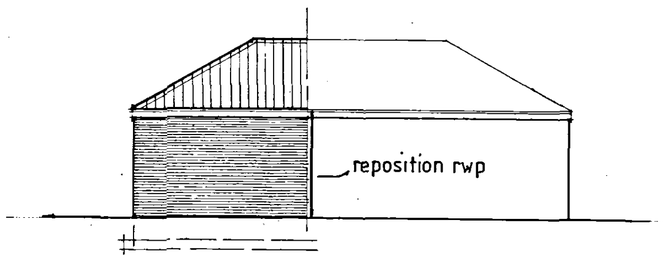


SIDE ELEVATION

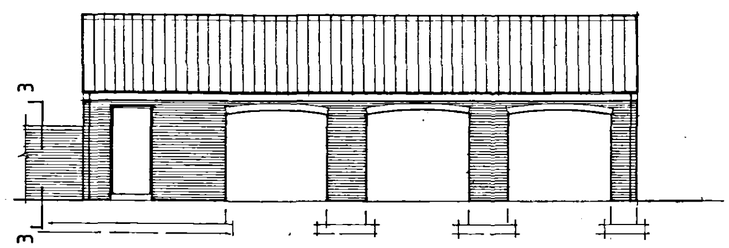


FRONT ELEVATION

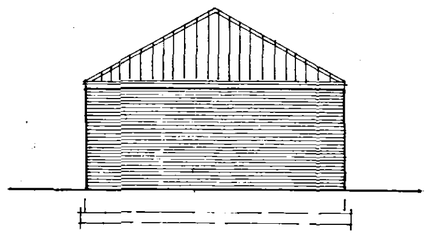


REAR ELEVATION

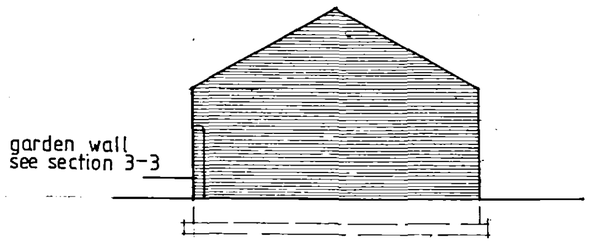

SIDE ELEVATION

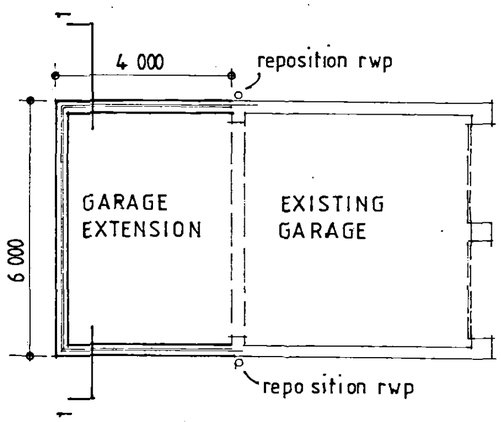


GROUND FLOOR LAYOUT

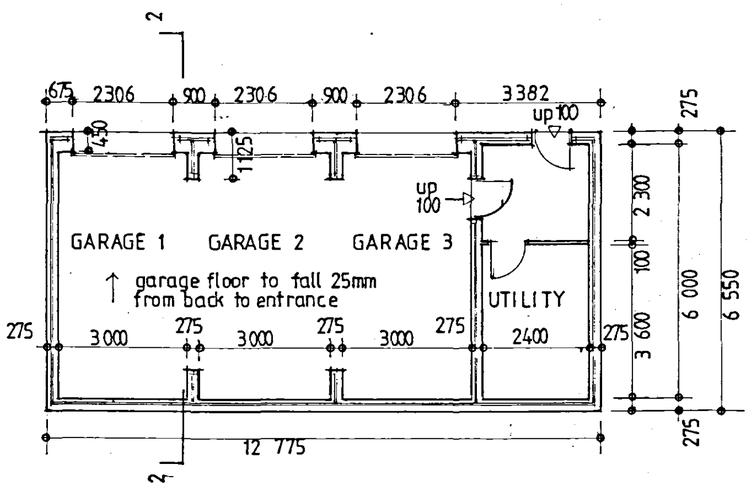


GROUND FLOOR LAYOUT


GARDEN WALL

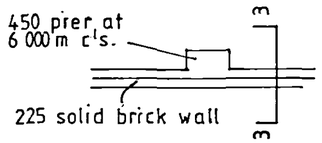

LAYOUT PLAN
scale 1:50

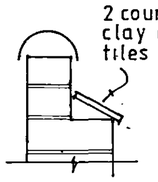

DETAIL SECTION 3—3
scale 1:10

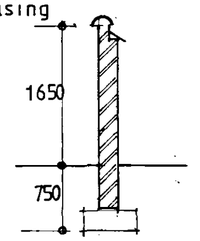

SECTION 3—3
scale 1:50

SHDC
Planning & Development
21 SEP 2007
Ref: 1282/07

Revisions

Client
Mr. R. Cuell.

Job Title
Proposed Extension to Garage and New Garage.
at Longbarn,
Park Lane,
Donington.

Drawing Title
PLANS & ELEVATIONS.

Scale	Date	
1 : 100	19:09:07.	C.A.D.

Barry Johnson DipArch, RIBA
Chartered Architect
16 Main Ridge West, Boston
Lincolnshire PE21 6QN
Telephone 01205 367929
Fax 01205 358031

Job No.	Drawing No	
1223	A 01	A