

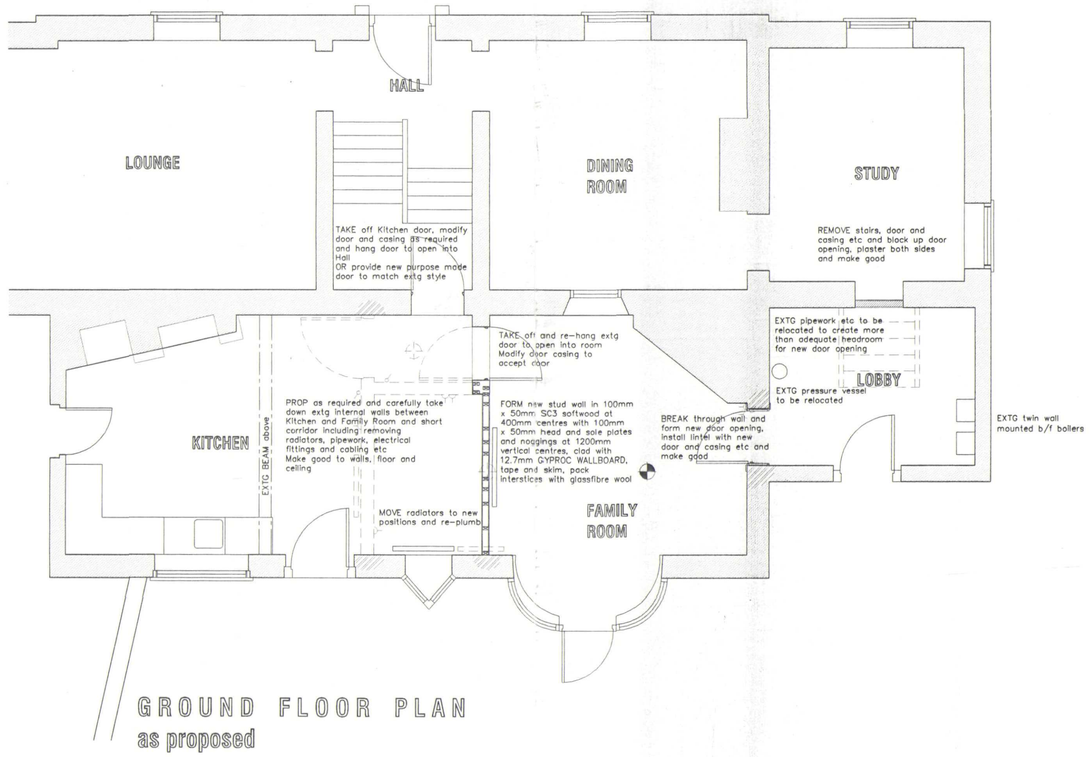


GROUND FLOOR PLAN
as proposed

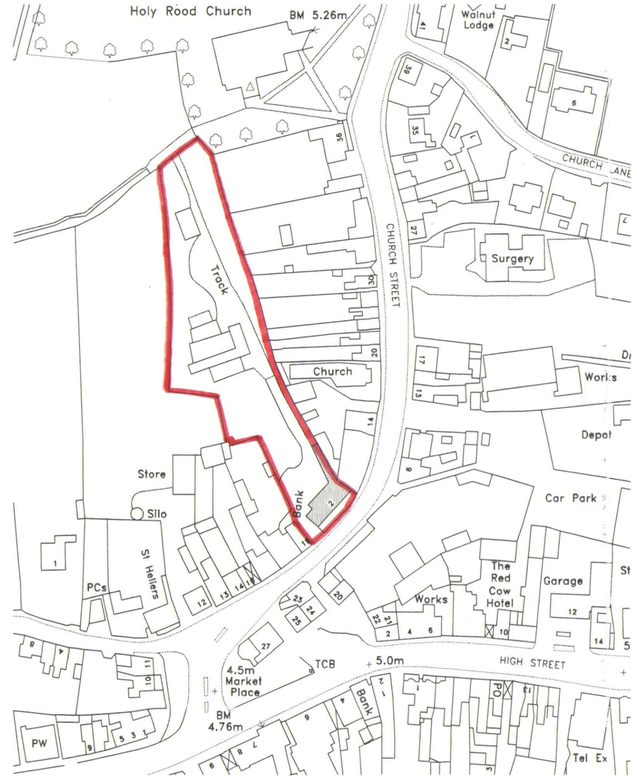


Scale 1:1250

SITE & BLOCK PLAN

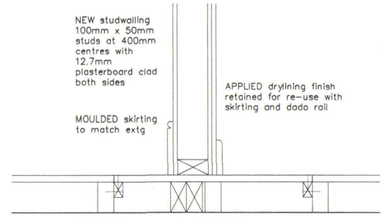

Scale 1:10


FLOOR DETAIL

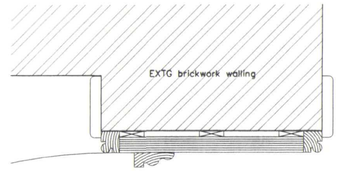


25mm thick fairfaced plywood with packing pieces behind screwed to brickwork
Moulded softwood end pieces ex 32mm x 40mm
Planted moulded softwood stops ex 25mm x 70mm to match extg
Moulded softwood architraves to match extg

Scale 1:5

DOOR CASING DETAIL

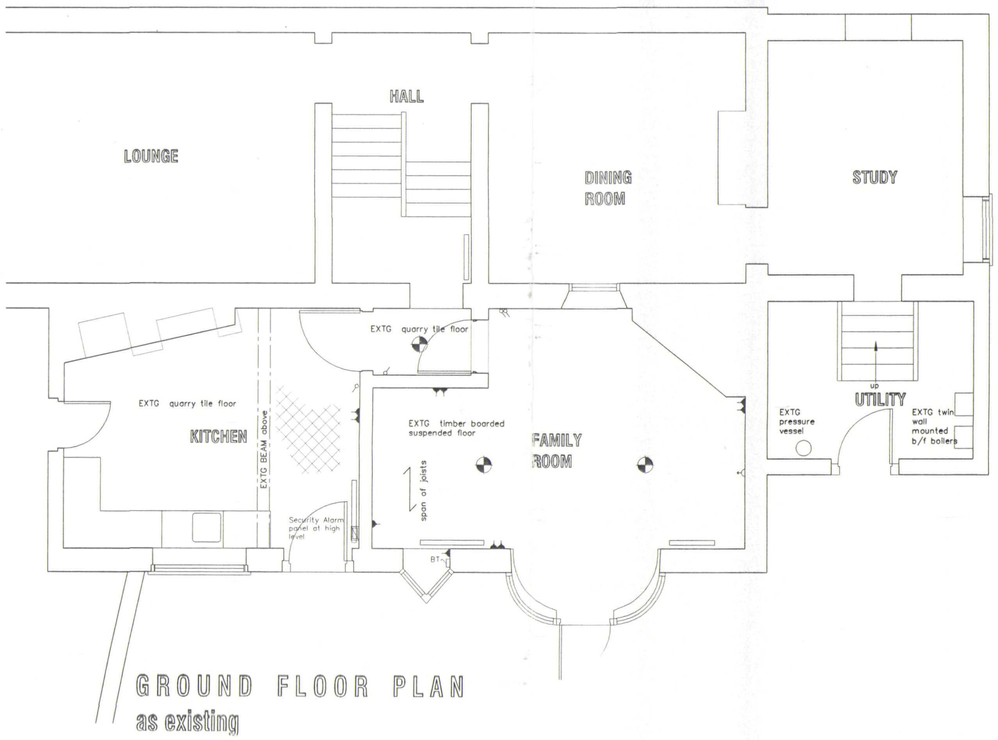

GROUND FLOOR PLAN
as existing

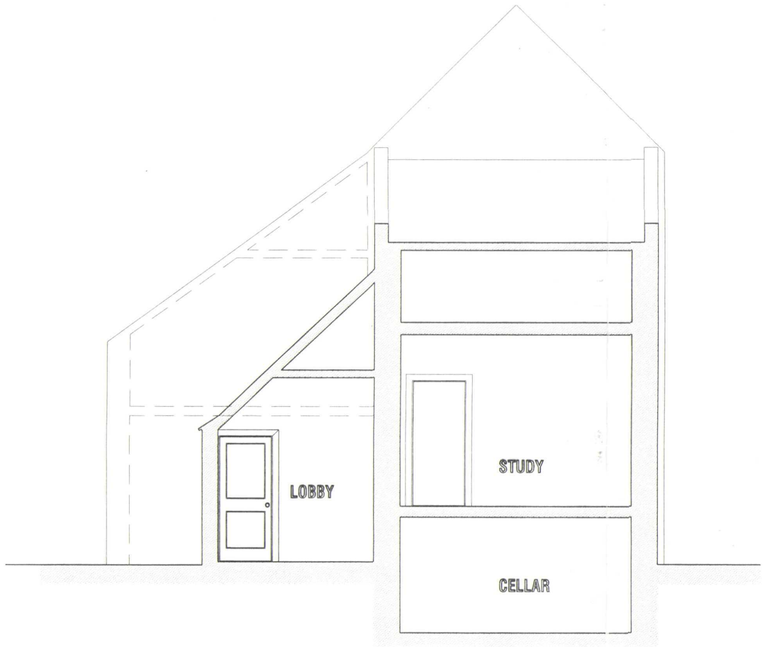

SECTION
Scale 1:50

SNDC
Planning Department
28 OCT 2003
Ref
13c3103

AMENDMENTS

A 16.10.2003 Additional information added and corrections made

DETERMINED PLAN

L. A. Building Design
Architectural and Surveying Practice
55 Hannam Boulevard
Spalding
Lincolnshire PE11 1LB
Telephone/Fax: Spalding (01775) 711437

Peter S Lithgow MCIOB MBIAT
Member of the Chartered Institute of Building and
Member of the British Institute of Architectural Technologists

project
Town Farm House
Church Street, Donington,
Spalding, Lincolnshire

client
MR & MRS A COCHRANE

drawing
ALTERATION WORK PROPOSALS

date	scale(s)
October 2003	1:50 1:1250 and as shown
drawn by	checked
Peter Lithgow	
job no	drawing no
03/28	01A