
EXISTING ALLDAYS FASCIAS WILL BE REMOVED IN ALL CASES UNLESS PRIOR ARRANGEMENTS HAVE BEEN MADE.

CO-OP ARE TO ENSURE THAT AN L.T. SUPPLY IS LEFT ON THE OUTSIDE OF THE BUILDING TO WHICH FUTURAMA CAN CONNECT TO ILLUMINATE ANY SIGNAGE.

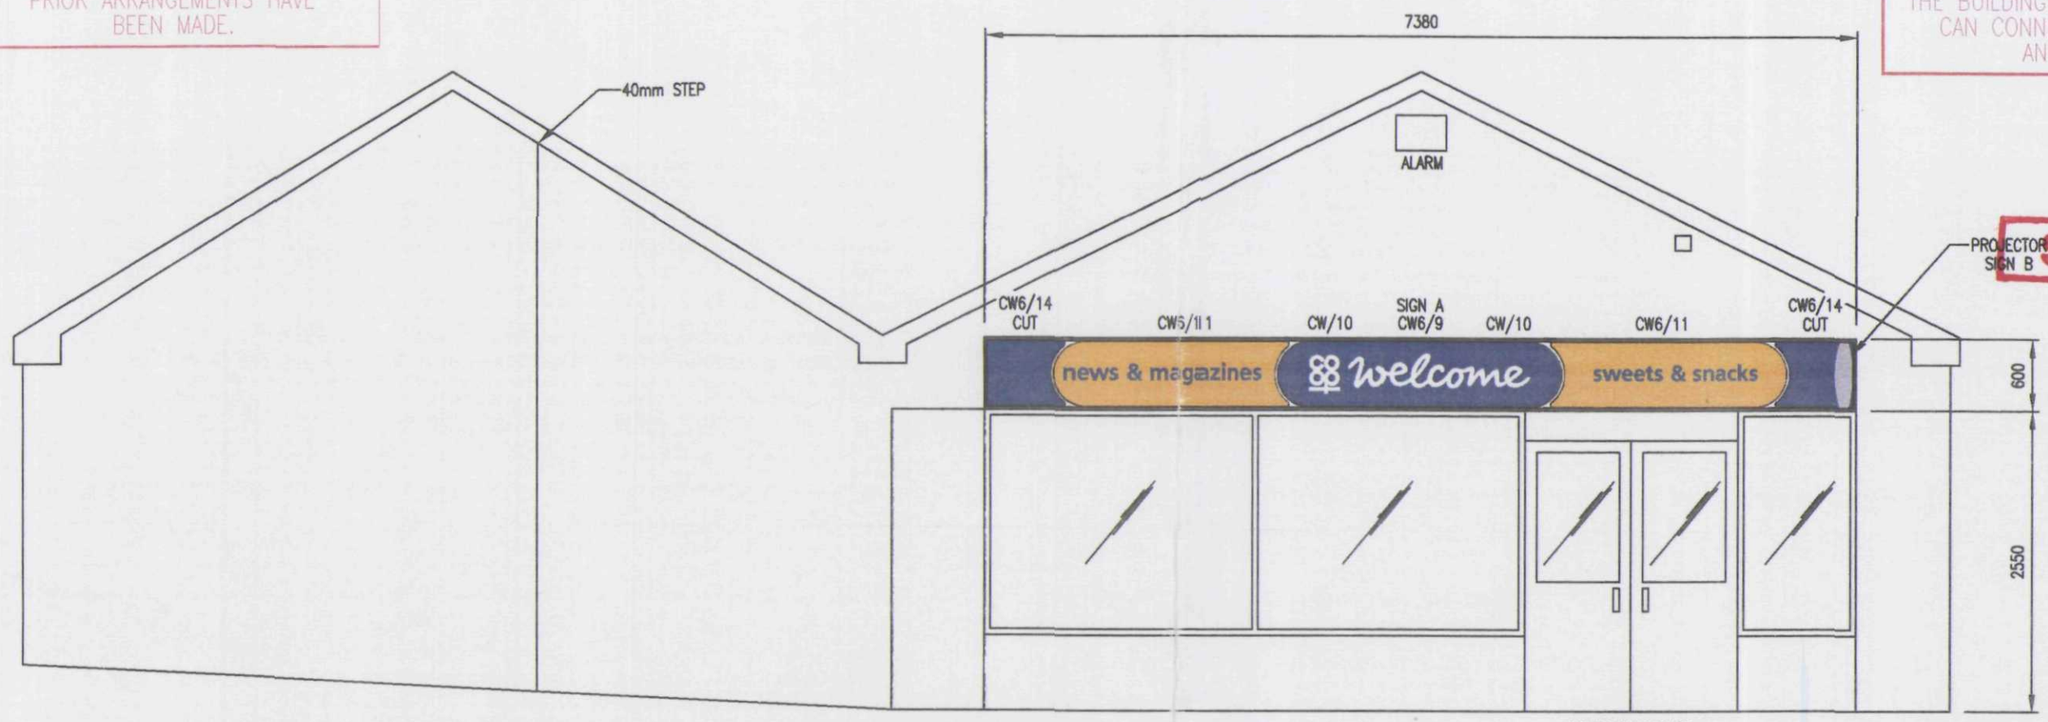


ELEVATION 1

SUPERSEDED

SHDC
Planning & Development
30 SEP 2004
Ref: 1303/04


PARTS LIST

CW6/9	1
CW6/10	2
CW6/11	2
CW6/14	2
CW6/15	2+1
CW6/16	2

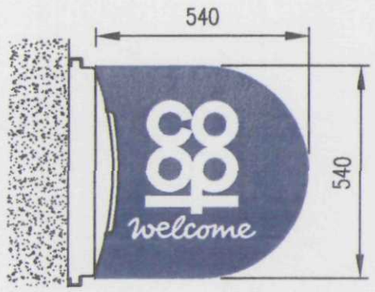

CWP600 PROJECTOR

ENLARGED DETAIL OF PROJECTING SIGN CW/15 PANELS AND BACKTRAY CW/16 TEXT

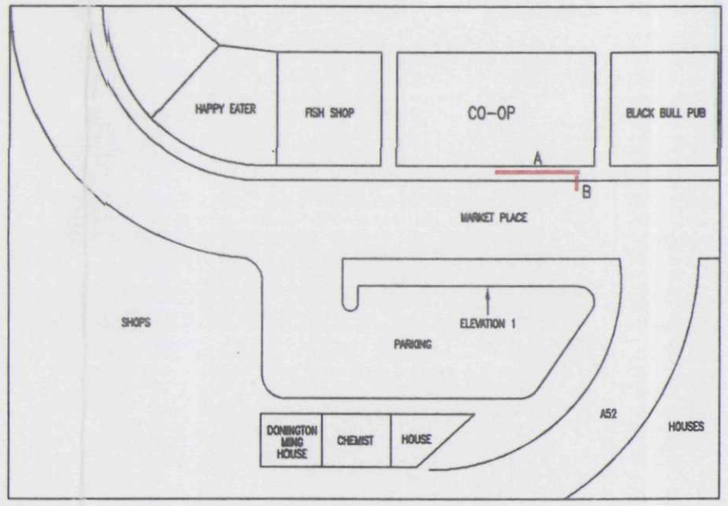

SITE PLAN

SPECIFICATION:

FASCIA SIGNS

PROPOSED NEW ILLUMINATED FASCIA SIGN TO HAVE WHITE POLYESTER COATED TWO PART ALUMINIUM FRAME (WITH TRIM CLEATS AT ALL JOINTS) RETAINING MOULDED OPAQUE FINISHED SURFACE TEXTURED BLUE & YELLOW ACRYLIC PANS. THE PANS ARE TO BE FRET CUT WITH THE WORDS 'COOP WELCOME' SHOWING IN WHITE ACRYLIC, TO ILLUMINATE ONLY, BY MEANS OF INTERNAL FLORESCENT WHITE LAMPS. ALL OTHER TEXT IN BLUE VINYL.
INSTALLATION CREWS TO FIX ALL TWO PART FRAMES AT 900mm CENTRES MAXIMUM.
NEW LIGHTING TRAYS TO BE SUPPLIED BY FUTURAMA.
COOP TO PROVIDE NEW ELECTRICAL FEEDS TO NEW SIGN POSITIONS.

PROJECTOR SIGN

PROPOSED NEW ILLUMINATED PROJECTING SIGN O/A SIZE AS SHOWN.
THE SIGN IS TO HAVE TWO MOULDED OPAQUE SURFACE TEXTURED BLUE ACRYLIC PANS, FRET CUT, WITH THE WORDS 'COOP WELCOME' SHOWING IN WHITE ACRYLIC TO ILLUMINATE ONLY BY MEANS OF WHITE FLUORESCENT INTERNAL LAMPS.
THE PANS AND INTERNAL ELECTRICS TO BE FITTED TO MILD STEEL METALWORK FINISHED WHITE POLYESTER COATED, FITTED IN POSITION AS SHOWN.
COOP TO PROVIDE NEW ELECTRICAL FEEDS TO NEW PROJECTOR POSITIONS.

REV	DATE	INITIALS	DESCRIPTION
C	15/09/04	DJ	2 x CW6/11 WITH TEXT WERE 4 x CW6/12.
B	09/09/04	DJ	WELCOME STORE WAS A MARKET TOWN.
A	23/01/03	DJ	ORIGINAL SCHEME

Client: COOP WELCOME
Site: DONINGTON
6 MARKET PLACE
DONINGTON
LINCOLNSHIRE
PE11 4ST

Job No. 33272 Dwg No. 1070-1
Scale: 1:50 Site No. 1070
Date: 15-09-04 Issue: C
Drawn: CDL Checked:

Futurama

realising corporate identity in the built environment

Island Farm House
Island Farm Road
West Molesey
Surrey
KT8 2TR
United Kingdom

Telephone : 020 8941 1999
Facsimile : 020 8783 1687
E-mail : postbox@futurama.ltd.uk

© Copyright Design. Do Not Scale