
EXISTING ALLDAYS FASCIAS WILL BE REMOVED IN ALL CASES UNLESS PRIOR ARRANGEMENTS HAVE BEEN MADE.

CO-OP ARE TO ENSURE THAT AN L.T. SUPPLY IS LEFT ON THE OUTSIDE OF THE BUILDING TO WHICH FUTURAMA CAN CONNECT TO ILLUMINATE ANY SIGNAGE.

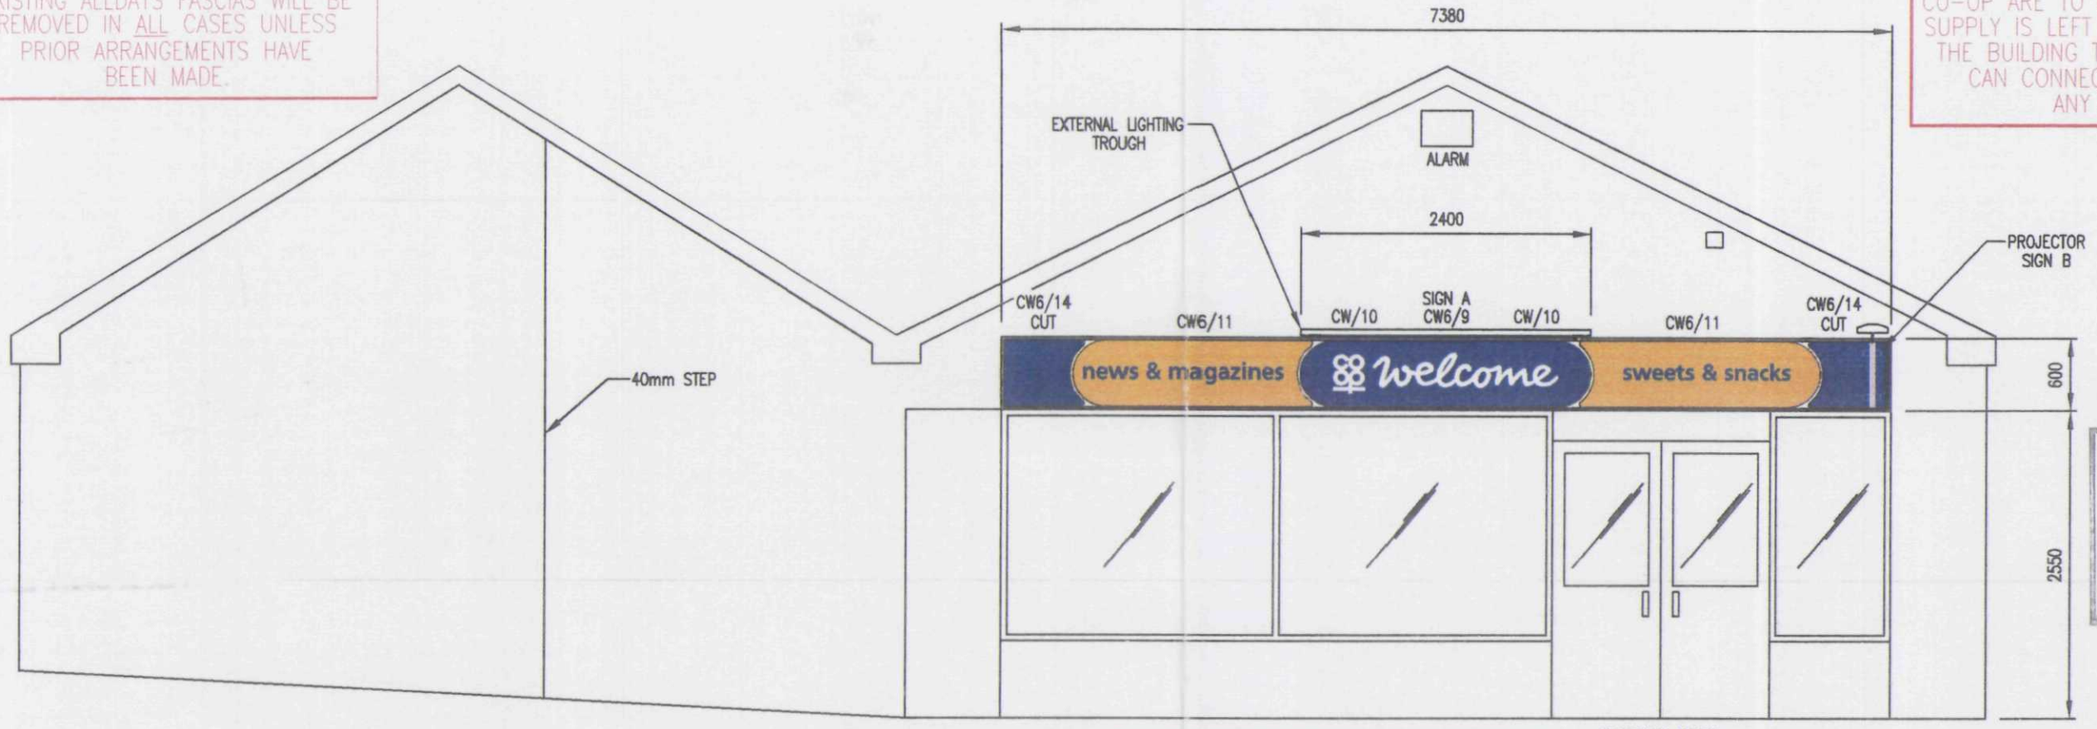


ELEVATION 1

NEW FASCIA BACKGROUND TO BE PROVIDED BY CO-OP OR BY THEIR CONTRACTORS.

SKDC
Planning & Development
07 DEC 2004
Ref: 1303/04

PARTS LIST

CW6/9	1
CW6/10	2
CW6/11	2
CW6/14	2
CW6/15	2+1
CW6/16	2

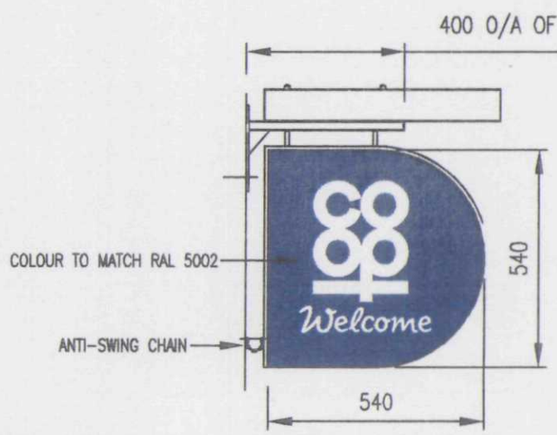

TRADITIONAL PROJECTOR

ENLARGED DETAIL OF PROJECTING SIGN

SPECIFICATION:


FASCIA SIGNS

PROPOSED NEW FASCIA SIGN TO HAVE WHITE POLYESTER COATED TWO PART ALUMINIUM FRAME (WITH TRIM CLEATS AT ALL JOINTS) RETAINING MOULDED OPAQUE FINISHED SURFACE TEXTURED BLUE & YELLOW ACRYLIC PANS. THE PANS ARE TO BE FRET CUT WITH THE WORDS 'COOP WELCOME' SHOWING IN WHITE ACRYLIC, TO ILLUMINATE ONLY, BY MEANS OF EXTERNAL LIGHTING TROUGH. ALL OTHER TEXT IN BLUE VINYL. INSTALLATION CREWS TO FIX ALL TWO PART FRAMES AT 900mm CENTRES MAXIMUM. NEW LIGHTING TRAYS TO BE SUPPLIED BY FUTURAMA. COOP TO PROVIDE NEW ELECTRICAL FEEDS TO NEW SIGN POSITIONS.

PROJECTOR SIGN

PROPOSED TRADITIONAL TYPE OF PROJECTING SIGN, DOUBLE-SIDED PANEL FROM MARINE PLYWOOD 19mm THICK FINISHED GLOSS BLUE WITH APPLIED WHITE VINYL LOGO. PANEL FIXED TO WALL BRACKET AND OVERHEAD LIGHT TROUGH FOR 2 x 2"-6" LAMPS WITH DIFFUSER PANELS. TROUGH AND WALL BRACKETS GLOSS WHITE RAL 9010. SIGN BOARD BRACKET GLOSS BLUE RAL 5002.

DETERMINED PLAN

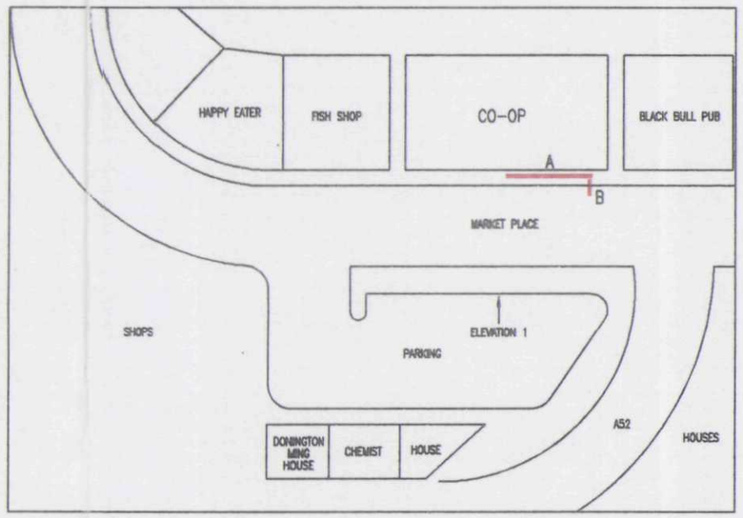

SITE PLAN

AMENDED PLAN
Ref. A1

REV	DATE	INITIALS	DESCRIPTION
D	19/11/04	DJ	EXTERNALLY ILLUMINATED FASCIA WAS STANDARD. TRADITIONAL PROJECTOR WAS STANDARD.
C	15/09/04	DJ	2 x CW6/11 WITH TEXT WERE 4 x CW6/12.
B	09/09/04	DJ	WELCOME STORE WAS A MARKET TOWN.
A	23/01/03	DJ	ORIGINAL SCHEME

Client: COOP WELCOME

Site: DONINGTON
6 MARKET PLACE
DONINGTON
LINCOLNSHIRE
PE11 4ST

Job No. 33272 Dwg No. 1070-1

Scale: 1:50 Site No. 1070

Date: 19-11-04 Issue: D

Drawn: CDL Checked:

Futurama

realising corporate identity in the built environment

Island Farm House
Island Farm Road
West Molesey
Surrey
KT8 2TR
United Kingdom

Telephone : 020 8941 1999
Facsimile : 020 8783 1687
E-mail : postbox@futurama.ltd.uk

© Copyright Design. Do Not Scale