




SECTION A • A

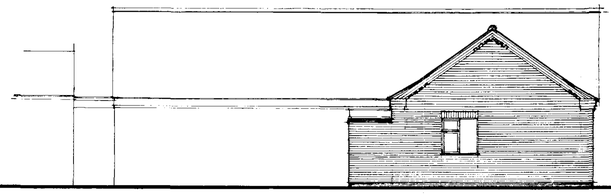

WEST ELEVATION

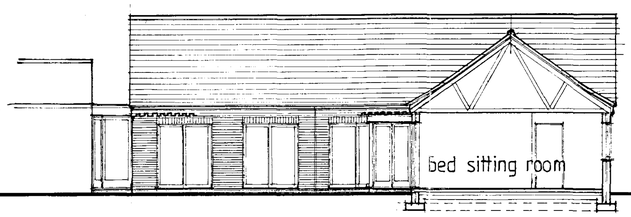


SECTION B • B

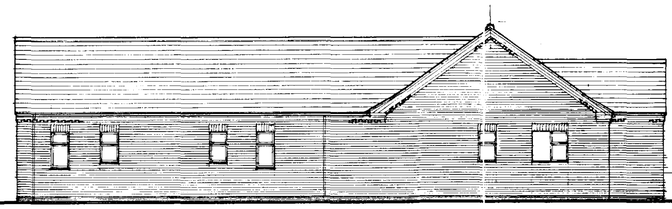

SOUTH ELEVATION

EAST ELEVATION

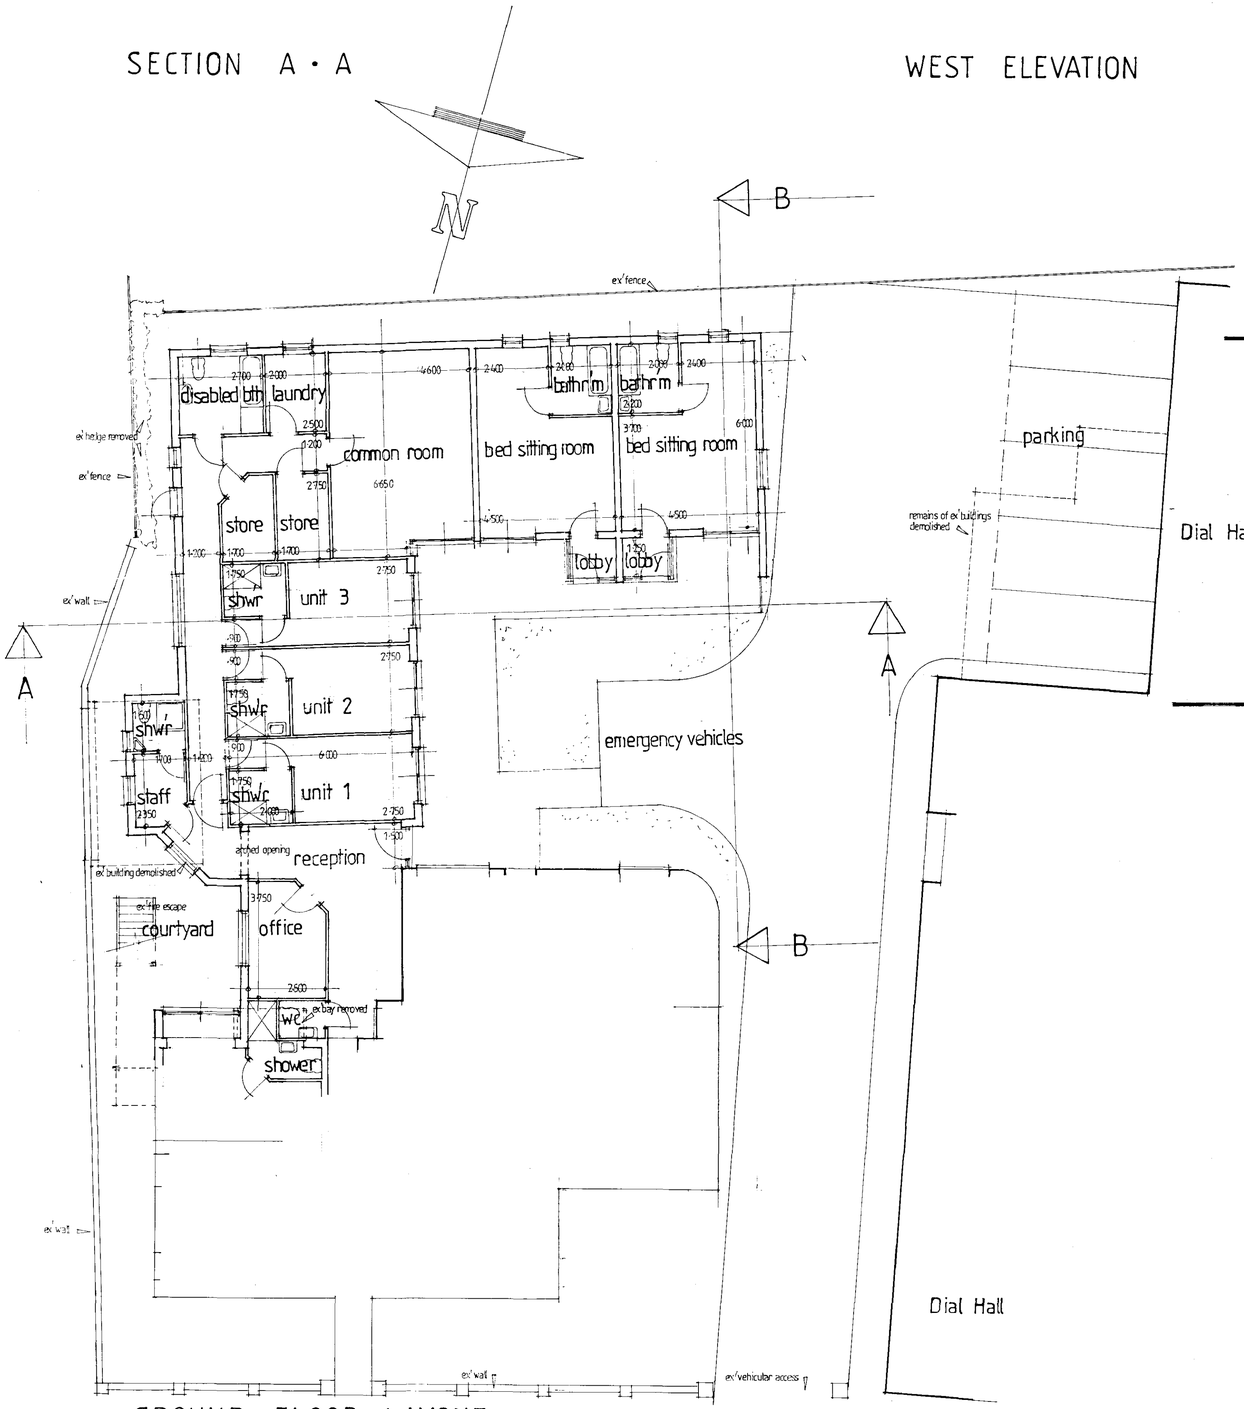

GROUND FLOOR LAYOUT

SPECIFICATION

EXTERNAL FINISHES

1. WALLS

The external walls are to be in selected red facing bricks to match as near as possible those on the existing main building.

2. ROOF

The pitched roofs are to be covered in a slate grey interlocking tile 'Sandtoft Slates' or similar.

3. DORS, FRAMES & WINDOW FRAMES

The doors frames & window frames are to be PVCu units by a specialist manufacturer from extrusions complying with BS7413.

DETERMINED PLAN

SHDC Planning & Development 27 OCT 2004 Ref: 1442/04

MATTHEW FLINDERS
RESIDENTIAL HOME
STATION STREET
DONINGTON LINCS
PE 11 4UQ

PROPOSED EXTENSION

Note:- The Contractor is to be responsible for checking all dimensions on site prior to works being put in hand and will also be responsible for setting out the works and determining levels.

WORKING DRAWING

DRAWING NO	04: 26: 03
DATE	AUG' 2004
SCALES	1:100
AMENDMENTS	

BARNHAY DESIGN SERVICES
ARCHITECTURAL TECHNOLOGISTS
'THE LIMES' COWBRIDGE BOSTON
LINCOLNSHIRE PE 22 7AY
TELEPHONE/FAX 01205 - 367185