
E L E V A T I O N S

Scale 1:100

EBITLOCK SLATE IN HEATHER BLUE reconstituted slate to roof with RED ridge tiles

TERCA LIGHT HERITAGE RED MULTI olcy brick with recessed effect to main body of brickwork TERCA LINCOLN RED Brick quoins and detailing

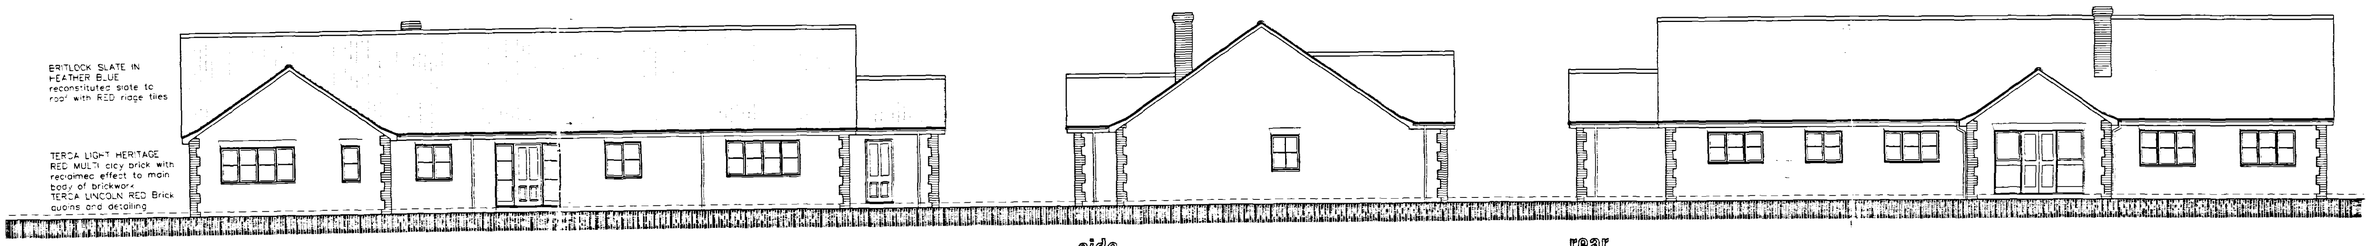


front

side

rear



side

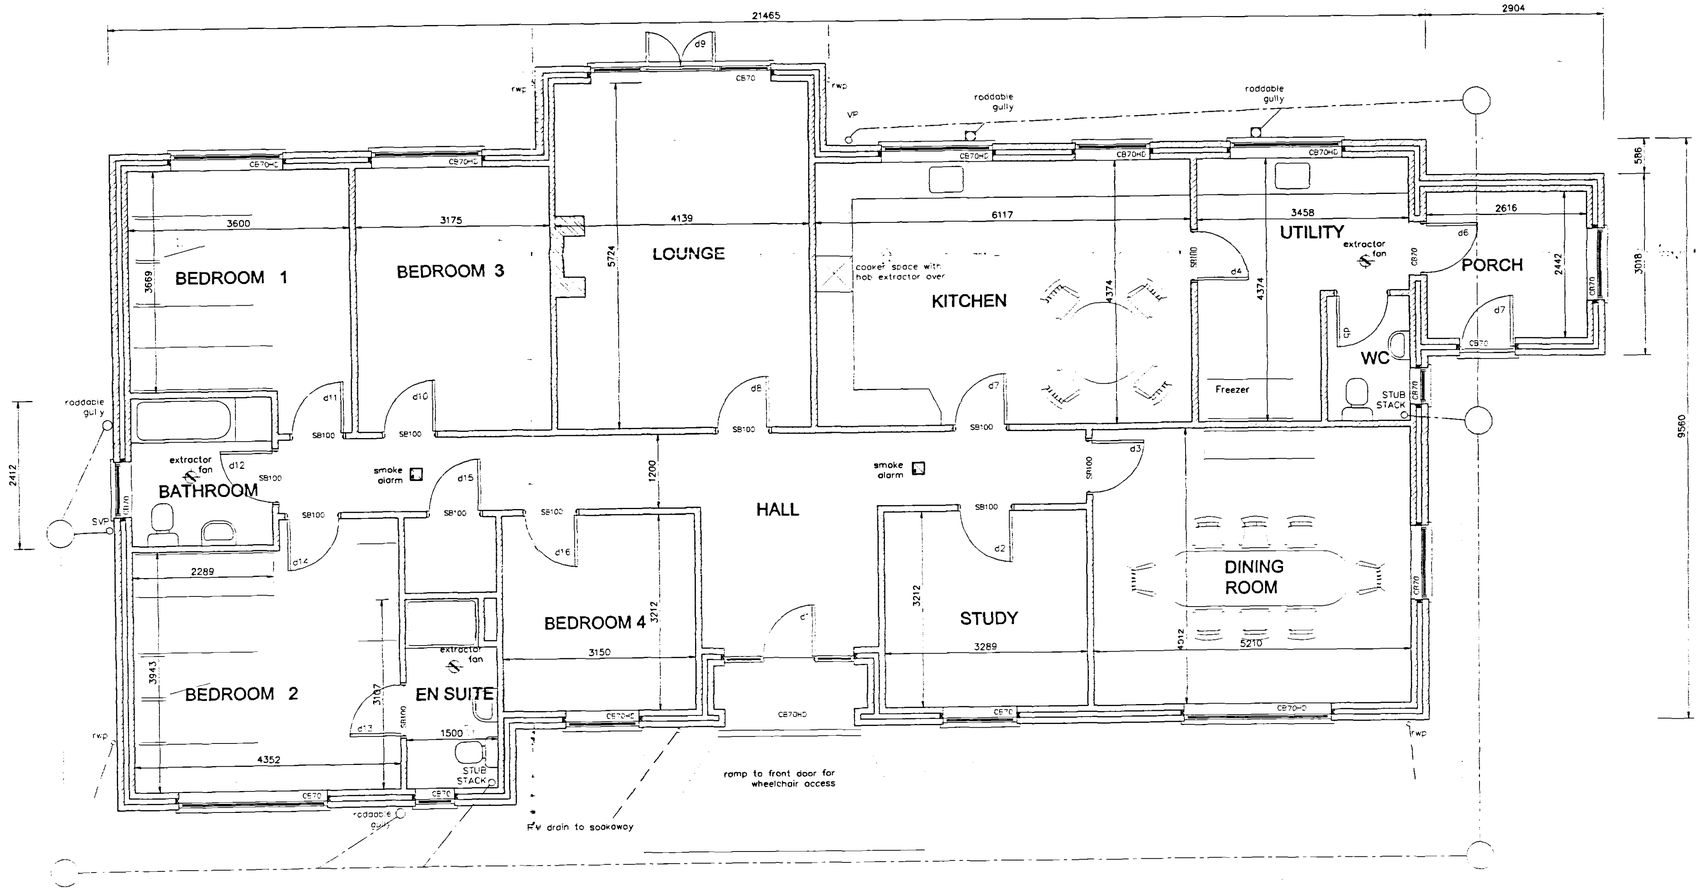

FLOOR PLAN

to package treatment plant

AMENDMENTS

A

DETERMINED PLAN

SHDC Planning & Development 01 NOV 2004 Ref: 1464/04

L. A. Building Design
Architectural and Surveying Practice
55 Hannam Boulevard
Spalding
Lincolnshire PE11 1LB
Telephone/Fax: Spalding (01775) 711437

Peter S Lithgow MCIOB MBIAT
Member of the Chartered Institute of Building and Member of the British Institute of Architectural Technologists

project
Proposed Bungalow at Wykes Farm, Wykes Lane, Donington, Spalding, Lincolnshire.

client
MR & MRS S PUGH

drawing
GENERAL ARRANGEMENT FLOOR PLAN AND ELEVATIONS

date	scale(s)
SEP 2004	1:50 1:100
drawn by	checked
Peter Lithgow	
job no	drawing no
04/16	02