

E L E V A T I O N S




FRONT SIDE REAR SIDE

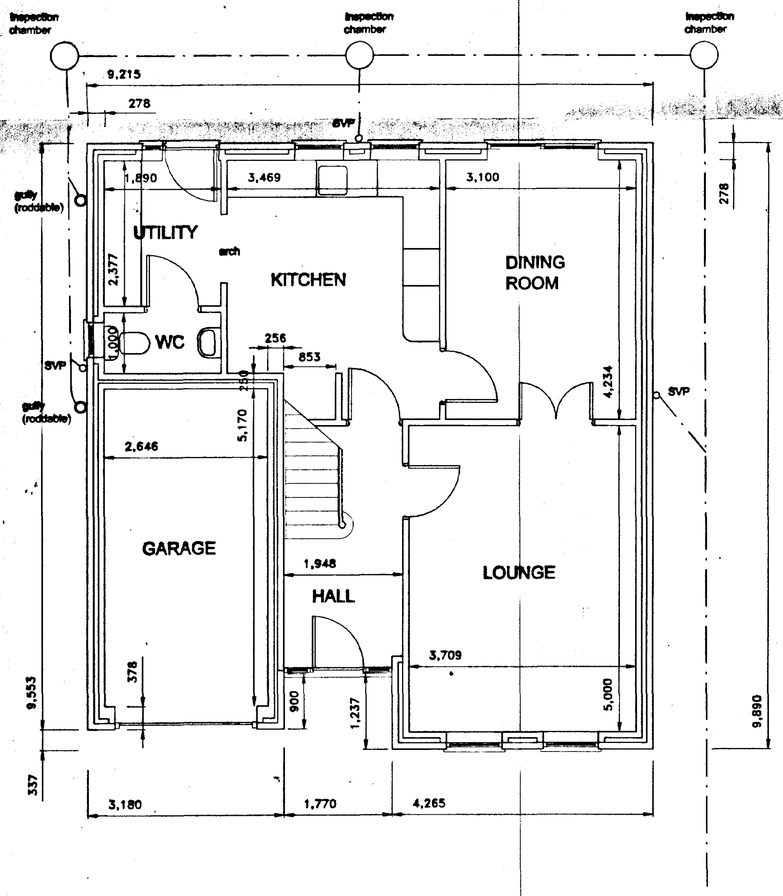

GROUND FLOOR PLAN

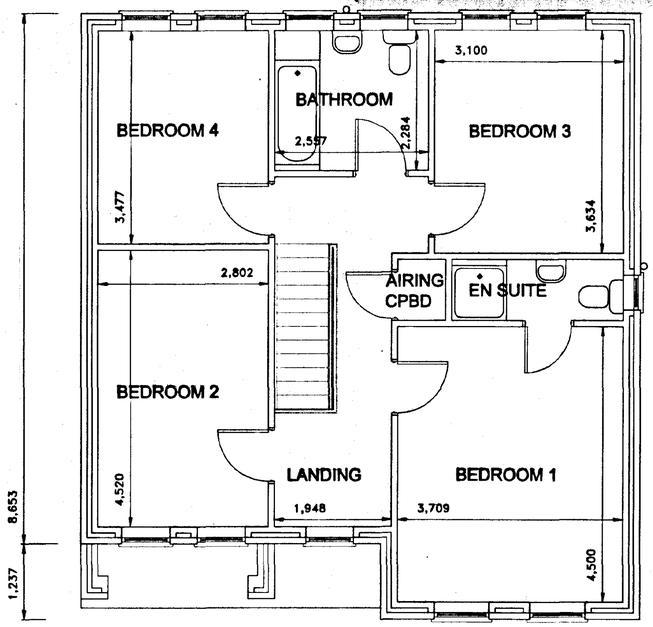

FIRST FLOOR PLAN

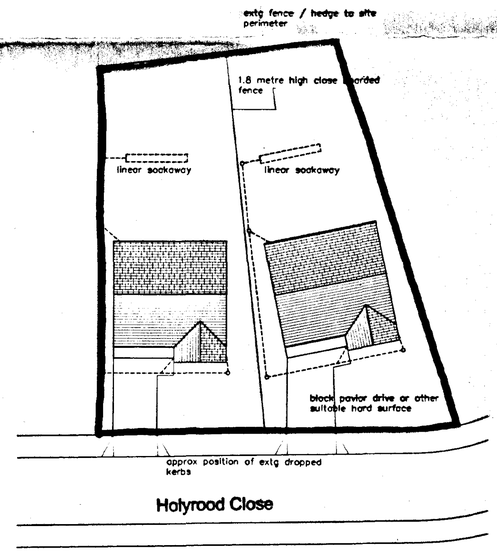

BLOCK PLAN

Scale 1:250

DETERMINED PLAN

SOUTH HOLLAND DC
HOUSING & PLANNING
18 DEC 2000
Ref: 1466/00

L. A. Building Design
Architectural and Building Practice
85 Hamnam Boulevard
Spalding
Lincolnshire PE11 1EB
Telephone/Fax: Spalding (01775) 711457

Peter S Lithgow MCIOB MBIAT
Member of the Chartered Institute of Building and
Member of the British Institute of Architectural Technologists

project
Proposed Four Bedroom House
Holyrood Close
Donington Northorpe

client
Glenbridge Homes Limited

drawing
Type Design Drawing
Four Bedroom House with Garage
Planning Drawing

date	scale(s)
November 2000	1:50 1:100 1:250
drawn by: Peter Lithgow	checked
job no: 99/39	drawing no: 01