

SHDC
Planning & Development
0 5 NOV 2004
Ref: 1487/04

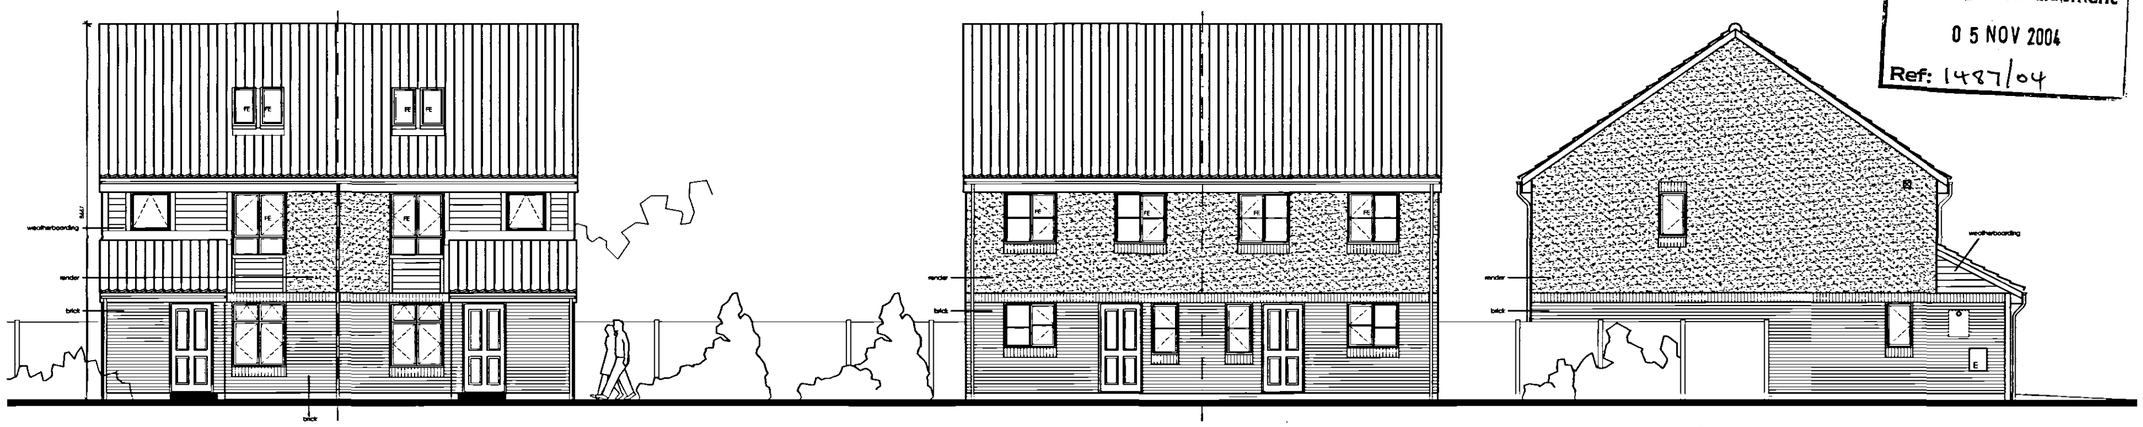


FRONT ELEVATION

REAR ELEVATION

SIDE ELEVATION

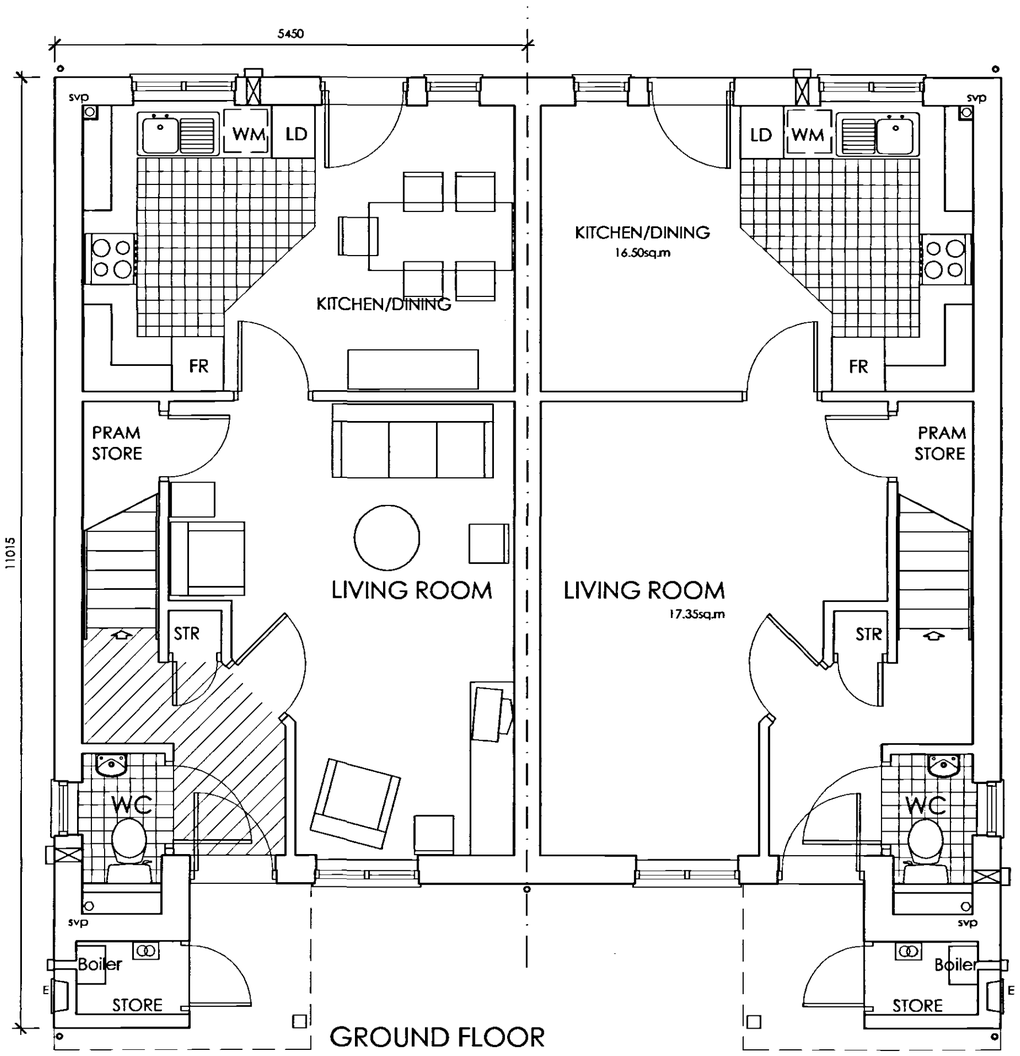

GROUND FLOOR

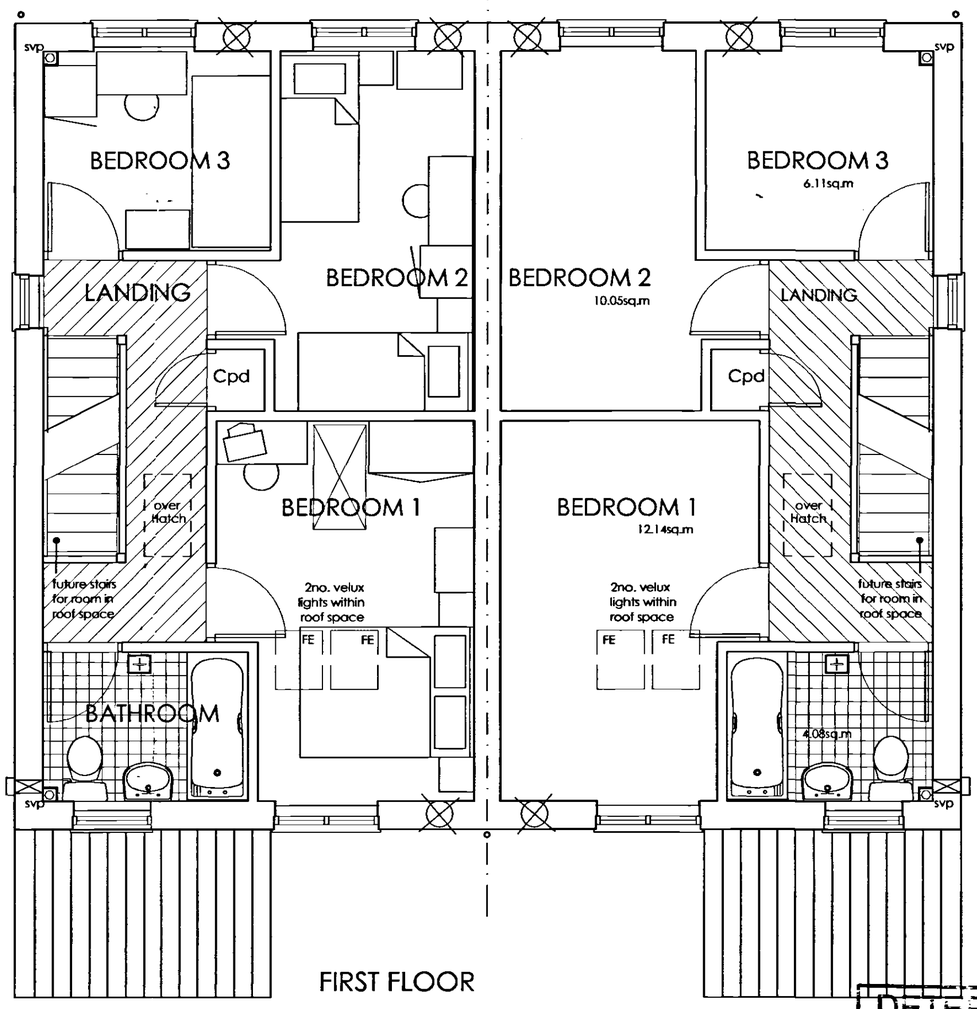

FIRST FLOOR

All dimensions to be verified on site by Main Contractor before the start of any shop drawings or work whatsoever either on their own behalf or that of sub-contractors.

Report any discrepancies to the Contract Administrator at once.

This drawing is to be read with all relevant Architect's and Engineer's drawings and other relevant information.

© Ingleton Wood LLP

LEGEND: DO NOT SCALE

- Vent-Axia Freshvent 100 dB where necessary
- E — EEB MKII standard flush fibreglass meter box, recessed with cavity tray & lintel over, painted finish.
- FE — Fire egress windows to all 1st floor habitable rooms, providing min. 450x750mm opening & 0.33sq.m min. opening area.
- boiler
- Extract Fan

TYPE C 3B/5P
Ground floor area = 43.67sq.m
First floor area = 43.35sq.m
Total floor area = 87.02sq.m

Revision:	Date:	Description.	Drw.	Chk.
B	03.11.04	meters and consumer unit added. WC to part M.	JR	DT
A	25.10.04	height and lengths added for planning	JR	DT
-	02.07.04	Issued to client for comment	JR	DT

a multi-disciplinary practice of:
• architects
• building surveyors
• quantity surveyors
• building services consultants

Ingleton Wood

43 All Saints Green • Norwich • Norfolk • NR1 3LY
T: 01603 666847 • F: 01603 629798 • www.ingletonwood.co.uk
Ingleton Wood LLP trading as Ingleton Wood. Reg no. OC306372. Partners are members of the LLP
London • Billericay • Brentwood • Colchester • Norwich • Oxford

Project:
Residential Development at
Cowley Road
Donington

Drawing Title:
TYPE C - 3B/5P HOUSE
PLAN & ELEVATIONS

Client:
Boston Mayflower Ltd

DETERMINED PLAN

Drawn:	Checked:	Date:	Scale:	Paper Size
JRT	DT	01.06.04	1:50/100	A2

Job no.	Dwg. no.	Revision	
30143	203	B	○ Preliminary ● Design ○ Tender ○ Contract ○ Working