All dimensions to be verified on site by Main Contractor before the start of any shop drawings or work whatsoever either on their own behalf or that of sub-contractors.


Report any discrepancies to the Contract Administrator at once.

This drawing is to be read with all relevant Architect's and Engineer's drawings and other relevant information.

© Ingleton Wood LLP


LEGEND: DO NOT SCALE

- Vent-Axia Freshvent 100 dB where necessary
- E — EEB MKII standard flush fibreglass meter box, recessed with cavity tray & lintel over, painted finish.
- FE — Fire egress windows to all 1st floor habitable rooms, providing min. 450x750mm opening & 0.33sq.m min. opening area.
- boiler flue
- Extract Fan

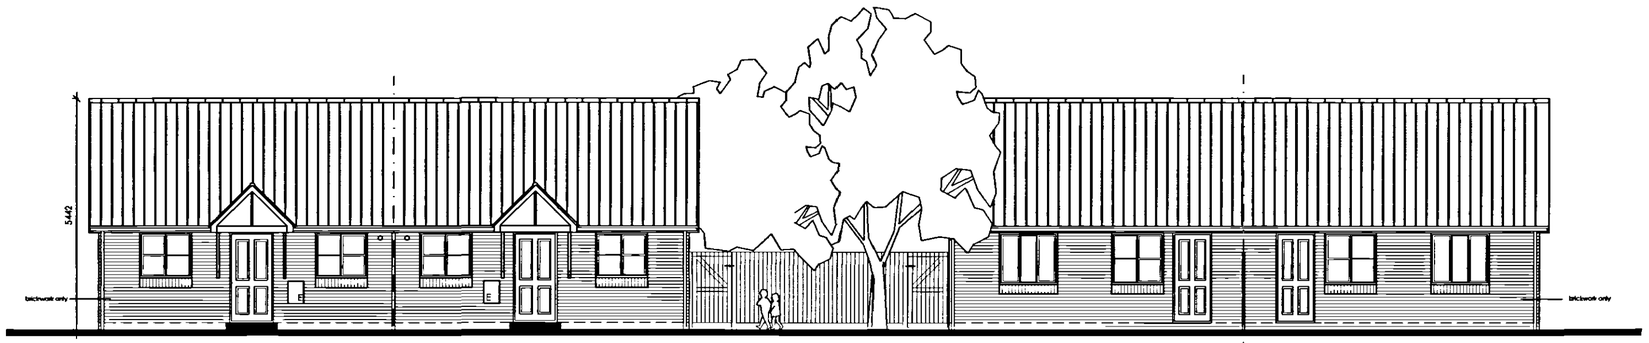



FRONT ELEVATION

REAR ELEVATION

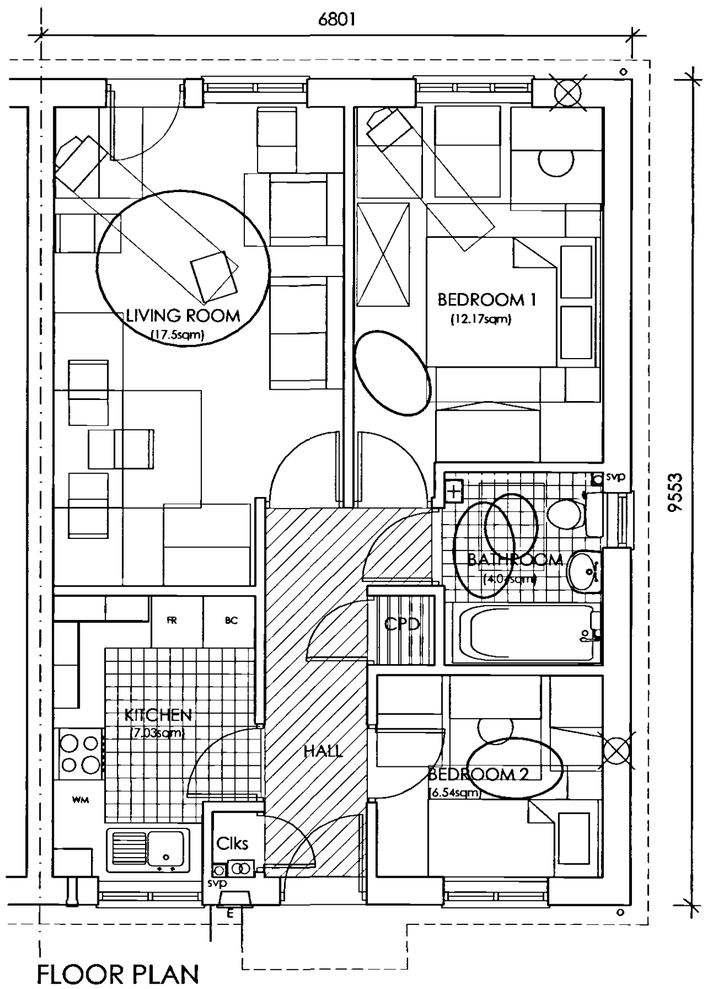


FLOOR PLAN

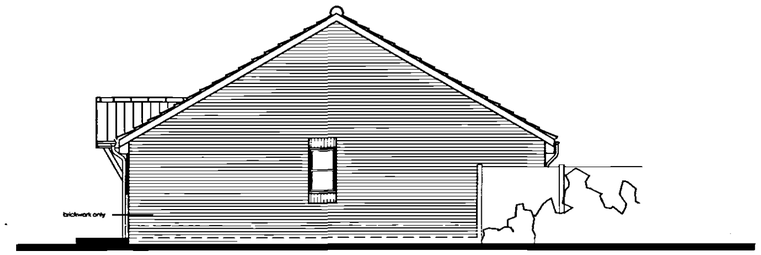


SIDE ELEVATION

Floor Area = 56 sqm

| Revision: | Date: | Description: | Drw: | Chkr: |
|---|---|---|---|---|
| B | 03.11.04 | meter, boiler added. Kitchen window smaller | JR | DT |
| A | 25.10.04 | lounge larger, bigger window to lounge | JR | DT |
| - | 02.07.04 | height & lengths added for planning<br>Issued to client for comment | JR | DT |

a multi-disciplinary practice of:
- architects
- building surveyors
- quantity surveyors
- building services consultants

Ingleton Wood

43 All Saints Green • Norwich • Norfolk • NR1 3LY
T: 01603 666847 • F: 01603 629798 • www.ingletonwood.co.uk
Ingleton Wood LLP trading as Ingleton Wood. Reg no. OC306173. Partners are members of the LLP
London • Billericay • Brentwood • Colchester • Norwich • Oxford

Project:
Residential Development at
Cowley Road
Donington

Drawing title:
TYPE A - 2B/3P BUNGALOW
PLAN & ELEVATIONS

Client:
Boston Mayflower Ltd

| Drawn: | Checked: | Date: | Scale: | Paper Size: |
|---|---|---|---|---|
| JR | DT | 01.06.04 | 1:50/100 | A2 |

| Job no. | Dwg. no. | Revision | |
|---|---|---|---|
| 30143 | 201 | B | ○ Preliminary ● Design ○ Tender ○ Contract ○ Working |

SHDC
Planning & Development
0 5 NOV 2004
Ref: 1487/04

DETERMINED
PLAN

N:\Ellen\Jobs\30000-39999 NORWICH\30143 - Cowley Road, Donington\30143 - Drawings\Planning\30143-201 Bung A Plans & Elev_03.11.04.dwg