


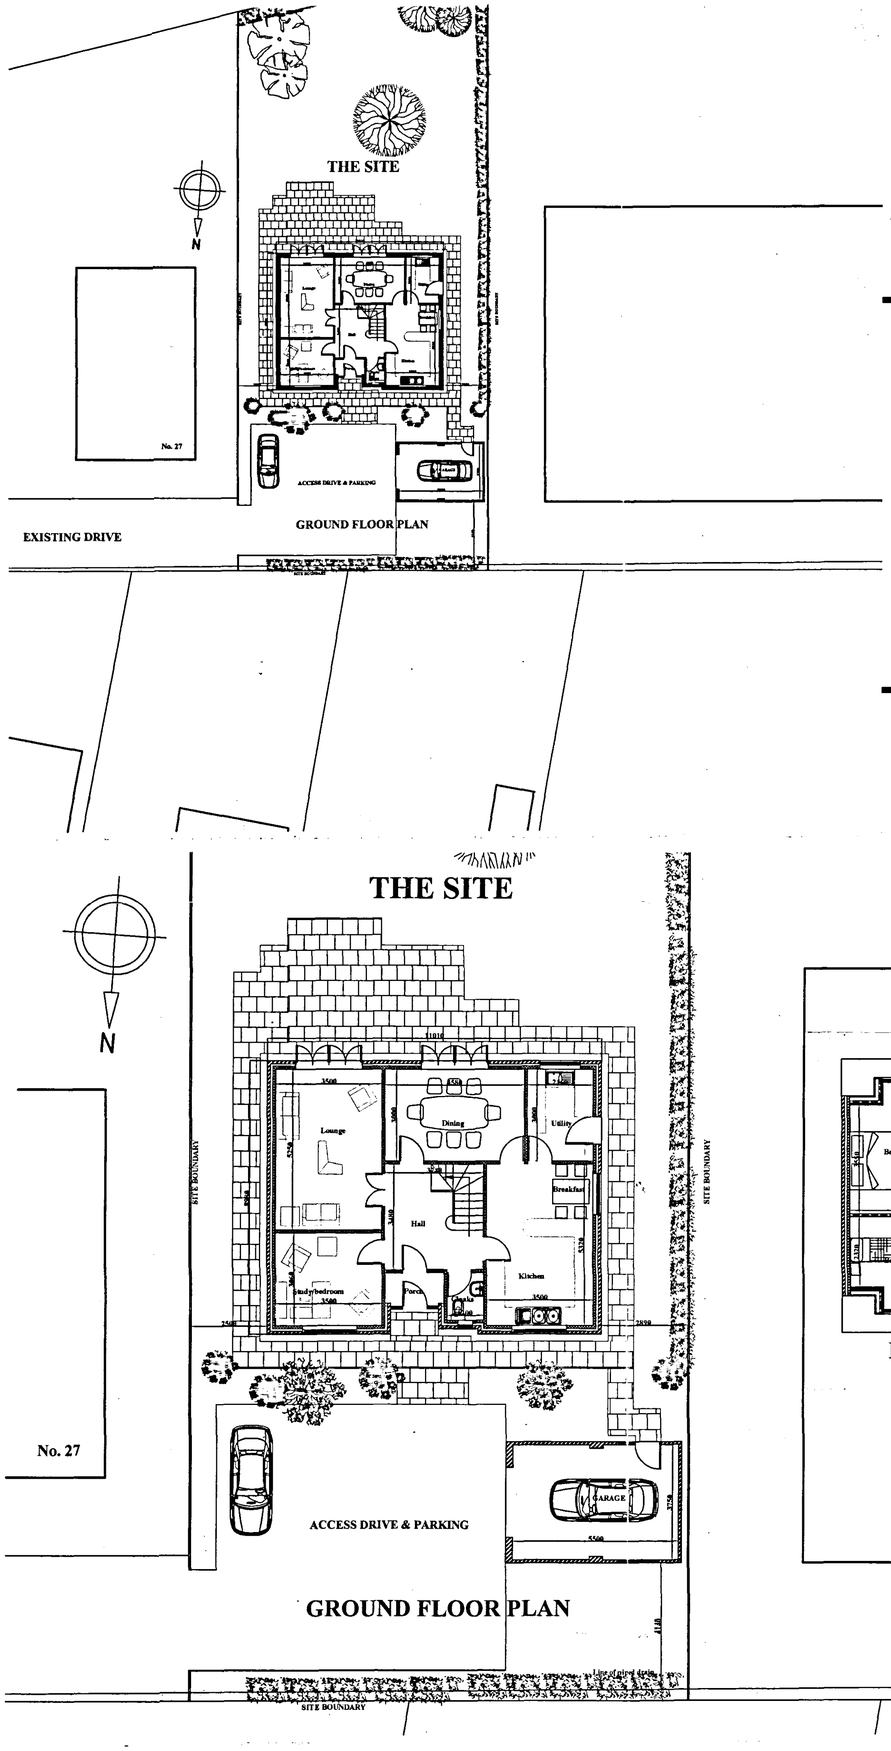


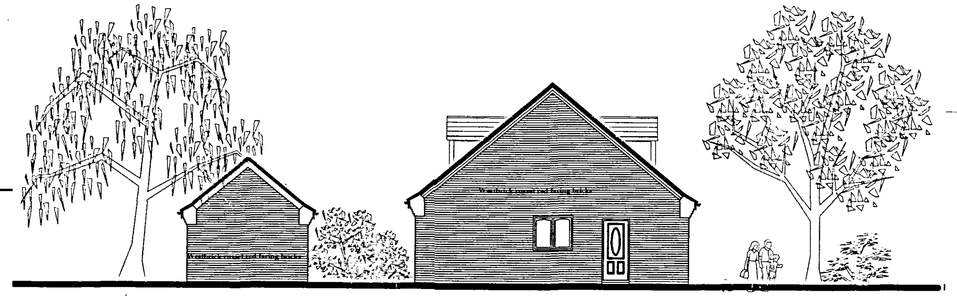


WEST ELEVATION

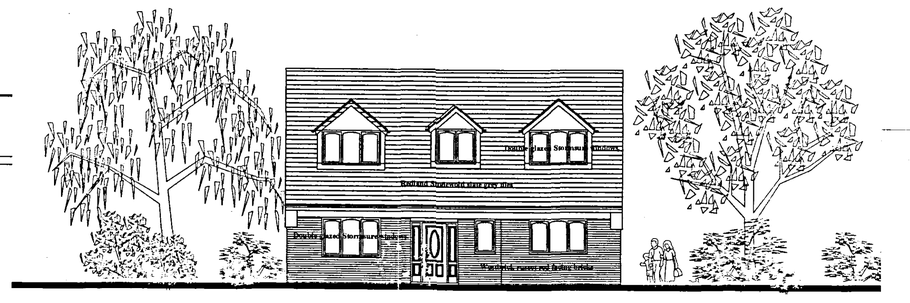


NORTH ELEVATION

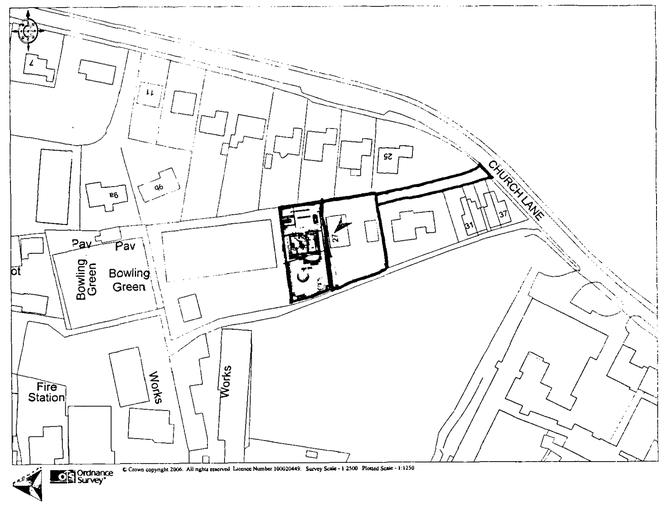

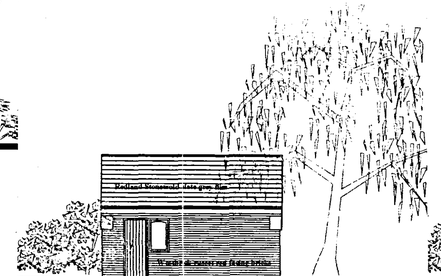


SOUTH ELEVATION TO GARAGE

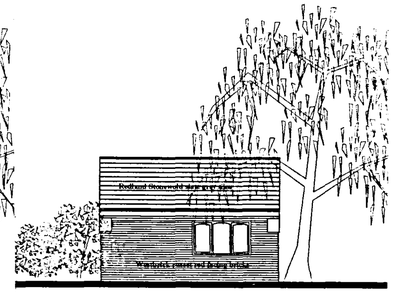

NORTH ELEVATION TO GARAGE

FIRST FLOOR PLAN

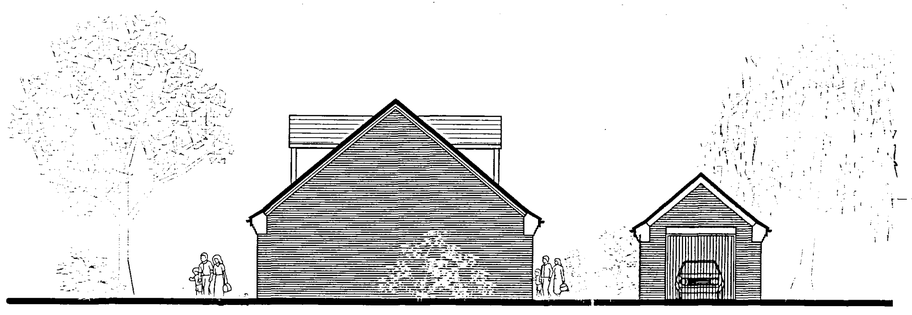

EAST ELEVATION



SOUTH ELEVATION

1539/06

John D Lynch
partnership
CHARTERED ARCHITECTS

Client	Mr & Mrs Hudson
Project	New chalet bungalow at 27A Church Lane, Donnington
Drawing	Design Plans & Elevations
Job No. 1654	*Drawing No.* AD/1
Scale 1:100, 1:200, 1:1250	*Rev No.*