
DO NOT SCALE THIS DRAWING. THE CONTRACTOR IS DEEMED TO HAVE CHECKED ALL DIMENSIONS ON SITE AND REPORT ANY DISCREPANCIES TO OGLESBY & LIMB LTD.
THE CONTENTS OF THIS DRAWING ARE COVERED BY COPYRIGHT AND REMAIN THE PROPERTY OF OGLESBY & LIMB LTD. WRITTEN APPROVAL MUST BE OBTAINED FROM OGLESBY & LIMB LTD PRIOR TO DUPLICATION OR REPRODUCTION OF THIS DRAWING OR ITS CONTENTS.
ANY DIMENSIONS NOT SHOWN ARE TO BE CHECKED AND AGREED WITH OGLESBY & LIMB LTD.

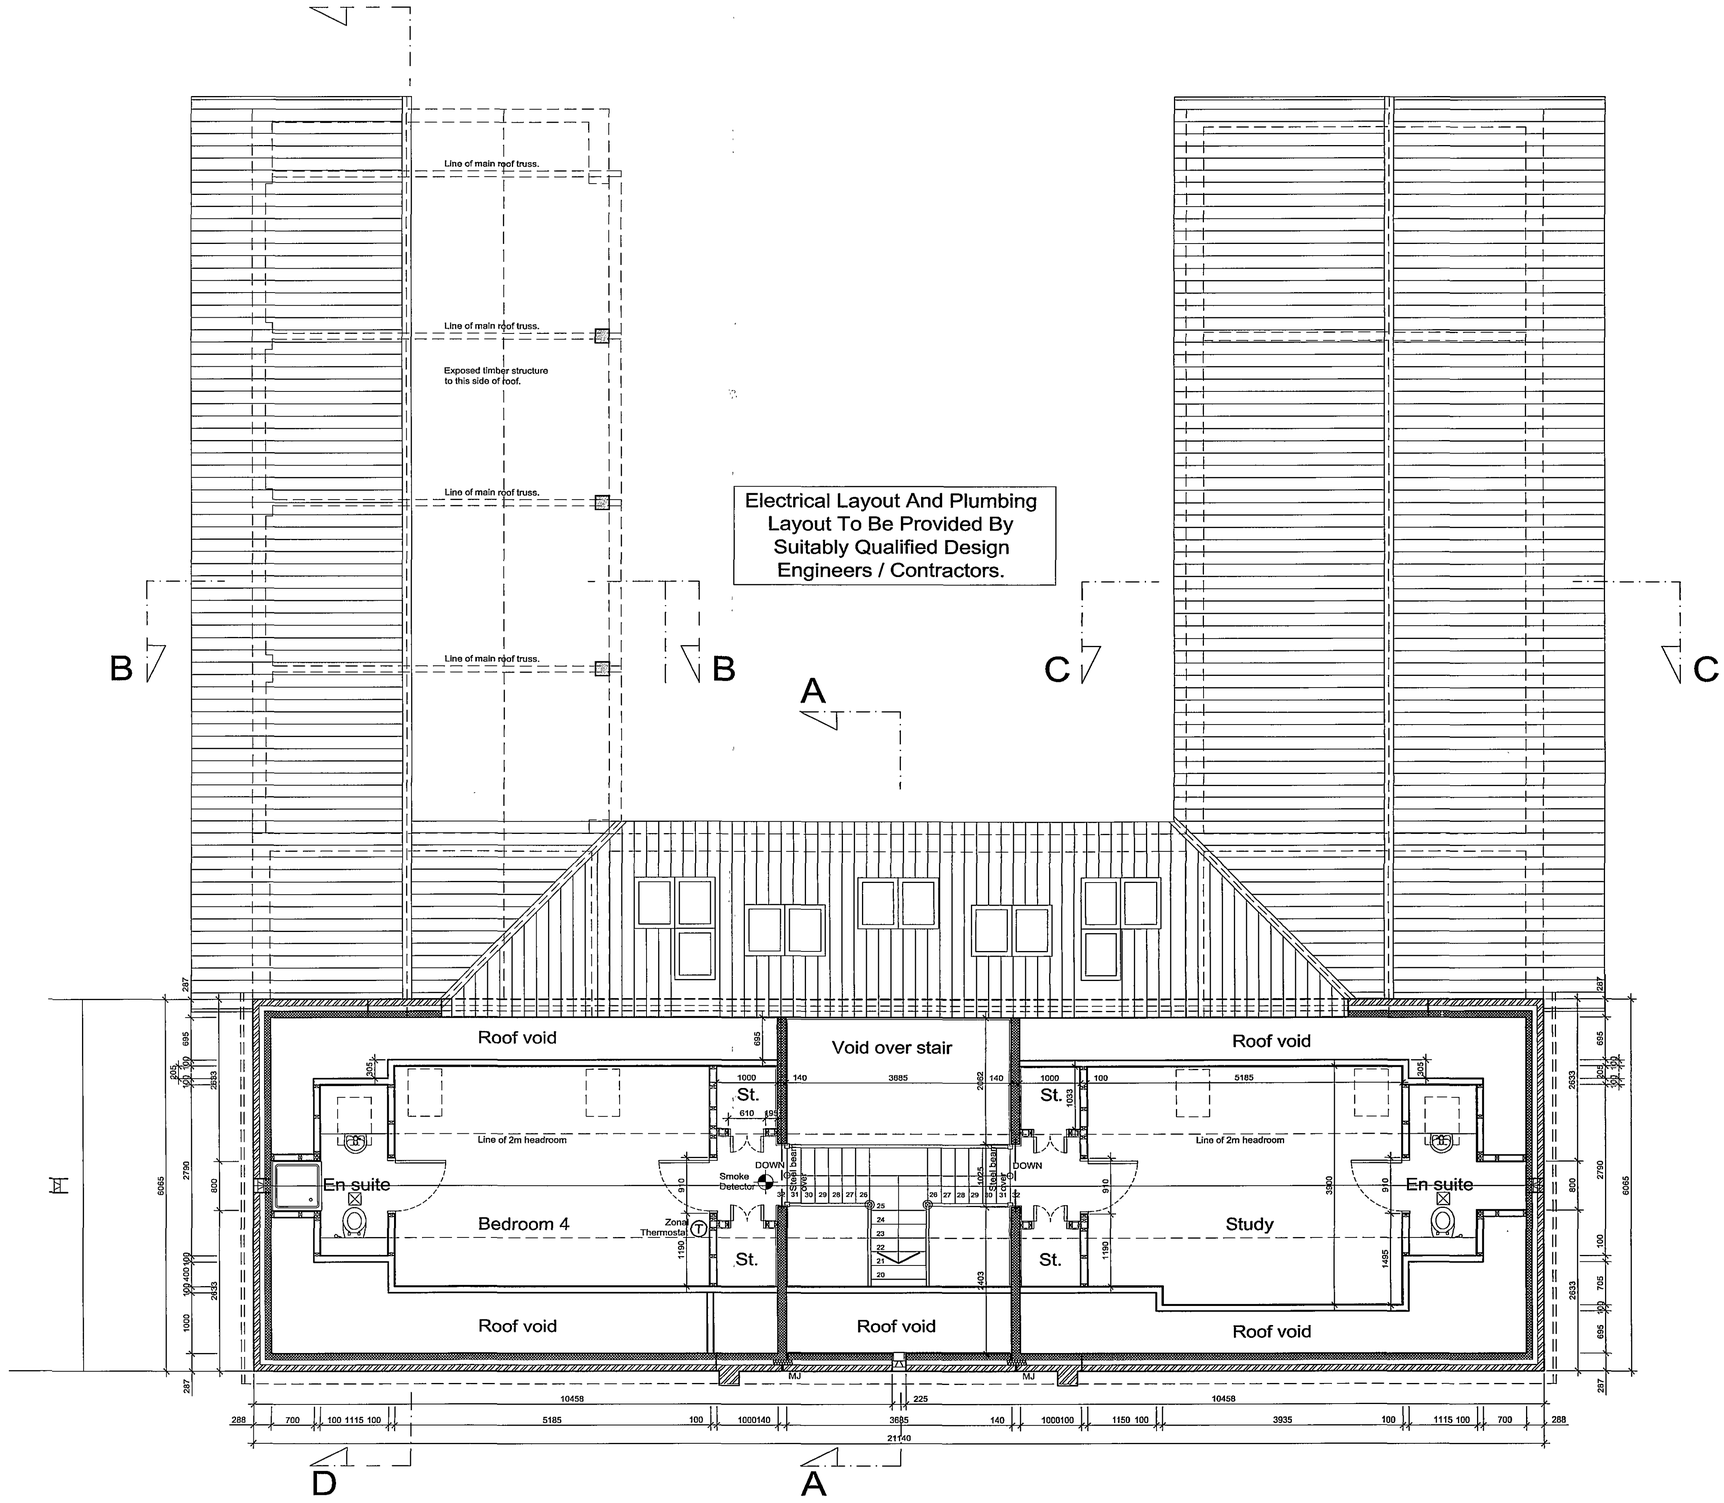

Second Floor Plan
Scale 1:50

D	28.11.07	General revisions to client & SHDC instruction: Rear roof omitted, gables vents and corbells, added, chimney omitted, rooflights added.	ajo
C	06.07.07	General revisions to client instruction - Rooflights amended. Roof overhang amended.	ajo
B	18.05.07	General revisions to client instruction - Rooflight relocated to rear roof slope Store doors revised.	ajo
A	09.08.06	General revisions to client instruction - Stores added adjacent stairs.	ajo
Ref:	Date:	Description:	By:

Revisions

Oglesby & Limb Ltd
Chartered Architects
and Building Surveyors
67 London Road
Newark, Notts
NG24 1RZ
Tel: 01636 703030
Fax: 01636 703740
e-mail: design@o-l-ltd.co.uk

Client:

Mr M & Mrs K Burrell

Project:

Proposed Dwelling on land off
Town Dam Lane
Donington
Spalding

Planning Department
30 NOV 2007
Ref: 1579/07

Drawing Title:

Second Floor Plan as proposed

PRE-PLANNING APPLICATION

DETERMINED
PLAN

Date:	July 2006	Scale:	1:50
Drawn by:	AJO	Checked by:	DAL

Drawing Number:	Rev:
A0582-13	D