
DO NOT SCALE THIS DRAWING. THE CONTRACTOR IS DEEMED TO HAVE CHECKED ALL DIMENSIONS ON SITE AND REPORT ANY DISCREPANCIES TO OGLESBY & LIMB LTD.
THE CONTENTS OF THIS DRAWING ARE COVERED BY COPYRIGHT AND REMAIN THE PROPERTY OF OGLESBY & LIMB LTD. WRITTEN APPROVAL MUST BE OBTAINED FROM OGLESBY & LIMB LTD PRIOR TO DUPLICATION OR REPRODUCTION OF THIS DRAWING OR ITS CONTENTS.
ANY DIMENSIONS NOT SHOWN ARE TO BE CHECKED AND AGREED WITH OGLESBY & LIMB LTD.

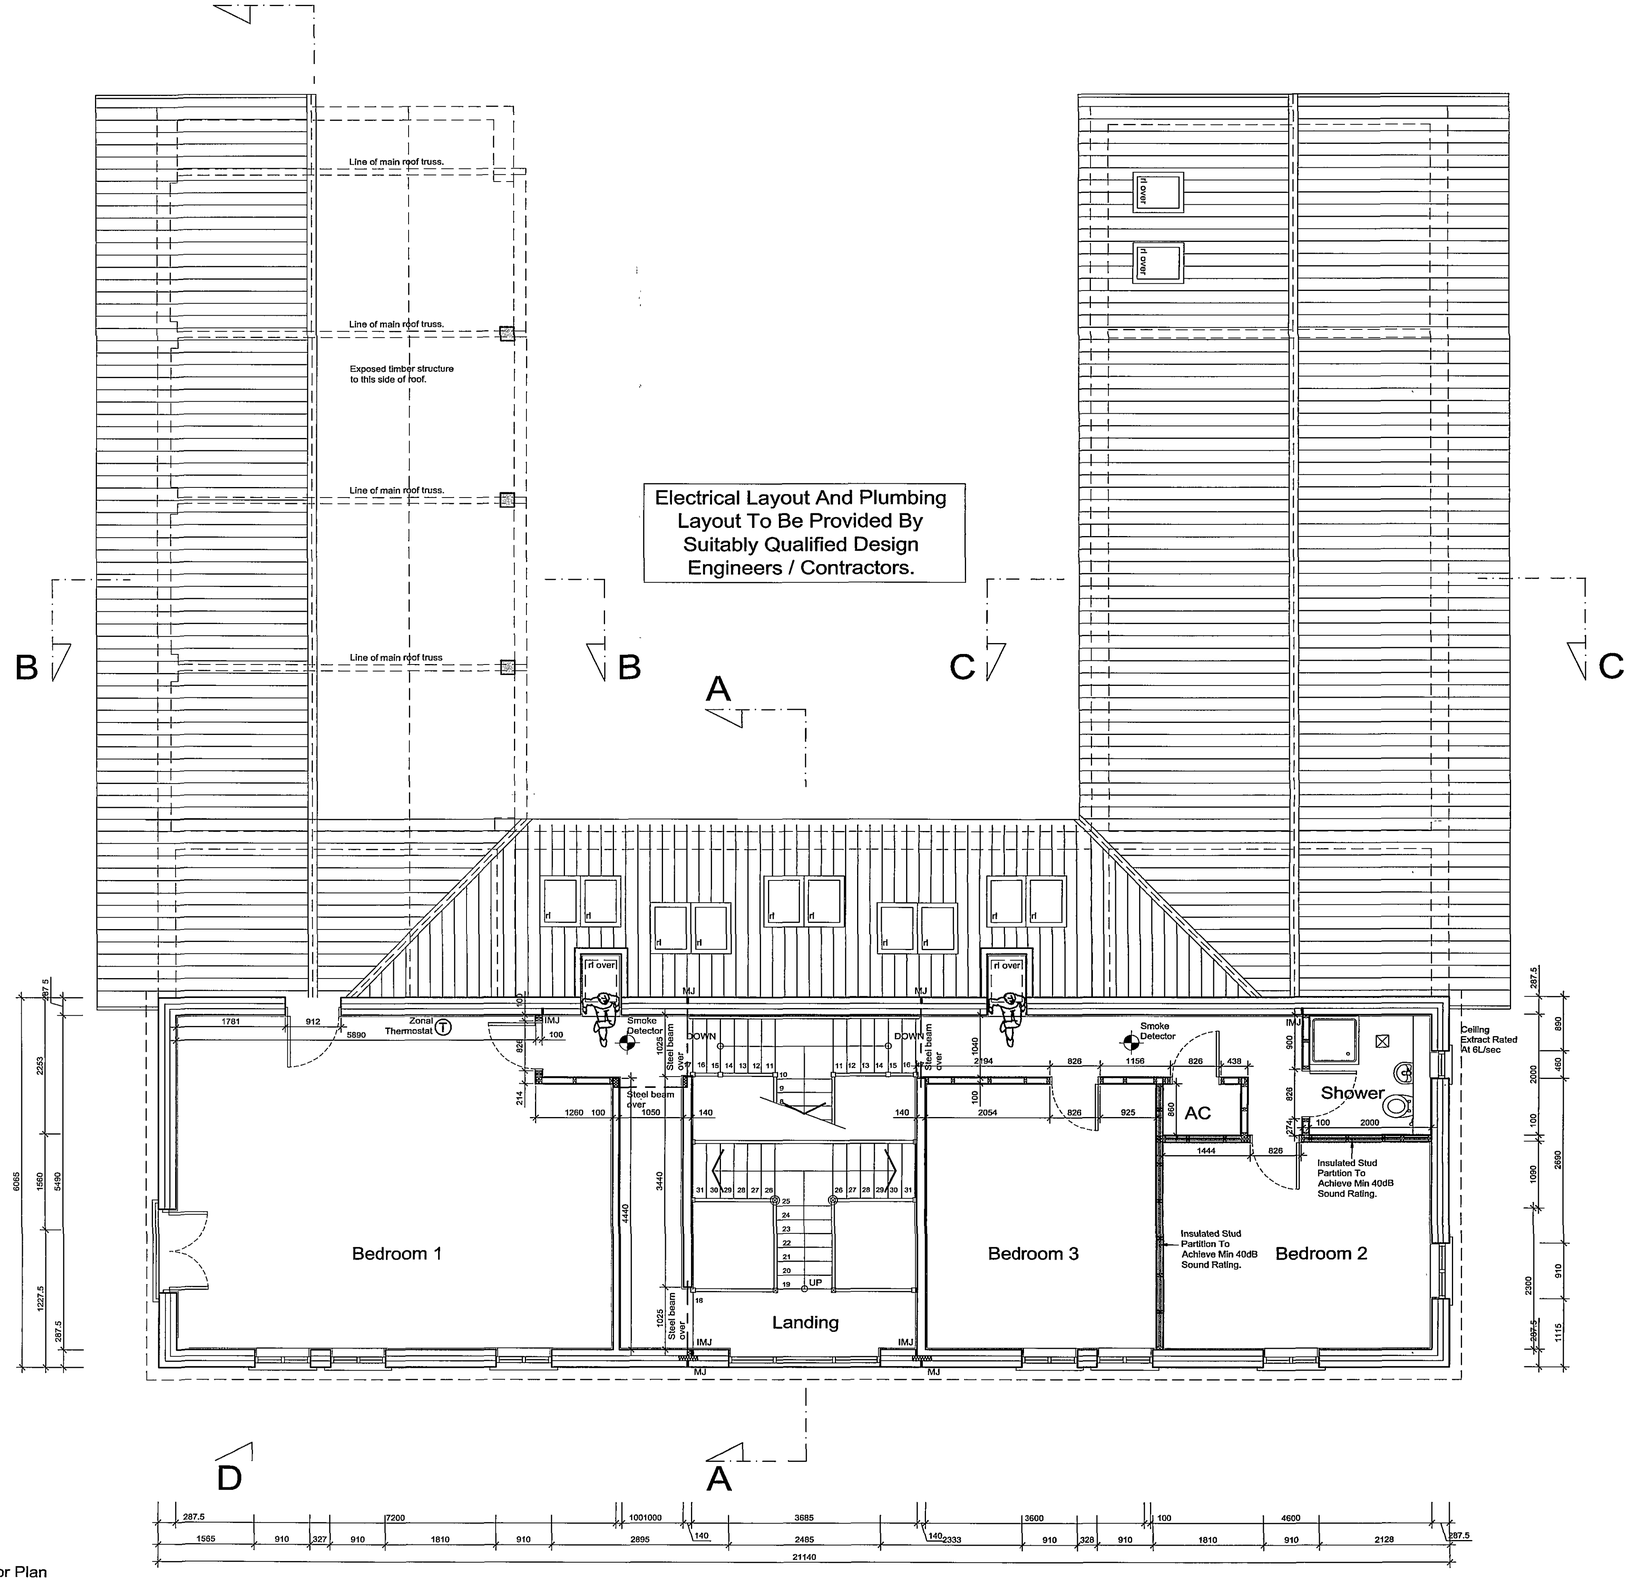

First Floor Plan
Scale 1:50

Ref:	Date:	Description:	By:
Revisions			
B	28.11.07	General revisions to client & SHDC instruction: Rear wing roof amended, balcony revised, bedroom and landing windows amended, chimney omitted.	ajo
B	05.07.07	General revisions to client instruction: Rooflights amended. Buttress wall thickness increased. Floor to floor amended (staircase). Roof overhang amended.	ajo
A	18.05.07	General revisions to client instruction: Balcony added to bedroom 1 Rooflights added over garden room AC relocated adjacent bed 2 Internal partitions removed from bedroom 1	ajo

Oglesby & Limb Ltd
Chartered Architects and Building Surveyors
67 London Road
Newark, Notts
NG24 1RZ
Tel: 01636 702030
Fax: 01636 703740
e-mail: design@o-l-ltd.co.uk

Client:
Mr M & Mrs K Burrell

Project:
Proposed Dwelling on land off
Town Dam Lane
Donington
Spalding

Planning Department
30 OCT 2007
Ref: 1579/07

Drawing Title:
First Floor Plan as proposed
PRE-PLANNING APPLICATION

DETERMINED
PLAN

Date:	July 2006	Scale:	1:50
Drawn by:	AJO	Checked by:	DAL

Drawing Number:	Rev:
A0582-12	C