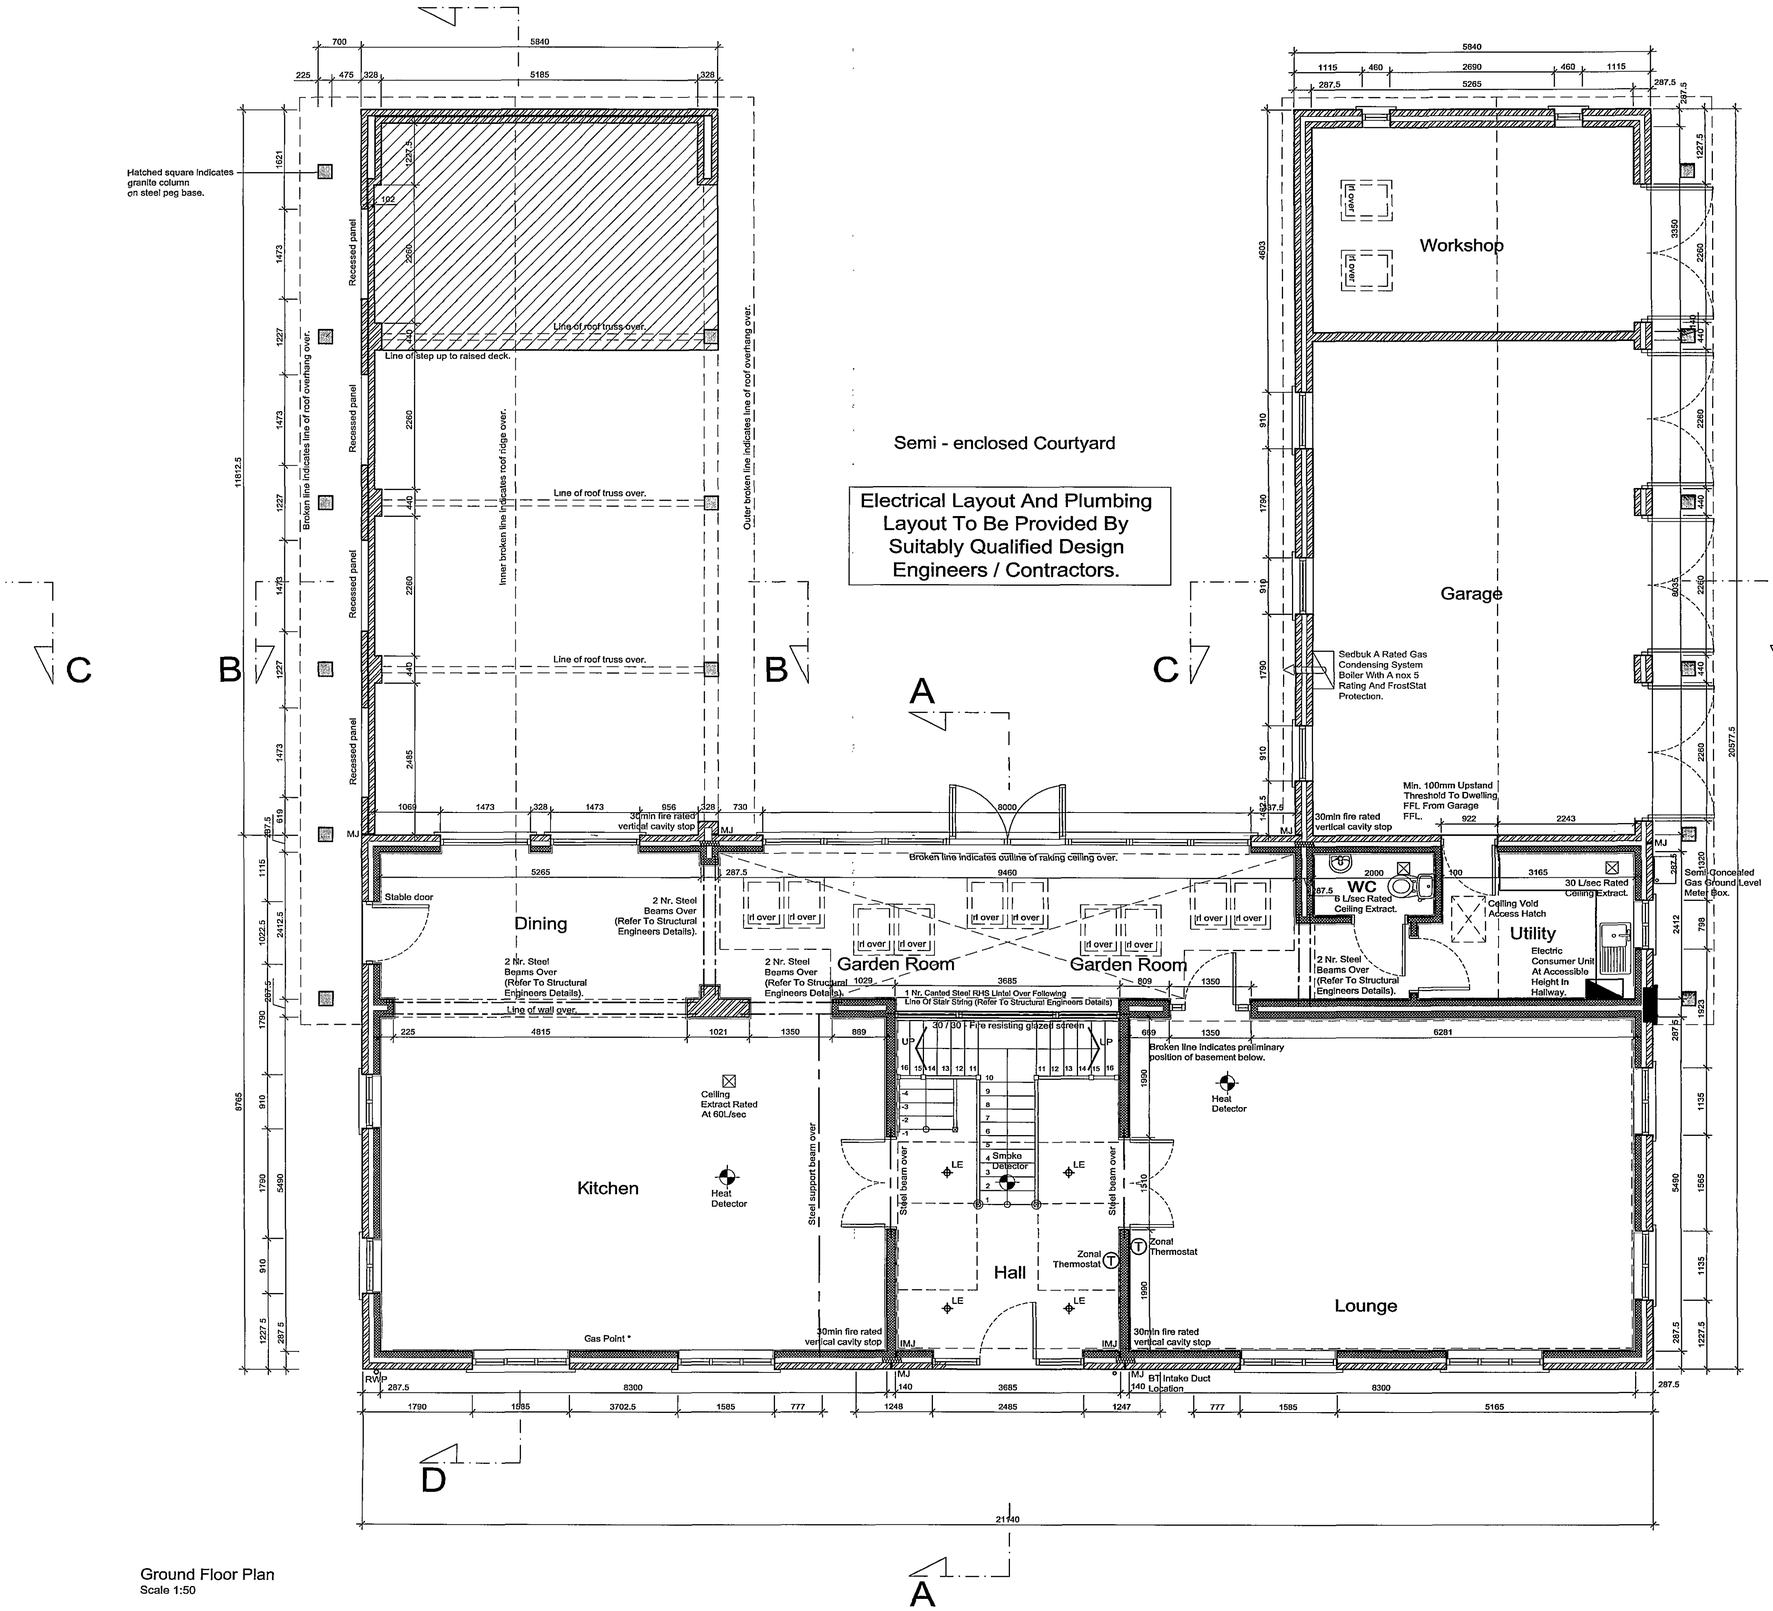


Ground Floor Plan
Scale 1:50

DO NOT SCALE THIS DRAWING. THE CONTRACTOR IS DEEMED TO HAVE CHECKED ALL DIMENSIONS ON SITE AND REPORT ANY DISCREPANCIES TO OGLESBY & LIMB LTD.
THE CONTENTS OF THIS DRAWING ARE COVERED BY COPYRIGHT AND REMAIN THE PROPERTY OF OGLESBY & LIMB LTD. WRITTEN APPROVAL MUST BE OBTAINED FROM OGLESBY & LIMB LTD PRIOR TO DUPLICATION OR REPRODUCTION OF THIS DRAWING OR ITS CONTENTS.
ANY DIMENSIONS NOT SHOWN ARE TO BE CHECKED AND AGREED WITH OGLESBY & LIMB LTD

Ref:	Date:	Description:	By:
D	28.11.07	General revisions to client & SHDC instructions: Lounge gable windows revised, basement stairs added, fireplace and buttresses omitted, entrance revised.	ajo
C	05.07.07	General revisions to client instruction - Floor to floor amended (staircase) Windows amended. Roof lights amended.	ajo
B	18.05.07	General revisions to client instruction - Side roof posts added. Glass roof omitted and rooflights added. Stable door added to kitchen.	ajo
A	09.08.06	General revisions to client instruction - Rear wall adjacent stair replaced by glazing.	ajo

Revisions

Oglesby & Limb Ltd
Chartered Architects and Building Surveyors
67 London Road
Newark, Notts
NG24 1RZ
Tel: 01636 702030
Fax: 01636 703740
e-mail: design@o-l-ltd.co.uk

Client:

Mr M & Mrs K Burrell

Project:

Proposed Dwelling on land off
Town Dam Lane
Donington
Spalding

Drawing Title:

Ground Floor Plan as proposed

PRE-PLANNING APPLICATION

DETERMINED PLAN

30 NOV 2007
1579/07

Date:	July 2006	Scale:	1:50
Drawn by:	AJO	Checked by:	DAL

Drawing Number:	Rev:
A0582-11	D