
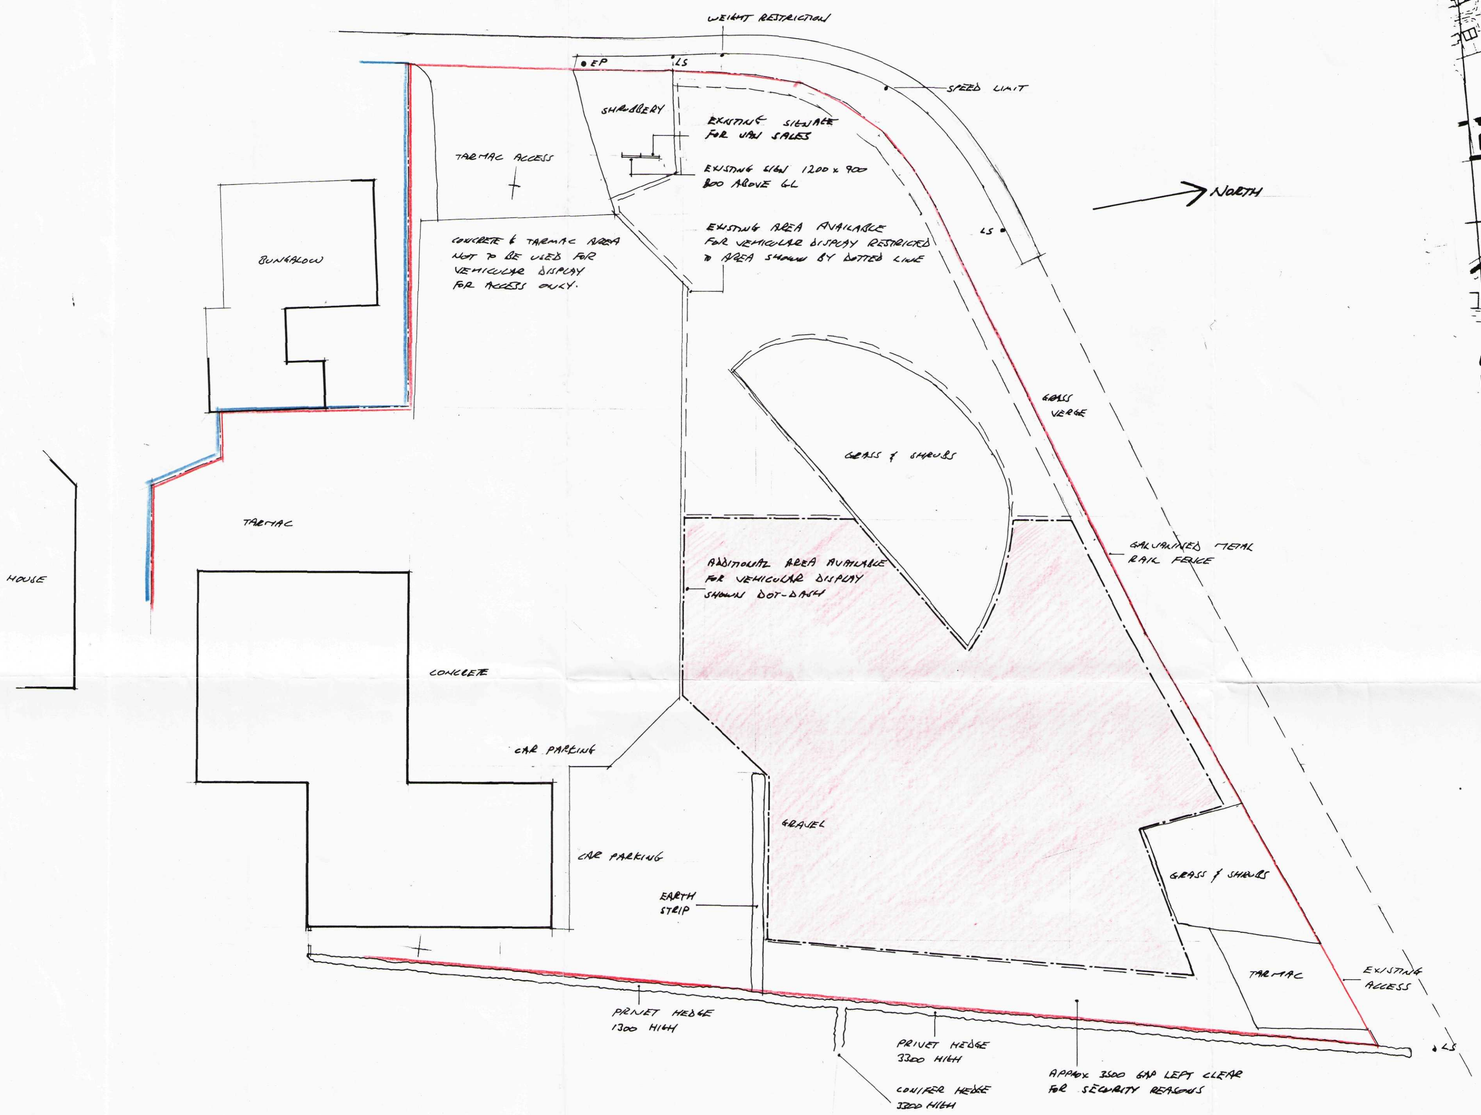


SITE PLAN scale 1-200

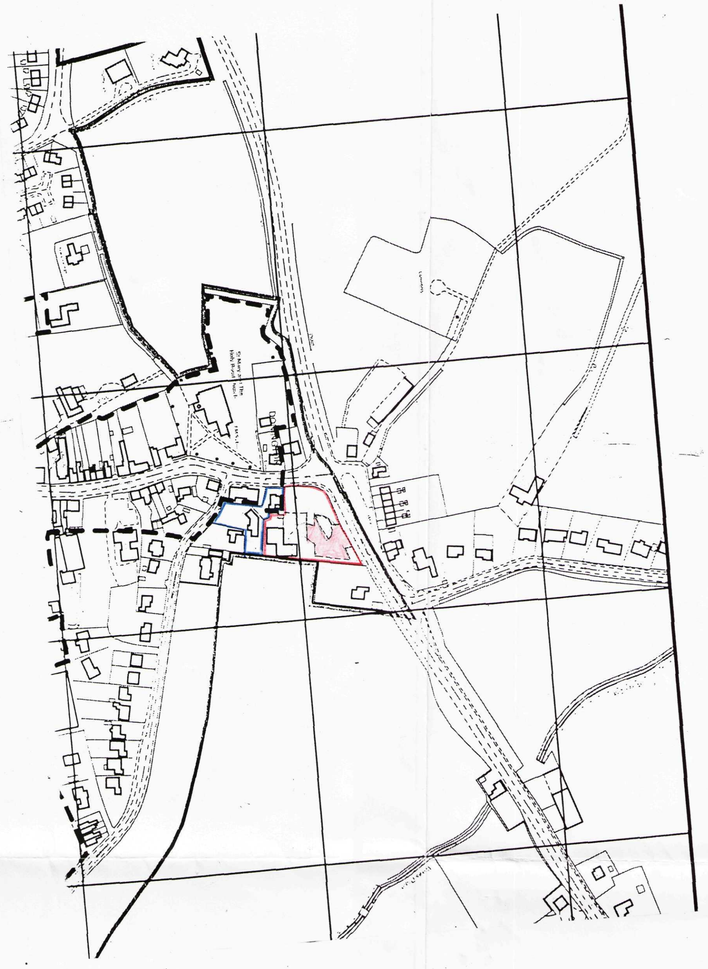

LOCATION PLAN scale 1-2500

CONTRACTOR TO CHECK ALL DIMENSIONS ON SITE BEFORE WORK COMMENCES.

revision	date	init.	revision details
A	3.1.97	LS	UPDATE
B	13.12.04	PB	ADD ADDITIONAL SALES AREA

SHDC
Planning & Development
15 DEC 2004
Ref: 1640/04

PODDINGTONS
Architectural Design Consultants
44 Double Street, Spalding, Lincs. PE11 2AB
Tel: 0775 761856 & 768296. Fax: 0775 710218

project
A GOODACRE & SON LTD.
CHURCH STREET, DONNINGTON.

drawing
SITE PLAN

DETERMINED PLAN

scale	drawing no.
1-200	2716-5
	A B
date	drawn
DEC 96	checked