



FRONT ELEVATION
SCALE 1:100

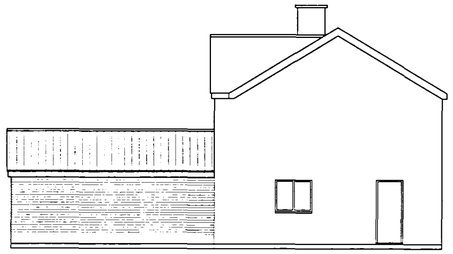


SIDE ELEVATION
SCALE 1:100

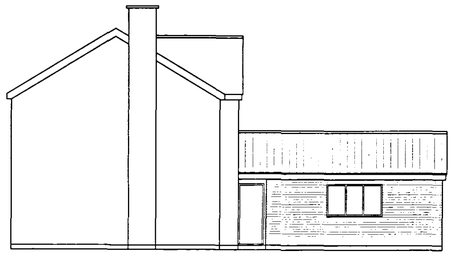

SIDE ELEVATION
SCALE 1:100

FLOOR PLAN
SCALE 1:50

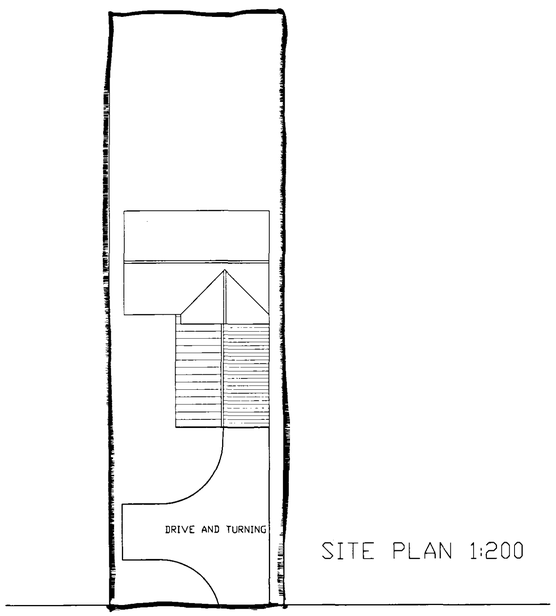

SITE PLAN 1:200

notes

- Contractors are responsible for checking dimensions, tolerances and references. Any discrepancy to be verified with Peter Humphrey Assocoates Limited before proceeding with the works.

- Where a detail is covered by drawings to different scales the larger scale drawing is to be worked to.


- Figured dimensions to be worked to in all cases.



FRONT ELEVATION
EXISTING

SIDE ELEVATION
EXISTING

SIDE ELEVATION
EXISTING

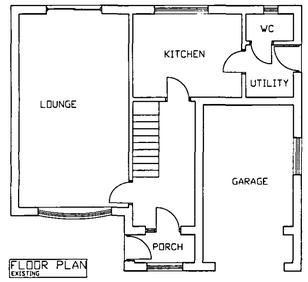

FLOOR PLAN
EXISTING

- 8 JAN 2004

Ref 0015/04.

DETERMINED PLAN

Rev.	Date	Description	Initials

Peter Humphrey Associates LTD
ARCHITECTURAL DESIGN AND BUILDING

PROJECT
PROPOSED EXTENSION

ADDRESS
DORITTCHY,JOYS BANK
HOLBEACH ST.JOHNS

CLIENT
MR ORD

DATE	SCALE	DRAWN BY
NOV 03	1:50 1:100	
JOB NO 3129-1		REVISION

DO NOT SCALE FROM THIS DRAWING

COPYRIGHT: THIS DRAWING MUST NOT BE ISSUED, LOANED OR COPIED WITHOUT THE CONSENT OF PETER HUMPHREY ASSOCIATES LIMITED

Architectural
Peter Humphrey Associates LTD
ARCHITECTURAL DESIGN AND BUILDING
TELEPHONE 01945 466 966
FAX 01945 466 433
E-MAIL: info@peterhumphrey.co.uk
30 OLD MARKET WISBECH CAMBS PE13 1NB
British Institute of Architectural Technologists