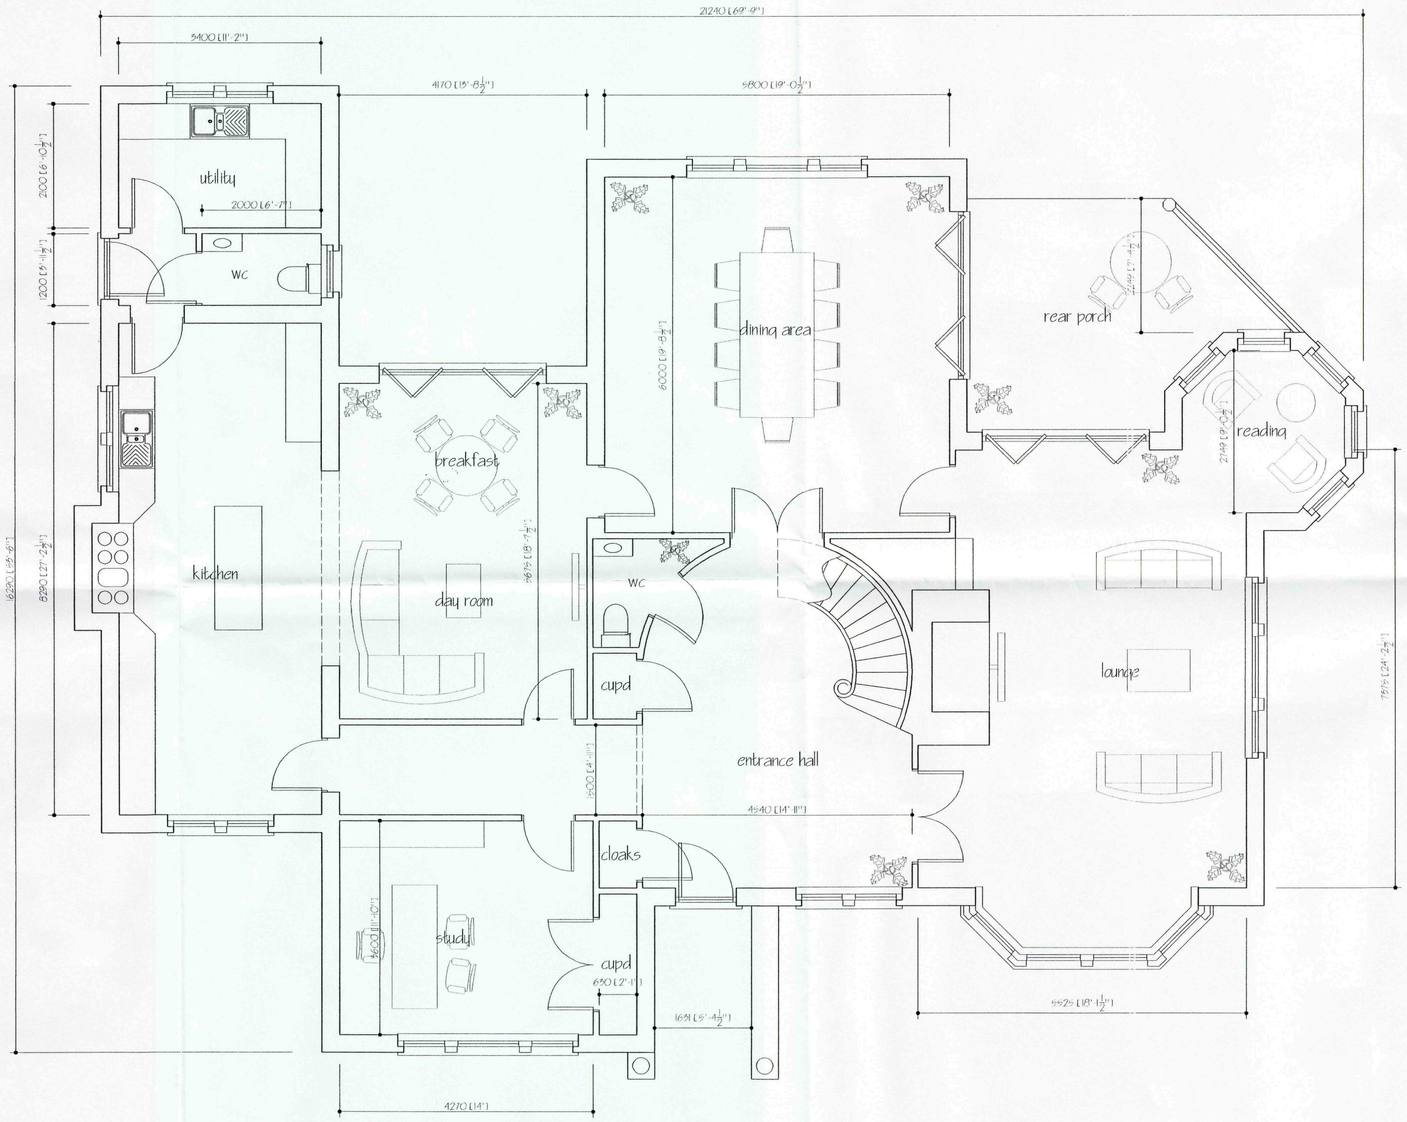


GROUND FLOOR PLAN

Planning & Development
22 JAN 2010
Ref: 0057-10

1	EXTRA DWGS ADDED	14 JAN 2010
A	ALTERATIONS	26/10/09
ref:	revision	date

G. R. MERCHANT LTD.
I.ENG AMICE FIWO

ARCHITECTURAL, STRUCTURAL AND LAND DRAINAGE CONSULTANTS

4 Wrights Mews
12A Park Road, Holbeach,
Spalding, Lincs. PE12 7EE
Tel: 01406 490800
Fax: 01406 425744
E-Mail: gr.merchant@btconnect.com

Project
PROPOSED REPLACEMENT DWELLING
OFF LOWGATE
FLEET
HOLBEACH LINCS

Client
MR & MRS I BROWN


Drawing
GROUND FLOOR PLAN

Job Ref.	Drawing No.
1920/08	038
Date	**Drawn**
SEP 09	JPW

Scales
1/50

DO NOT SCALE FROM THIS DRAWING

This drawing is copyright and may not be altered, traced, photographed or used for any other purpose other than that for which it is issued. The General Contractor is to check all dimensions on site and report any discrepancies to the Architect. All details shown on this drawing including foundations are based upon typical site conditions related to the area. No responsibility can be accepted for abnormal ground conditions encountered by contractors unless reported to the Architect before work starts. Any design amendments may be considered. Site Investigation is the responsibility of Contractor to establish specific site conditions before foundation work is undertaken. This drawing is limited in the amount of information contained and does not purport to contain a full specification of the works. It is solely for the purpose of obtaining Planning / Building Regulation approval. This drawing must not be used as a contract document alone. The works will not be supervised or inspected on site by G R Merchant or any representative thereof. It is the client or their appointed agents responsibility to control workmanship, substitution of materials, adherence to specification, variations to contract etc.All materials to be new unless otherwise stated and all components and materials etc. to be used fitted and installed etc. in strict accordance with manufacturers instruction and relevant code of practice. Materials shall conform to appropriate British standard specification or BBA certificate or European code equivalent. The Employer / Client shall ensure that the selected contractor is conversant with and adopts all measures necessary to achieve compliance with Health and Safety legislation for Building sites and Work places. The Employer / Client is advised that should the works need to comply with the Construction Design and Management Regulations an independent Planning Supervisor will be required. The works shall comprise of all that is shown on the drawing and details. Work that may not specifically be shown but may be reasonably inferred as necessary to carry out the works shall be deemed to be included. It is the plot / land owners responsibility to be aware of the Party Wall etc. Act 1996: when building in close proximity to adjoining neighbors boundaries.

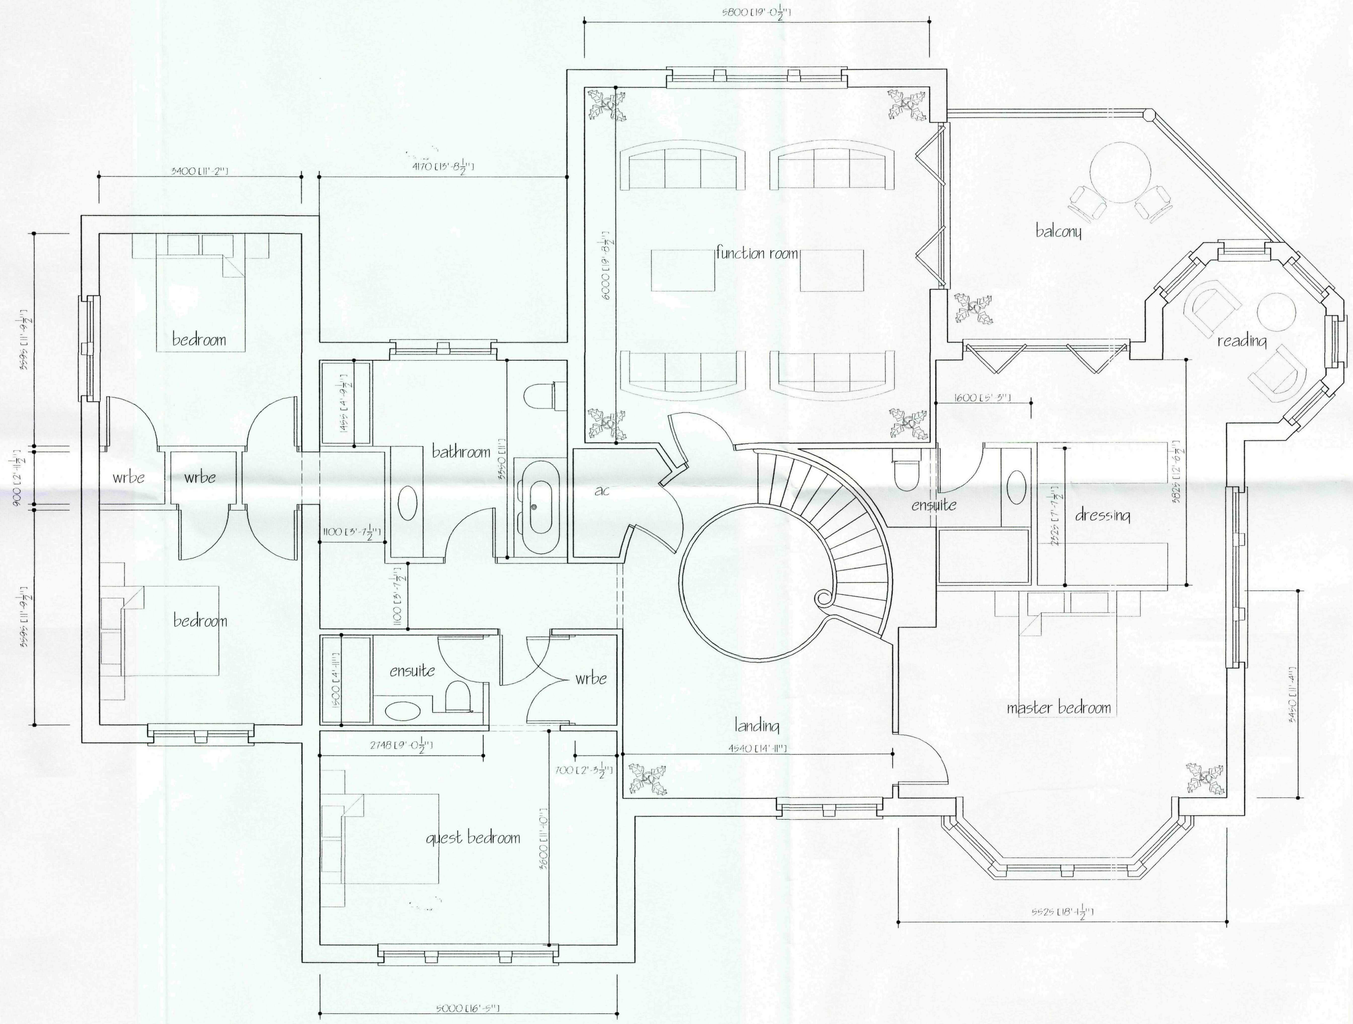

FIRST FLOOR PLAN

Planning & Development
22 JAN 2010
Ref: 09/0710

ref.	revision	date
A	ALTERATIONS	26/10/09

G. R. MERCHANT LTD.
I.ENG AMICE FIWO

ARCHITECTURAL, STRUCTURAL AND LAND DRAINAGE CONSULTANTS

4 Wrights Mews
12A Park Road, Holbeach,
Spalding, Lincs. PE12 7EE
Tel: 01406 490800
Fax: 01406 425744
E-Mail: gr.merchant@btconnect.com

Project
PROPOSED REPLACEMENT DWELLING
OFF LOWGATE
FLEET
HOLBEACH LINCS

Client
MR & MRS I BROWN


Drawing
FIRST FLOOR PLAN

Job Ref.	Drawing No.
1920/08	04A
Date	Drawn
SEP 09	JPW

Scales
1/50

DO NOT SCALE FROM THIS DRAWING

This drawing is copyright and may not be altered, traced, photographed or used for any other purpose other than that for which it is issued. The Cleverd Contractor is to check all dimensions on site and report any discrepancies to the Architect. All details shown on this drawing including foundations are based upon typical site conditions related to the area. No responsibility can be accepted for abnormal conditions which may be discovered during construction unless reported to the Architect so that design amendments may be considered. Site soil surveys are recommended in respect of foundations to establish specific site conditions before foundation work is undertaken. This drawing is limited in the amount of information contained and does not purport to contain a full specification of the works. It is solely for the purpose of obtaining Planning / Building Regulation approval. This drawing must not be used as a contract document alone. The works will not be supervised or inspected on site by G R Merchant or any representative thereof. It is the client or their appointed agents responsibility to control workmanship, substitution of materials, adherance to specification, variations to contract etc.All materials to be new unless otherwise stated and all components and materials etc. to be used fitted and installed etc. in strict accordance with manufacturers instruction and relevant code of practice. Materials shall conform to appropriate British standard specification or BBA certificate or European code equivalent. The Employer / Client shall ensure that the selected contractor is conversant with and adopts all measures necessary to achieve compliance with Health and Safety legislation for Building sites and Work places. The Employer / Client is advised that should the works need to comply with the Construction Design and Management Regulations an Independent Planning Supervisor will be required. The works shall comprise of all that is shown on the drawing and details. Work that may not specifically be shown but may be reasonably inferred as necessary to carry out the works shall be deemed to be included. It is the plot / land owners responsibility to be aware of the Party Wall etc. Act 1996: when building in close proximity to adjoining neighbors boundaries.

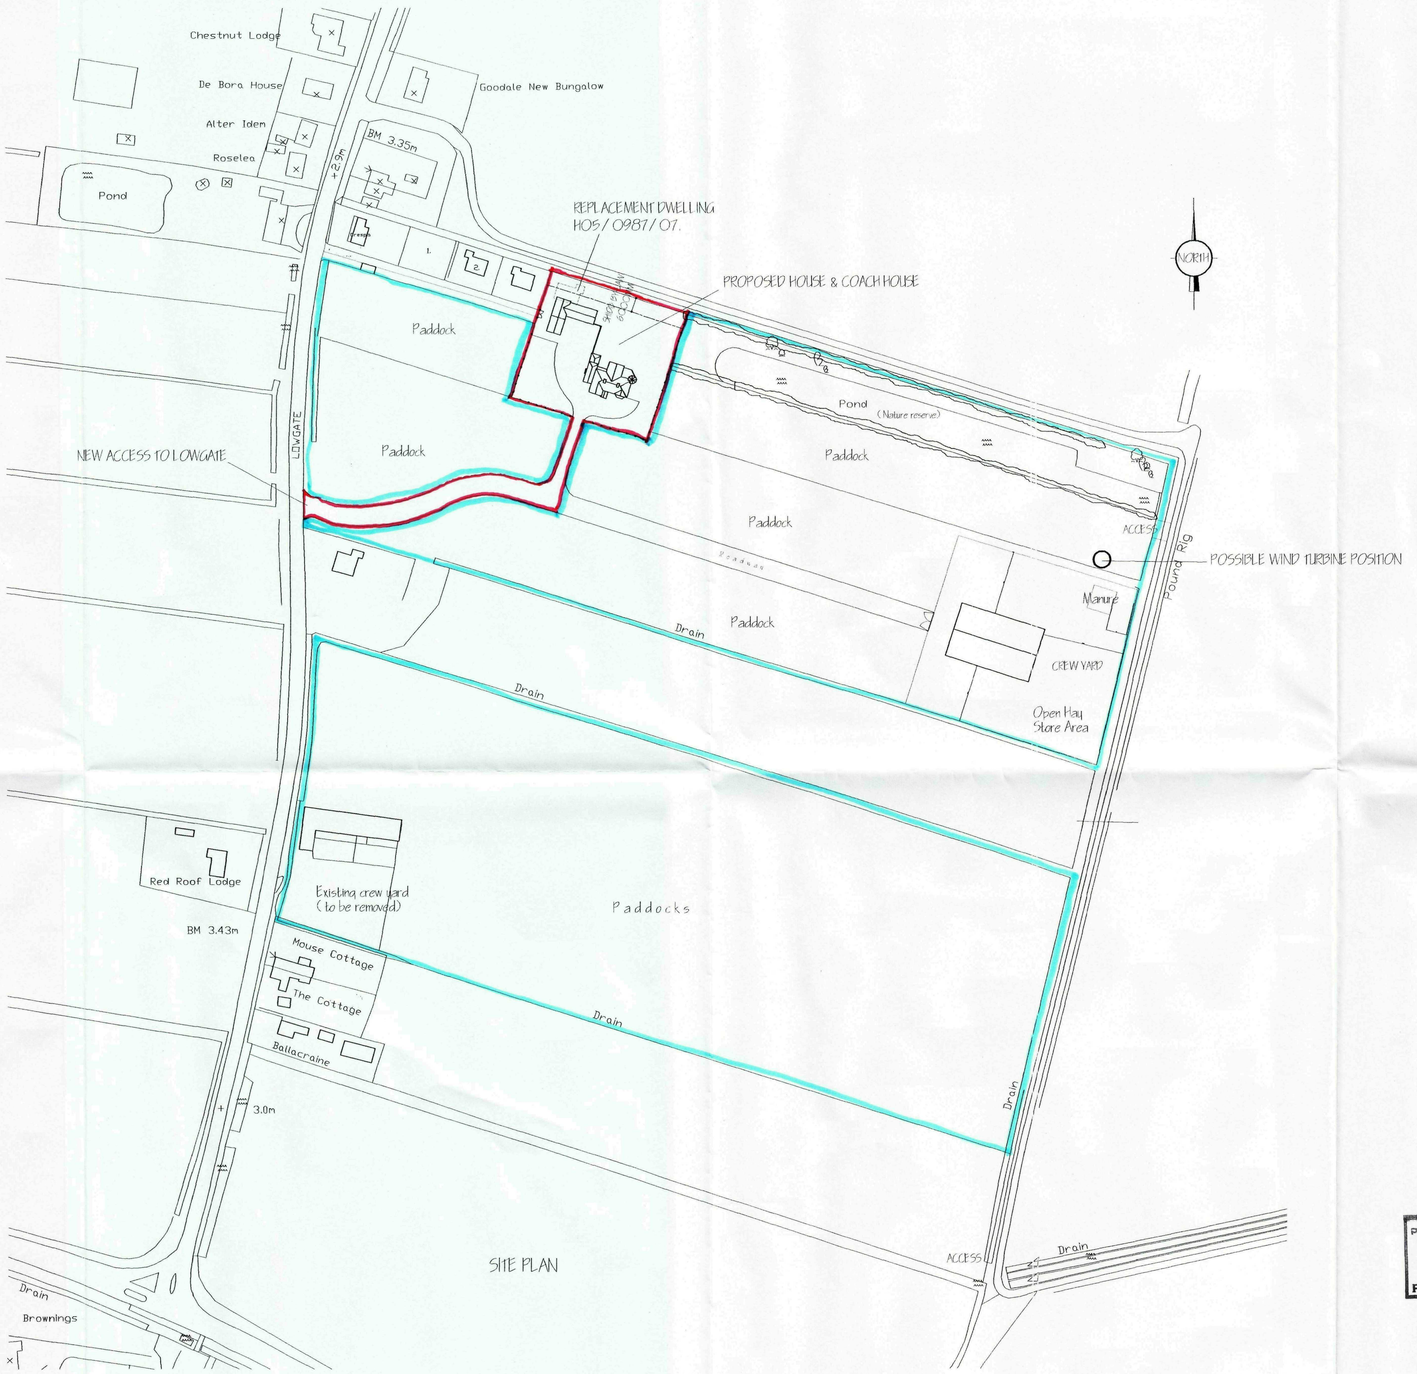

A	SCALE ALTS	JAN 2010
ref:	revision	date

G. R. MERCHANT LTD.
I.ENG AMICE FIWO

ARCHITECTURAL, STRUCTURAL AND LAND DRAINAGE CONSULTANTS

4 Wrights Mews
12A Park Road, Holbeach,
Spalding, Lincs. PE12 7EE
Tel: 01406 490800
Fax: 01406 425744
E-Mail: gr.merchant@btconnect.com

Project
PROPOSED REPLACEMENT DWELLING
OFF LOWGATE
FLEET
HOLBEACH LINCS

Client
MR & MRS I BROWN

Drawing
SITE PLAN


Job Ref.	Drawing No.
1920/08	06A
Date	Drawn
SEP 09	JPW

Scales
1/1250

DO NOT SCALE FROM THIS DRAWING

This drawing is copyright and may not be altered, traced, photographed or used for any other purpose other than that for which it is issued. The General Contractor is to check all dimensions on site and report any discrepancies to the Architect. All details shown on this drawing including foundations are based upon typical site conditions related to the area. No responsibility can be accepted for abnormal conditions which may be discovered during construction unless reported to the Architect so that design amendments may be considered. Site soil surveys are recommended in respect of foundations to establish specific site conditions before foundation work is undertaken. This drawing is limited in its application to the circumstances at the time and does not purport to contain a full specification of the works. It is solely for the purpose of obtaining approval from the Local Authority and must not be relied upon or used as a contract document/ issue. The works will not be supervised or inspected on site by G.R. Merchant or any representative thereof. It is the client or their appointed agents responsibility to control workmanship, substitution of materials, adherence to specification, variations to contract etc All materials to be new unless otherwise stated and all components and materials etc. to be used fitted and installed etc. to strict accordance with manufacturers instruction and relevant code of practice. Materials shall conform to appropriate British standard specification or BBA certificate or European code equivalent. The Employer / Client shall ensure that the selected contractor is conversant with and adopts all measures necessary to achieve compliance with Health and Safety legislation for Building sites and Work places. The Employer / Client is advised that should the works need to comply with the Construction Design and Management Regulations an independant Planning Supervisor will be required. The works shall comprise of all that is shown on the drawing and details. Work that may not specifically be shown but may be reasonably inferred as necessary to carry out the works shall be deemed to be included. It is the plot / land owners responsibility to be aware of the Party Wall etc. Act 1996, when building in close proximity to adjoining neighbors boundaries.

Planning & Development
22 JAN 2010
Ref: 0057-10

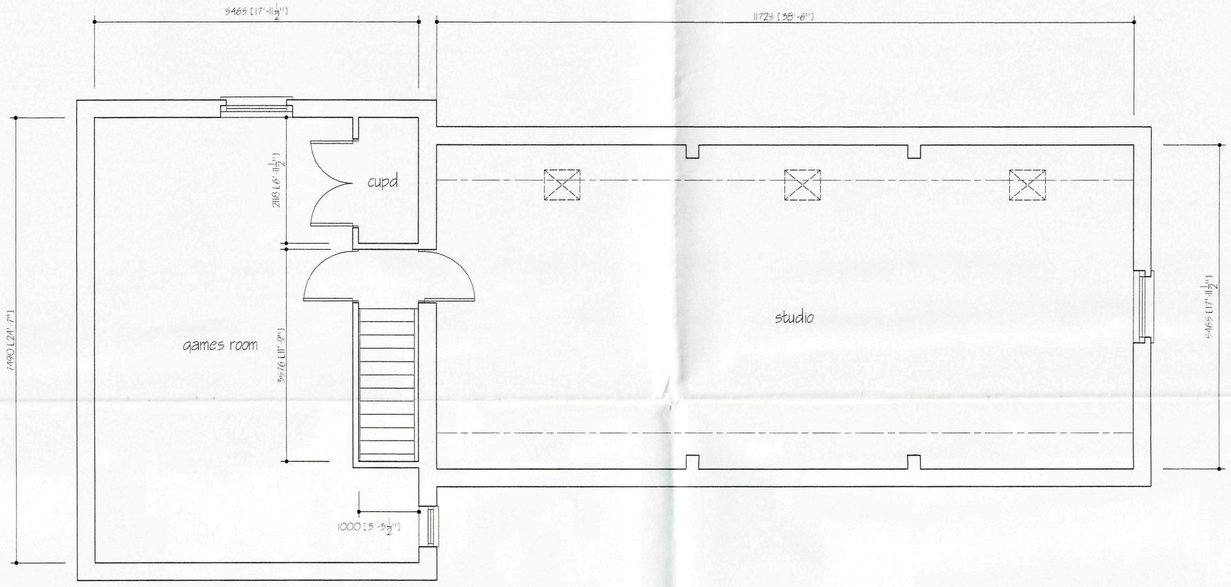

COACH-HOUSE FIRST FLOOR PLAN

COACH-HOUSE GROUND FLOOR PLAN

Planning & Development
22 JAN 2010
Ref: CO57-10

A	EXTRA DWG ADDED	JAN 2010
ref:	revision	date

G. R. MERCHANT LTD.
I.ENG AMICE FIWO

ARCHITECTURAL, STRUCTURAL AND LAND DRAINAGE CONSULTANTS

4 Wrights Mews
12A Park Road, Holbeach,
Spalding, Lincs. PE12 7EE
Tel: 01406 490800
Fax: 01406 425744
E-Mail: gr.merchant@btconnect.com

Project
PROPOSED REPLACEMENT DWELLING
OFF LONGATE
FLEET
HOLBEACH LINCS

Client
MR & MRS I BROWN

Drawing
COACH-HOUSE FLOOR PLANS

Job Ref.	Drawing No.
1920/08	07A
Date	**Drawn**
26/10/09	JPW

Scales
1/50

DO NOT SCALE FROM THIS DRAWING

This drawing is copyright and may not be altered, traced, photographed or used for any other purpose other than that for which it is issued. The General Contractor is to check all dimensions on site and report any discrepancies to the Architect. All details shown on this drawing including foundations are based upon typical site conditions related to the area. No responsibility can be accepted for abnormal conditions which may be discovered during construction unless reported to the Architect so that design amendments may be considered. Site soil surveys are recommended in respect of foundations to establish specific site conditions before foundation work is undertaken. This drawing is limited in the amount of information contained and does not purport to contain a full specification of the works. It is solely for the purpose of obtaining Planning / Building Regulation approval. This drawing must not be used as a contract document alone. The works will not be supervised or inspected on site by G R Merchant or any representative thereof. It is the client or their appointed agents responsibility to control workmanship, substitution of materials, adherance to specification, variations to contract etc.All materials to be new unless otherwise stated and all components and materials etc. to be used fitted and installed etc. in strict accordance with manufacturers instruction and relevent code of practice. Materials shall conform to appropriate British standard specification or BBA certificate or European code equivalent. The Employer / Client shall ensure that the selected contractor is conversant with and adopts all measures necessary to achieve compliance with Health and Safety legislation for Building sites and Work places. The Employer / Client is advised that should the works need to comply with the Construction (Design & Management) Regulations an independent Planning Supervisor will be required. The contract documents shall be interpreted in conjunction with the drawing and details. Work that may not specifically be shown but may reasonably be inferred as being necessary to carry out the works shall be deemed to be included. It is the job / land owners responsibility to be aware of the Party Wall etc. Act 1996 when building in close proximity to adjoining neighbors boundaries.



FRONT SOUTH



SIDE EAST



REAR NORTH



SIDE WEST

Planning & Development
22 JAN 2010
Ref: 0057-10

GR MERCHANT LTD.

4 WRIGHTS MEWS 12A PARK ROAD HOLBEACH SPALDING LINCS PE12 7EE

TEL 01406 490800 FAX 01406 425744 E-MAIL gr.merchant@btconnect.com

PROJECT PROPOSED REPLACEMENT DWELLING OFF LOWGATE FLEET HOLBEACH LINCS

CLIENT MR & MRS I BROWN

DRAWING PROPOSED ELEVATIONS OF HOUSE
JOB REF 1920/08 DRAWING NO 10 DATE JAN 2010 DRAWN JPW
SCALES 1/100



FRONT SOUTH



SIDE EAST



REAR NORTH



SIDE WEST

Planning & Development
22 JAN 2010
Ref: 0057-10

GR MERCHANT LTD.


4 WRIGHTS MEWS 12A PARK ROAD HOLBEACH SPALDING LINCS PE12 7EE

TEL 01406 490800 FAX 01406 425744 E-MAIL gr.merchant@btconnect.com

PROJECT PROPOSED REPLACEMENT DWELLING OFF LOWGATE FLEET HOLBEACH LINCS

CLIENT MR & MRS I BROWN

DRAWING PROPOSED ELEVATIONS OF COACH-HOUSE
JOB REF 1920/08 DRAWING NO 11 DATE JAN 2010 DRAWN JPW
SCALES 1/100

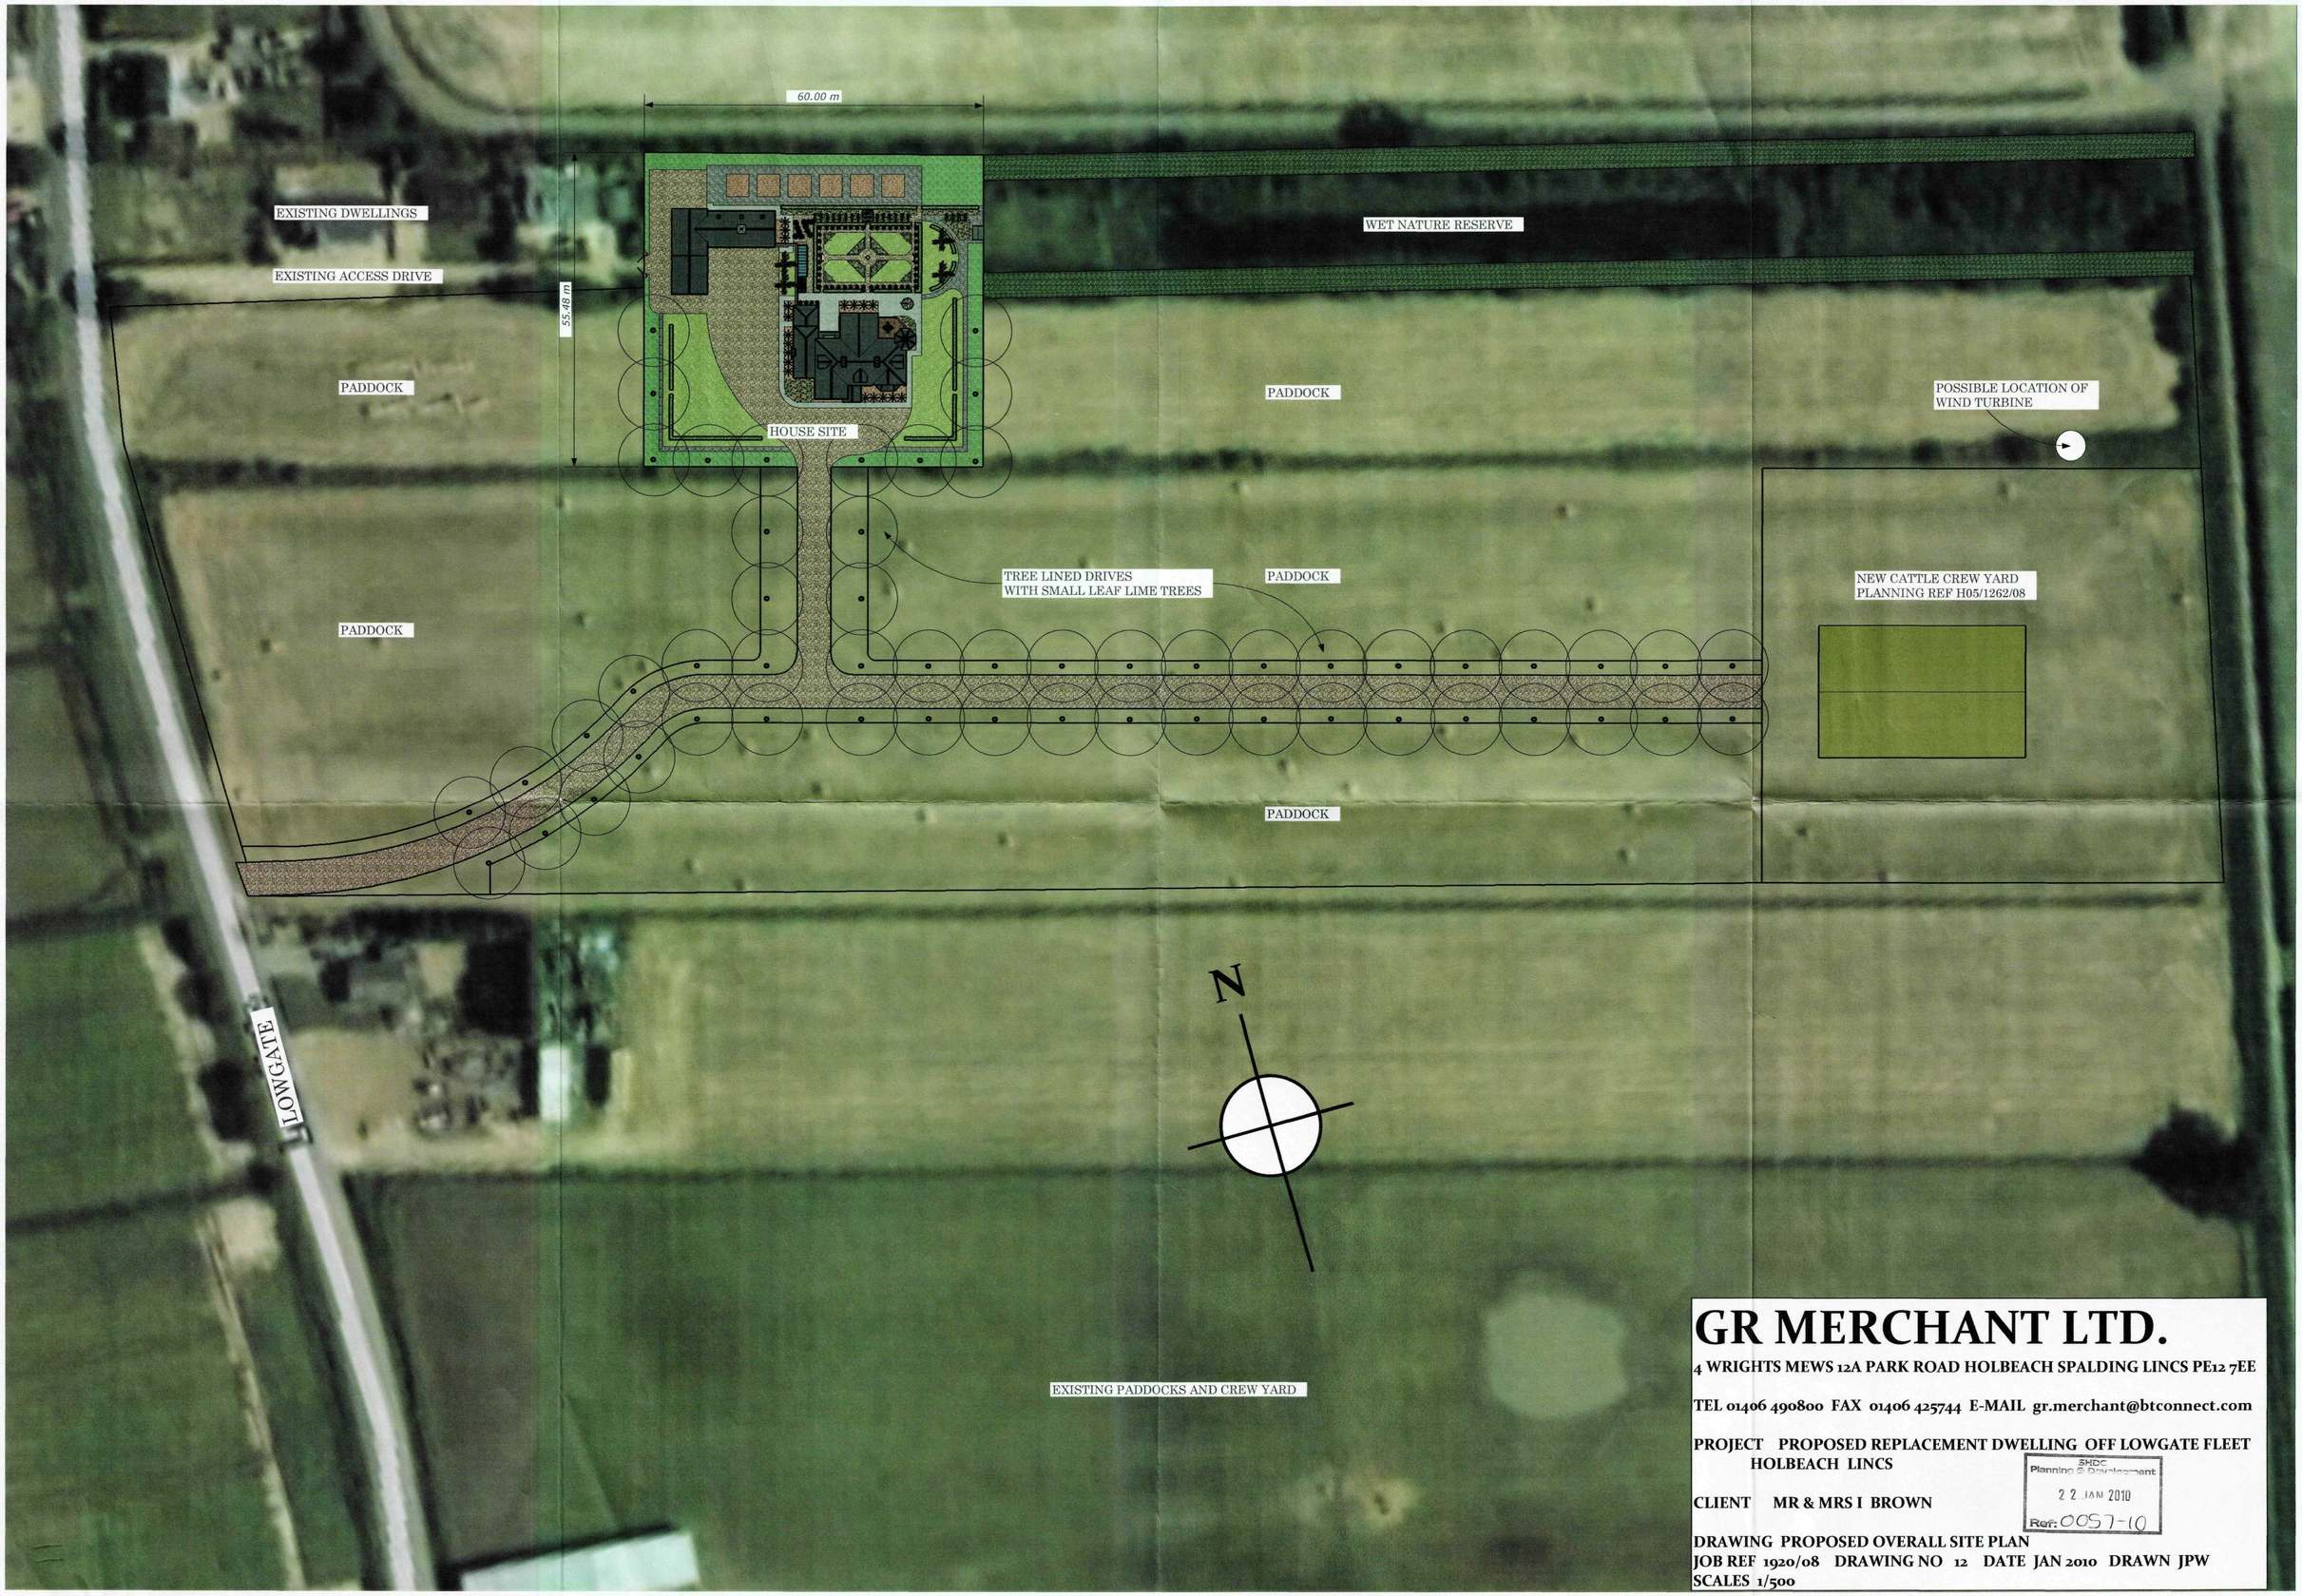

GR MERCHANT LTD.

4 WRIGHTS MEWS 12A PARK ROAD HOLBEACH SPALDING LINCS PE12 7EE


TEL 01406 490800 FAX 01406 425744 E-MAIL gr.merchant@btconnect.com

PROJECT PROPOSED REPLACEMENT DWELLING OFF LOWGATE FLEET HOLBEACH LINCS


CLIENT MR & MRS I BROWN

SHDC
Planning & Development
22 JAN 2010
Ref: 0057-10

DRAWING PROPOSED OVERALL SITE PLAN
JOB REF 1920/08 DRAWING NO 12 DATE JAN 2010 DRAWN JPW
SCALES 1/500

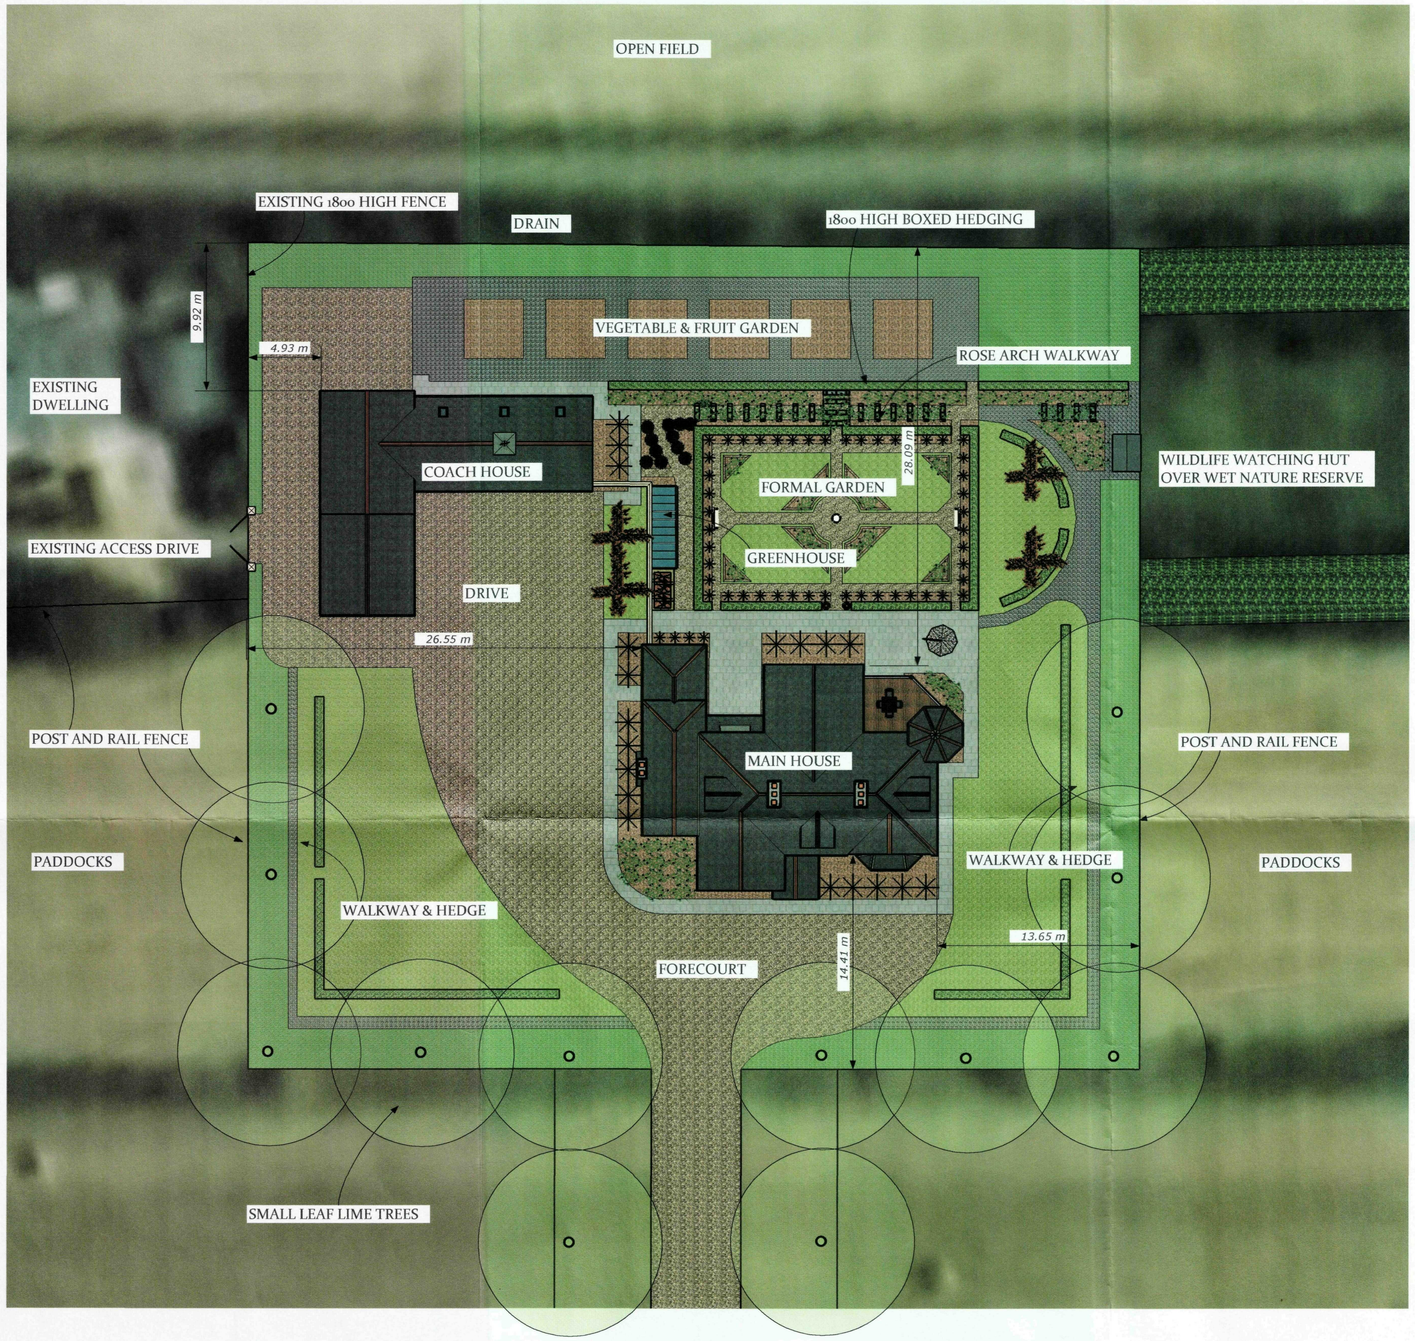

HOUSE SITE PLAN

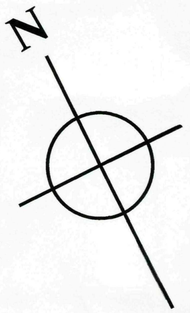

SHDC
Planning & Development
22 JAN 2010
Ref: S057-10

GR MERCHANT LTD.

4 WRIGHTS MEWS 12A PARK ROAD HOLBEACH SPALDING LINCS PE12 7EE

TEL 01406 490800 FAX 01406 425744 E-MAIL gr.merchant@btconnect.com

PROJECT PROPOSED REPLACEMENT DWELLING OFF LOWGATE FLEET HOLBEACH LINCS

CLIENT MR & MRS I BROWN

DRAWING PROPOSED SITE OF HOUSE
JOB REF 1920/08 DRAWING NO 13 DATE JAN 2010 DRAWN JPW
SCALES 1/200