



REAR ELEVATION

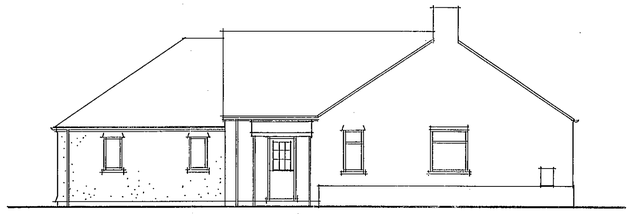

SIDE ELEVATION

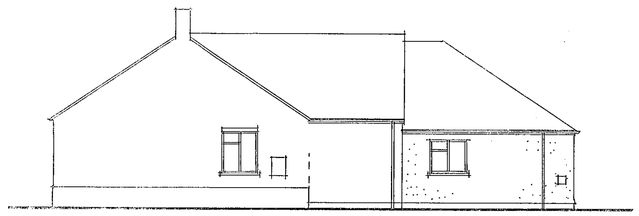


SIDE ELEVATION


Finishes:

Roof – Interlocking concrete tiles to match existing

Walls – Render with dry dash finish to match existing and in colour as existing.

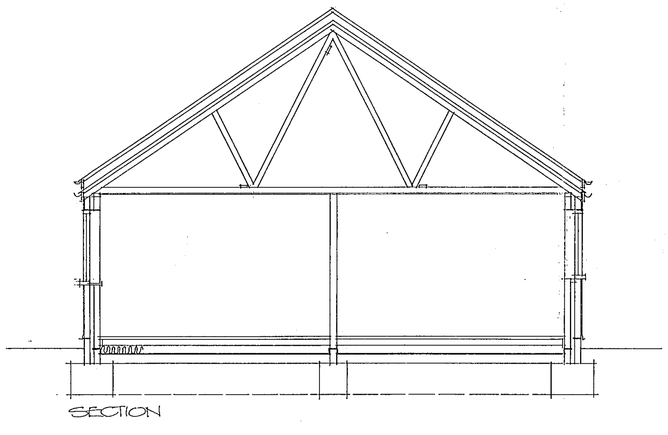


SECTION

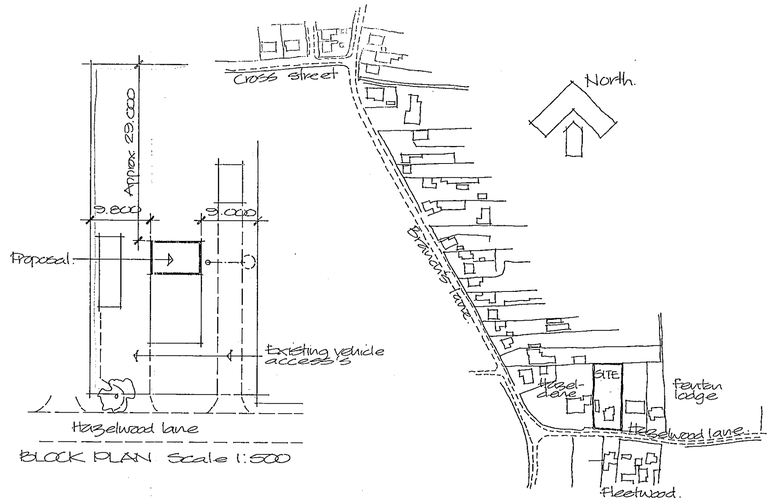

BLOCK PLAN Scale 1:500

LOCATION PLAN Scale 1:2500

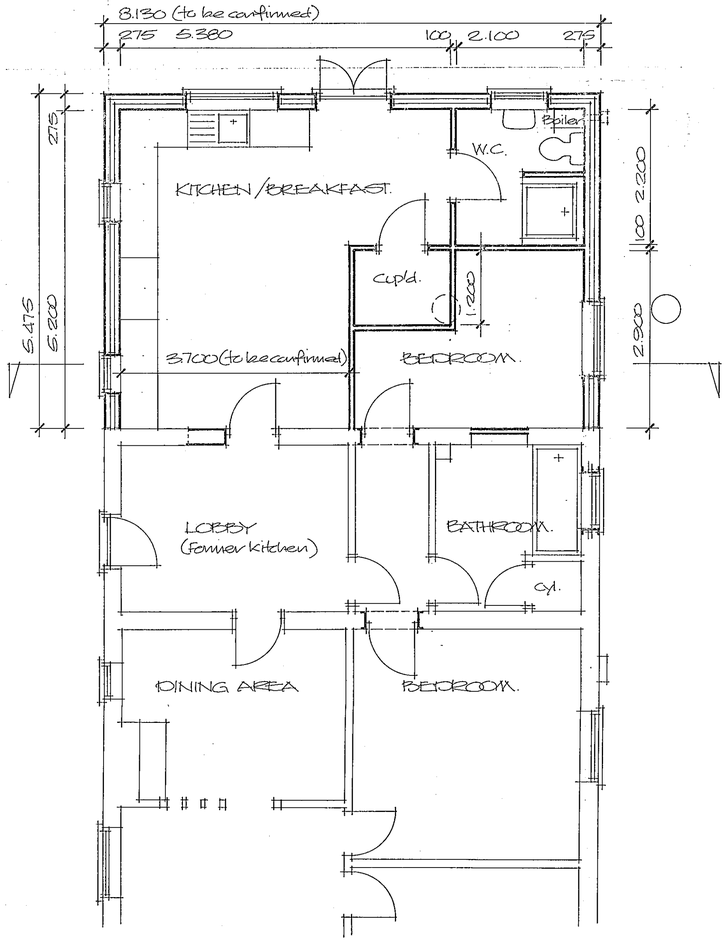

SHDC
Planning & Development
12 JAN 2007
Ref: 0062/07

DETERMINED PLAN

Project

PROPOSED EXTENSION TO BUNGALOW 'OAKDENE', HAZELWOOD LANE, FLEET, HOLBEACH.

BROADGATE BUILDERS LTD
The Race Ground
Spalding,
Lincs. PE11 3AP

Client
MR & MRS D PATRICK

Scale 1:50 & 1:100 Drg. no. 07/05/01

Date January 2007