

© Design Copyright reserved. Written consent must be obtained before copying or reproducing this drawing. Do not scale from this drawing, use dimensioned figures only. Contractors are responsible for taking and checking site dimensions. Any discrepancy must be reported to Tulip Design immediately.

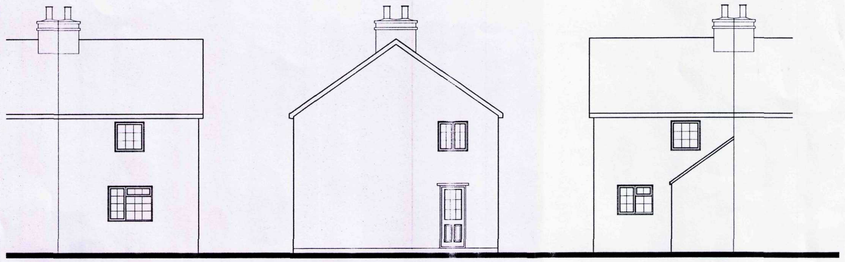


Front Elevation - from Hocklesgate
Existing Elevations -

Side Elevation


Rear Elevation

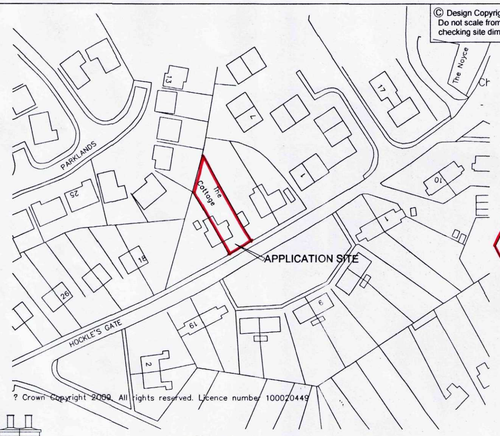

Location Plan - (1:1250)

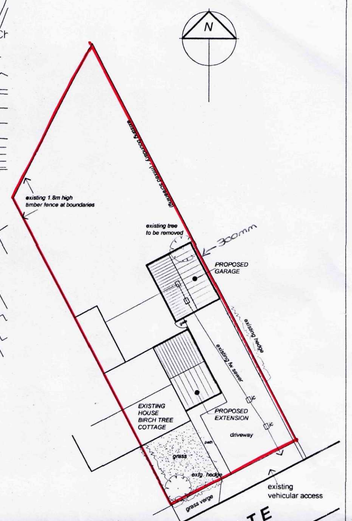


Block Plan - (1:250)

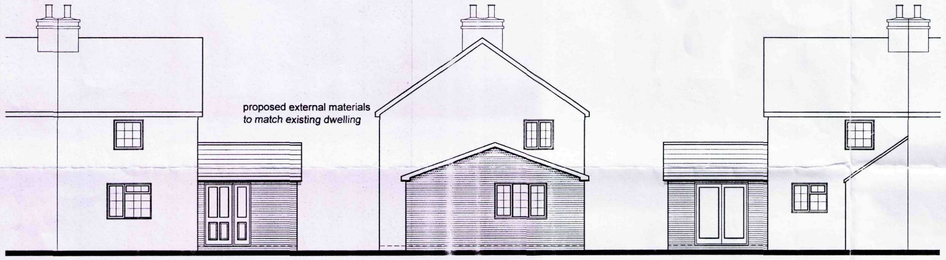


Proposed Elevations - Front Elevation - from Hocklesgate


Side Elevation

Rear Elevation

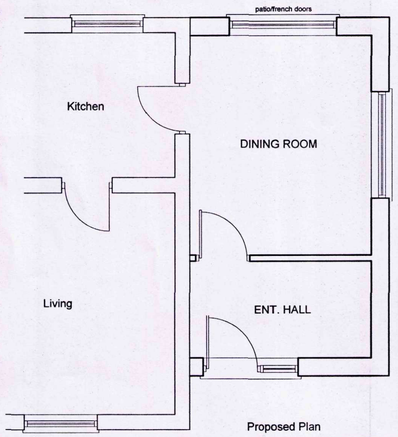

Proposed Plan

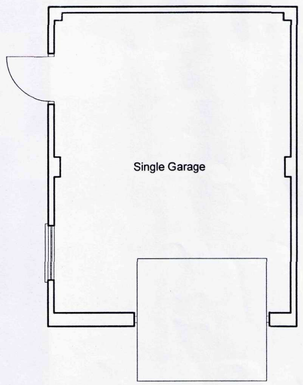

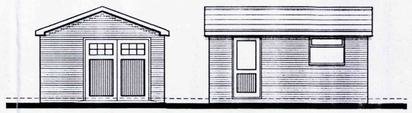

Front Elevation (south)

Side (west)



Rear (north)

Side (east)

Proposed Detached Garage

SHDC
Planning & Development
- 5 FEB 2009
Ref: 08/01/09

DETERMINED
PLAN

Rev	Description	Date

Tulip Design
Architectural & Building Design Services

6 Tulip Fields, Whaplode, Spalding, Lincs. PE12 6US
Tel: 07500 966039
Email: tulip.design@btinternet.com

Client: Mr J. E. Flynn

Scale: 1:100, 1:50 1:250, 1:1250

Project: Extension & Detached Garage at BirchTree Cottage, Hocklesgate, Fleet Hargate Lincolnshire. PE12 8LG

Date: Jan 2009

Drawing No. 09/001/01

Title: Planning Drawing

Revision