GROUND FLOOR PLAN

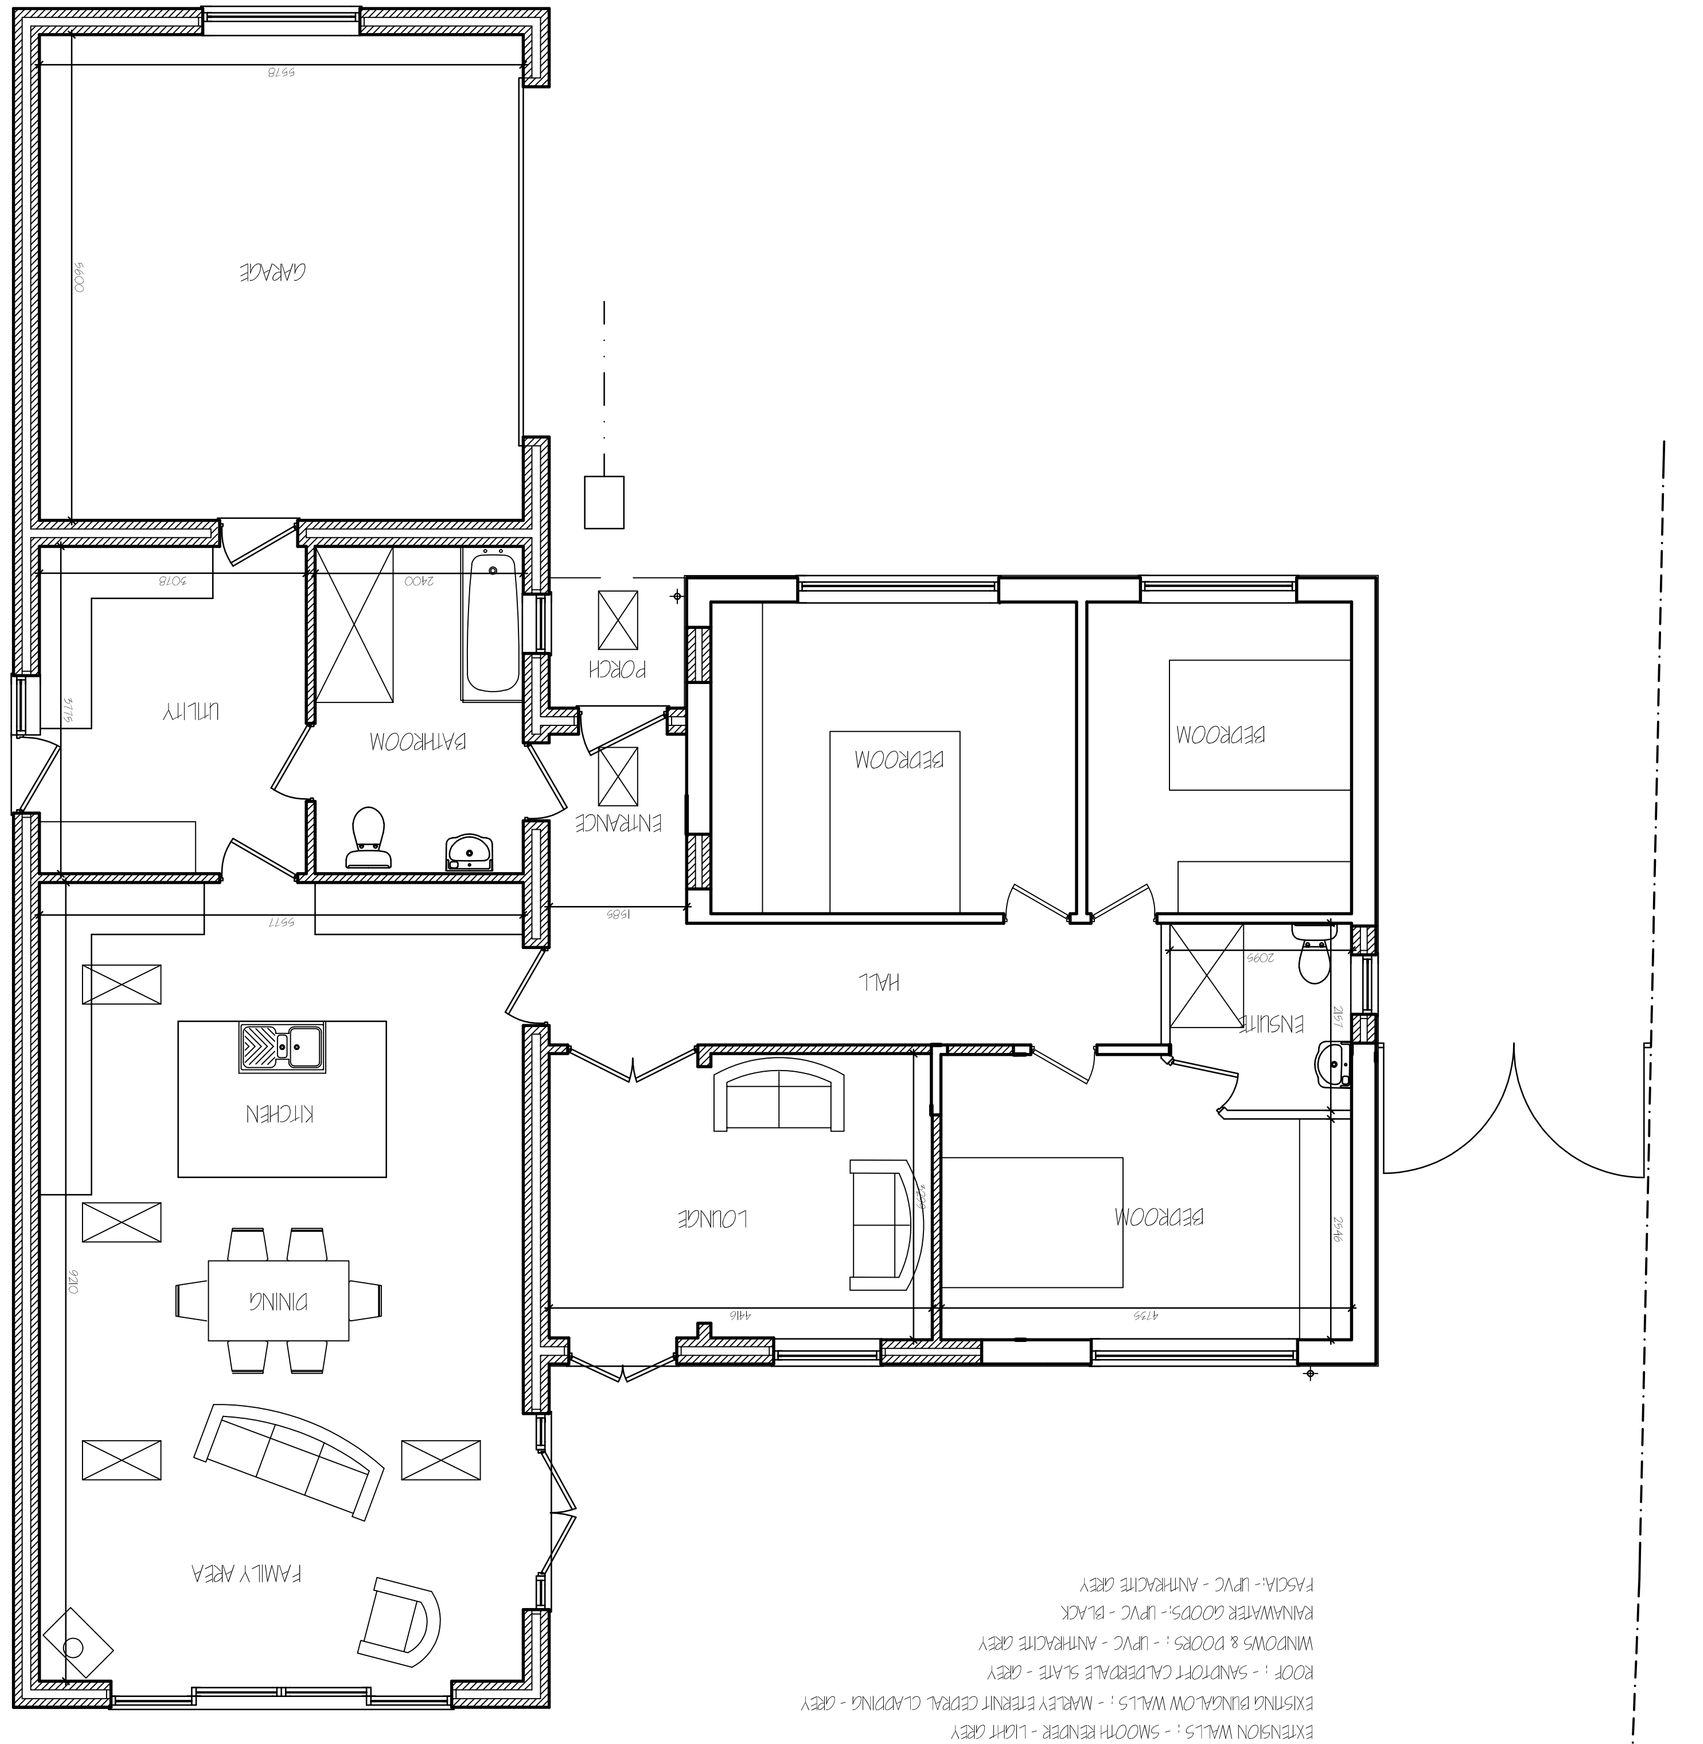

MATERIAL SCHEDULE : -

EXTENSION WALLS : - SMOOTH RENDER - LIGHT GREY

EXISTING BUNGALOW WALLS : - MARLEY ETERNIT CEDRAL CLADDING - GREY

ROOF : - SANDTOFT CALEDONIAN SLATE - GREY

WINDOWS & DOORS : - UPVC - ANTHRACITE GREY

RAINWATER GOODS:- UPVC - BLACK

FASCIA- UPVC - ANTHRACITE GREY

FRONT ELEVATION

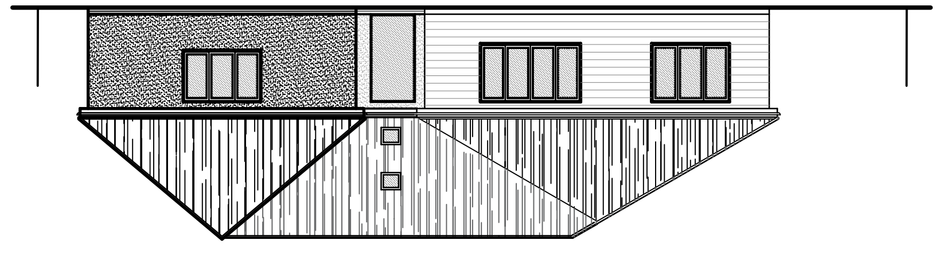

SIDE ELEVATION

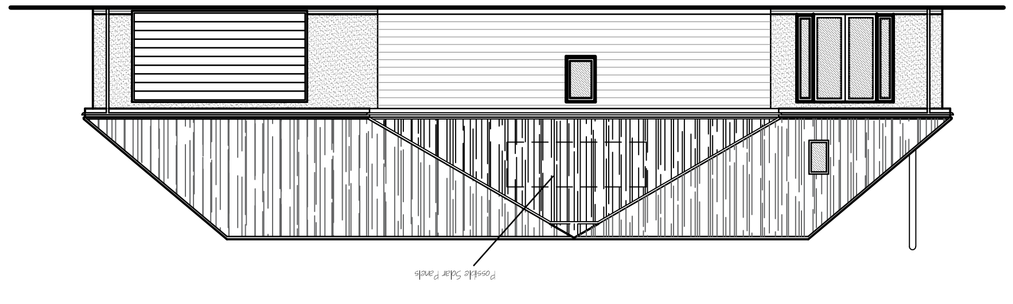

REAR ELEVATION

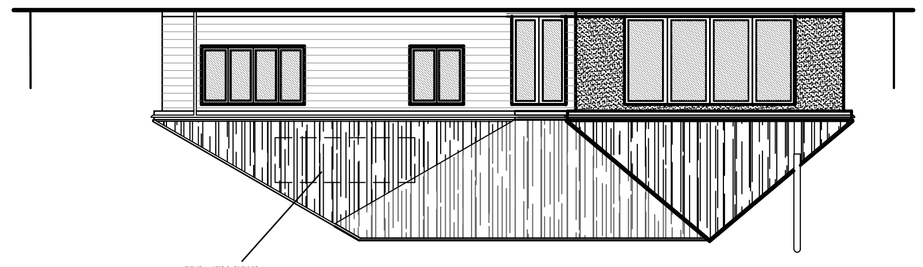

SIDE ELEVATION

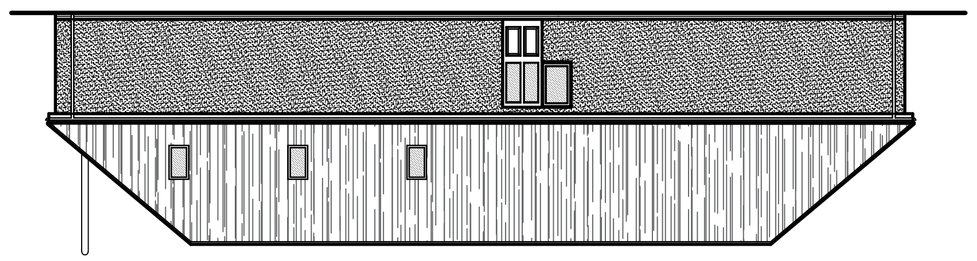

SITE PLAN 1:250

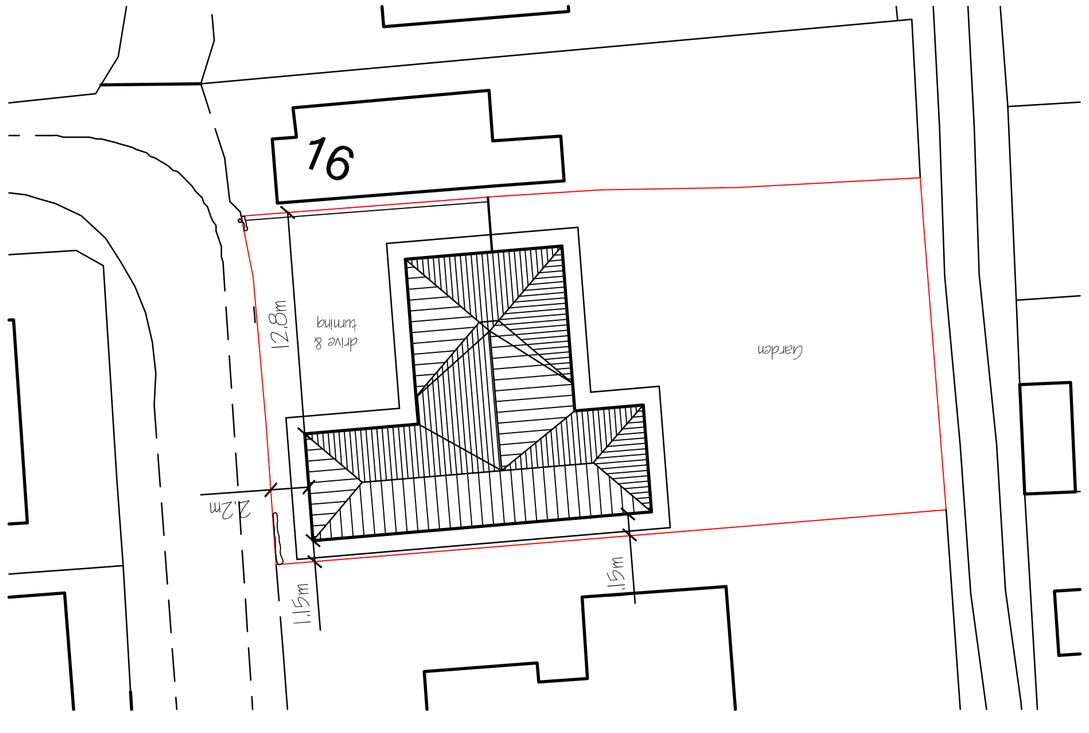

ref.	revision	date
A	CLIENTS AMENDMENTS	JAN '2023
B	CLIENTS AMENDMENTS	JAN '2023
C	CLIENTS AMENDMENTS	FEB '2023

G. R. MERCHANT LTD.
I.ENG AMICE FIWO
ARCHITECTURAL, STRUCTURAL AND LAND DRAINAGE CONSULTANTS
4 Wights Mews
12A Park Road, Holbeach, Spalding, Lincs, PE12 7EE
Tel: 01406 490800
Fax: 01406 425744
E-Mail: gr.merchant@btconnect.com

Project:
EXTENSION & ALTERATIONS
14 ALBION STREET
HOLBEACH
SPALDING, LINCS. PE12 7AZ.

Client:
MR & MRS J. MITCHELL

Drawing:
PROPOSED
FLOOR PLAN & ELEVATIONS
SITE PLAN

Job Ref.	Drawing No.
4069-22	02C.

Date	Drawn
JANUARY 2023	SLD

Scales:
1:50 & 1:100 (Unless Otherwise Stated)

DO NOT SCALE FROM THIS DRAWING

This drawing is copyright and may not be altered, traced, photographed or used for any other purpose without the permission of the author. Any breach will be pursued by law. Responsibility can be accepted for errors or omissions in this drawing only where they are based upon figured dimensions. Any discrepancies or omissions found in the drawing should be reported to the Architect. All details shown on this drawing including conditions and dimensions on site are the responsibility of the contractor. Site conditions may vary and it is advised that the contractor visits the site to familiarise himself with any site conditions which may be discovered during construction before commencing any work. Any discrepancies may be reported to the Architect immediately. Site set-up drawings are recommended for all construction projects to establish specific site conditions before construction work is undertaken. This drawing is limited in its use and is not to be used for any purpose other than that stated. The General Contractor is to check all dimensions on site and report any discrepancies to the Architect. All details shown on this drawing including conditions and dimensions on site are the responsibility of the contractor