

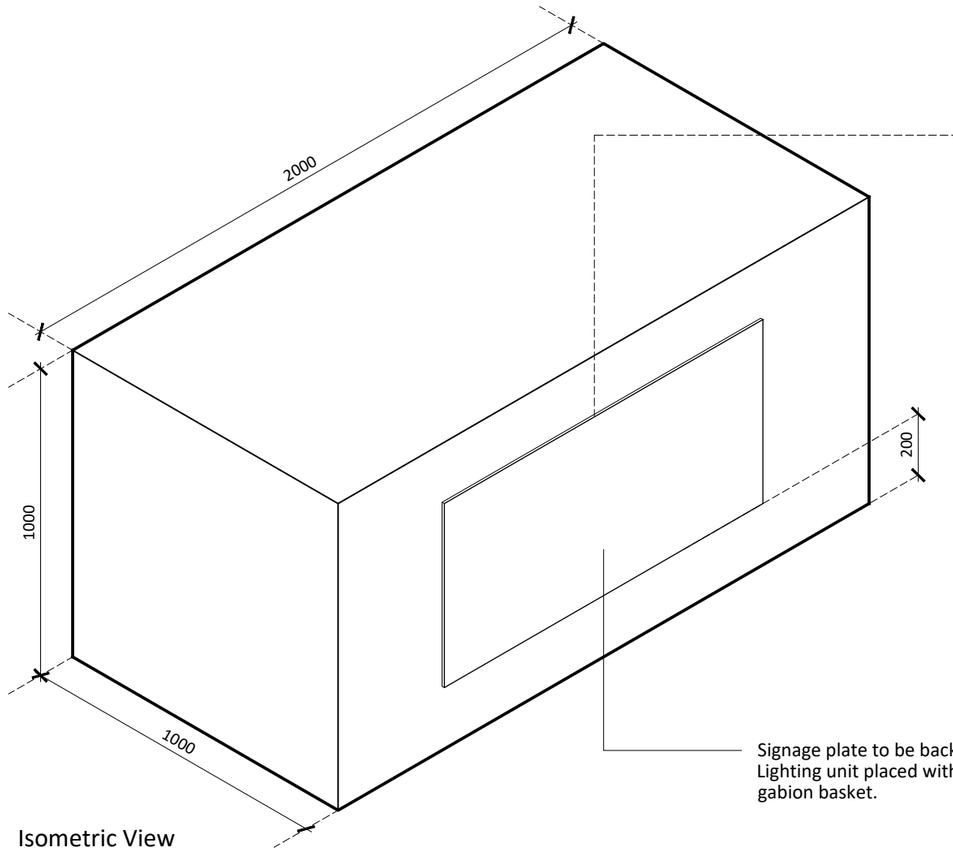


Isometric View
1:20

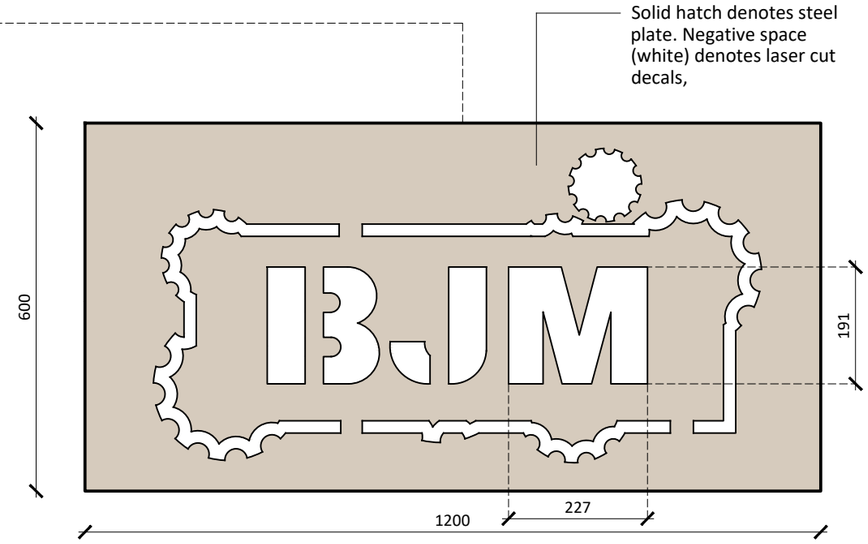


Signage
1:10

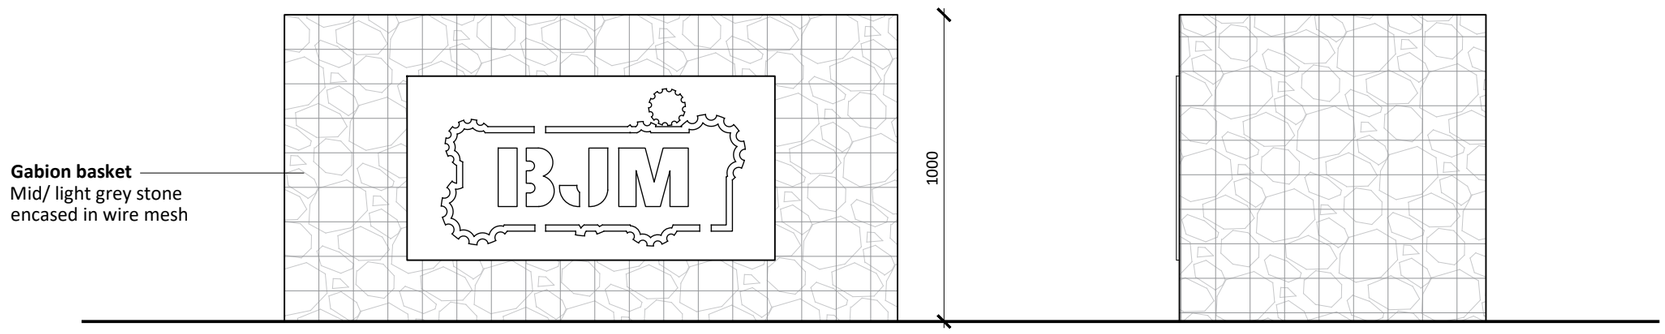

Front Elevation
1:20

Side Elevation
1:20

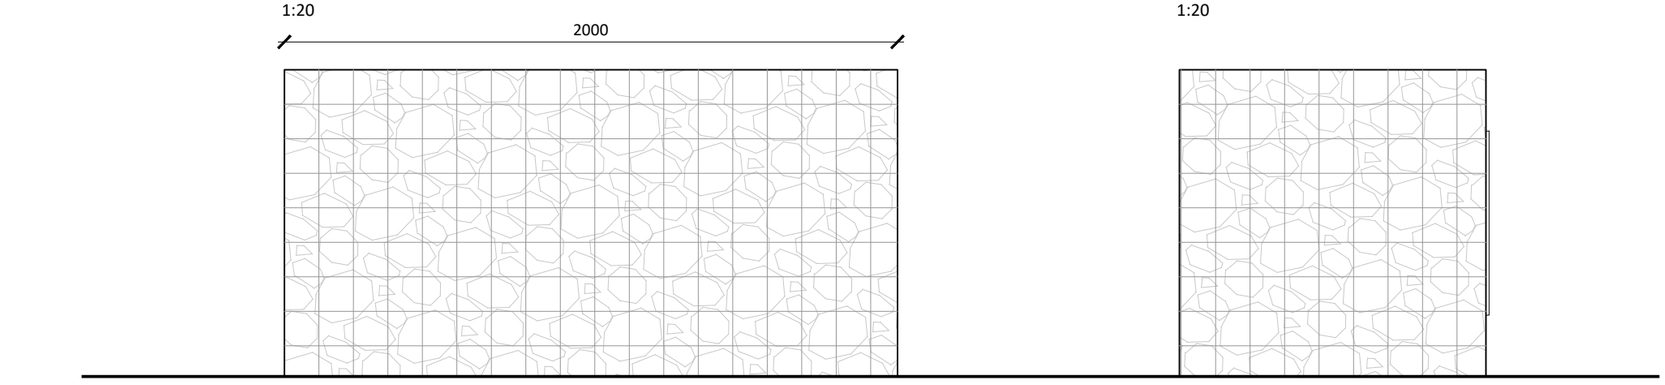

Rear Elevation
1:20

Side Elevation
1:20

Notes

Copyright
© Robert Doughty Consultancy Limited.
All rights described in the Copyright, Designs and Patents Act 1988 have been asserted.

Dimensions
All dimensions shown are for the purposes of obtaining the relevant planning permission only.

CDM 2015
This drawing is for illustrative purposes and/or obtaining the relevant planning permission only. It should not be used for construction and accordingly, risk identification under the Construction (Design & Management) R

Rev	By	Description	Date
-	-	-	-

Current revision checked by: -

rdc
Robert Doughty Consultancy

32 High Street, Helpringham
Sleaford, Lincolnshire, NG34 0RA

Tel: 01529 421646
Email: admin@rdc-landplan.co.uk
Web: www.rdc-landplan.co.uk

Client
Ben Macro

Project
Change of Use
Morning Glory, Fleet Hargate

Drawing
Proposed gabion basket signage

Scale @ A3	Date
As shown	31/01/25

Drawn By	Checked By
WW	LMS

Job Number	Status	Purpose of Issue
1649-1	FP	Planning

Drawing No.	Rev
1649-1_FP_GA03	-