pts.2143 & 3562
23·04 a

5041 & pts.3562 & 2143
34·96 a

SITE OF PROPOSED BUILDING

pt.2143
1·04 a

1993

1·89 H
ASPARAGUS 1993

1834 & 1928
~~4·68~~ a

WHITE HOUSE FARM

Pt.2819
1·06a

GRASS
1518
3·28a

GRASS

MARSH ROAD

SEADIKE MILL

7019 & pt.0202
14·49 a
HA
WHEAT 193

183

151
no 0

Pt.2

504
356

210
pt.7

pts.

7019

6212

1·98a

MOWBRAY HOUSE

ROMAN BANK

ENGINE DIKE

6212
·17a

THE WHITE HOUSE

GEDNEY DYKE

Gedney


DETERMINED

SOUTH

27 FEB


ref: 0181/96

FABRICATION TOLERANCE + OR − 2MM	ALL WELDS 6cfw UNO	HOLE PITCHES + OR − 1mm	DO NOT SCALE − IF IN DOUBT ASK

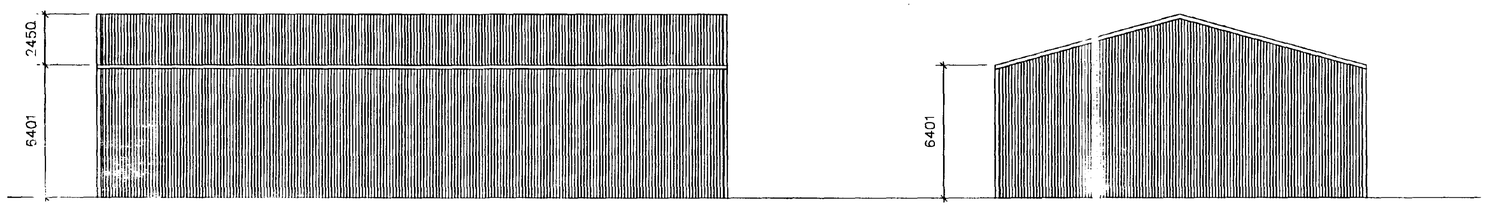


SIDE ELEVATION

GABLE ELEVATION

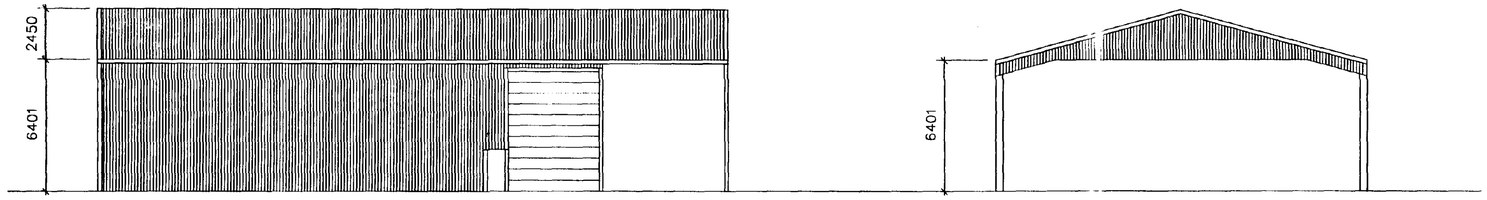

SIDE ELEVATION

GABLE ELEVATION

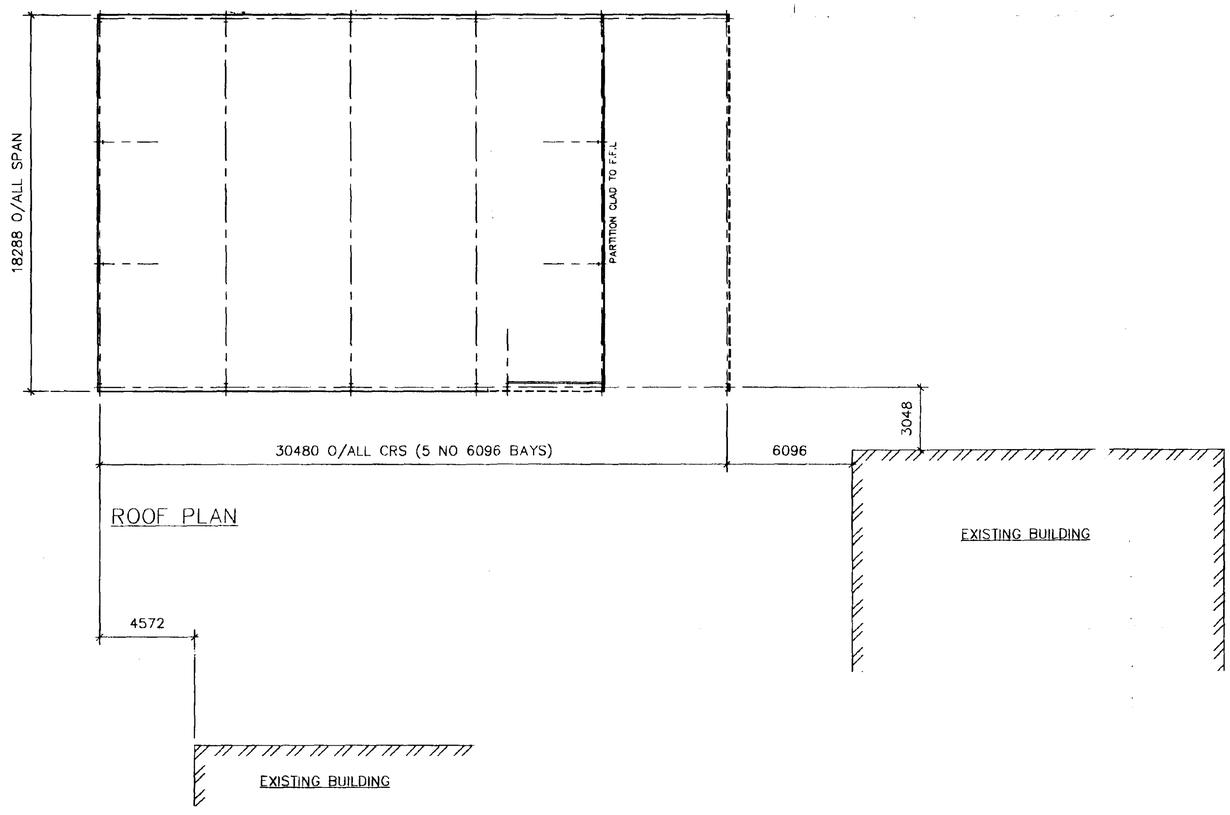

ROOF PLAN

SPECIFICATION:
ROOF:
BOX PROFILE POLYESTER COATED STEEL SHEETS COLOUR GOOSEWING GREY
VERTICAL:
BOX PROFILE POLYESTER COATED STEEL SHEETS COLOUR GREEN
DOORS:
1 NO INSULATED SECTIONAL OVERHEAD DOOR (6000h X 4572w)
1 NO STANDARD SIZE EVERGREEN PERSONNEL DOOR

REV	BY	DATE	AMENDMENT	CHKD	DATE

PAINT SPECIFICATION: −

CONTRACT TITLE: − C WRIGHT & SONS, WHITE HOME FARM, GEDNEY DYKE, SPALDING, LINCS.

DRAWING CONTENTS: − PROPOSED AGRICULTURAL BUILDING

SOUTH HOLLAND BUILDING CONTROL
27 FEB 1996
Ref: 0181/96

PLOT USER SIZE & LIMITS - 809,570

Robinson Construction

S. Robinson & Sons (Engineers) Limited

Ascot Drive Industrial Estate Derby, DE24 8HJ, England Tel (0332) 574711 Telex 377670 Fax (0332) 573054

	INITIALS	DATE	SCALE 1:150		
DRAWN BY	IJO	16/2/96	DRAWING No P290	REV.	SHEET
CHKD BY					