

©Design Copyright reserved. Written consent must be obtained before copying or reproducing this drawing. Do not scale from this drawing, use dimensioned figures only. Contractors are responsible for taking and checking site dimensions. Any discrepancy must be reported to the architect immediately.

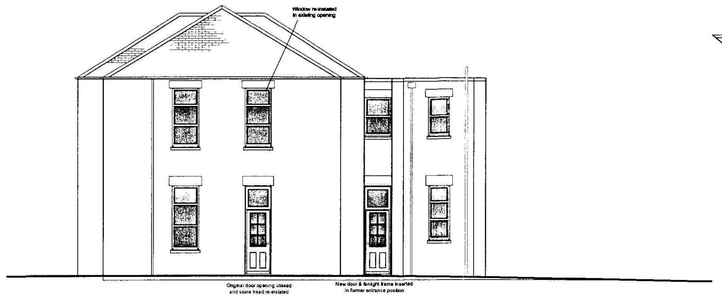


PROPOSED ELEVATION 1

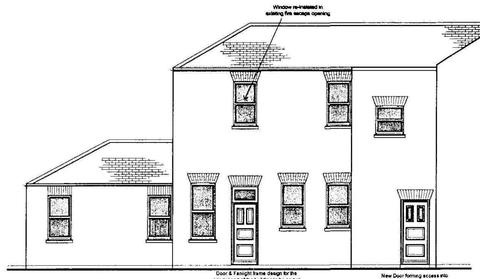


PROPOSED ELEVATION 2



PROPOSED ELEVATION 3

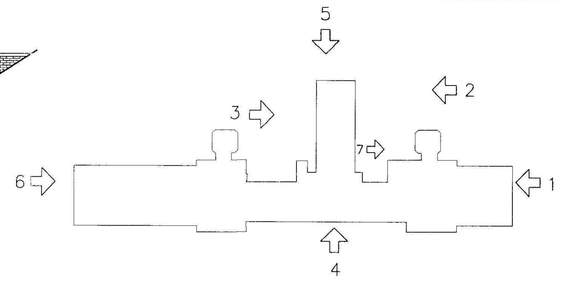

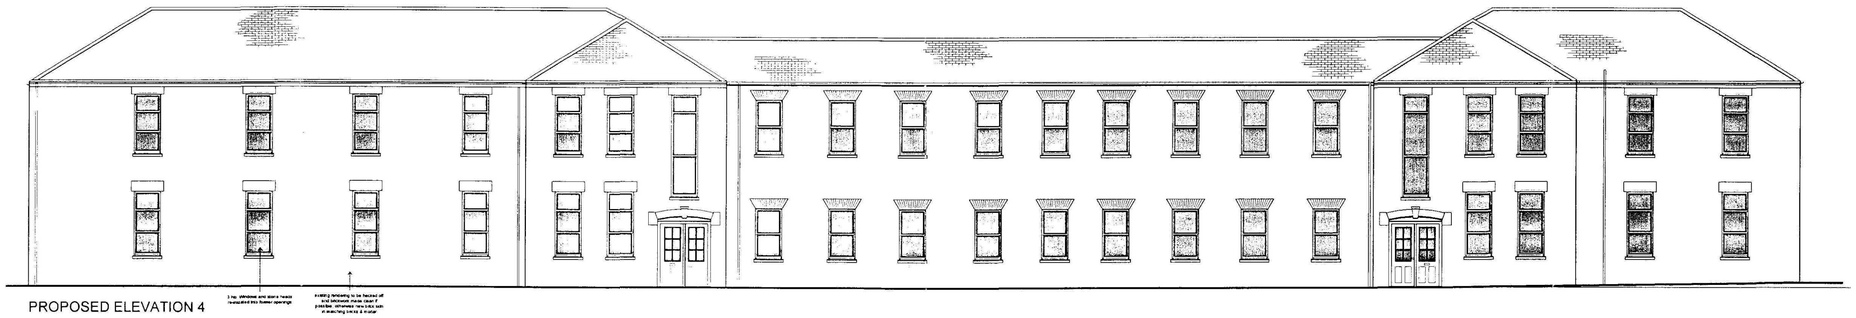


PROPOSED ELEVATION 4



PROPOSED ELEVATION 5



PROPOSED ELEVATION 6

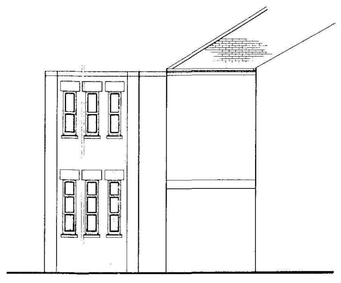

PROPOSED ELEVATION 7

APPROVED PLAN
Dwg. A1

SHDC
Planning & Development
14 MAY 2008
Ref: 0122/08


A EXTENSION AREA REMOVED & EXISTING WINDOW STYLES RETAINED. 22/4/08
Rev Date

CB Design Group
Chartered Architects + Planning Consultants
NFU Buildings - Camelgate - Spalding - Lincolnshire PE12 6ET
Telephone 01-775 722241 Fax 01-775 769986
Email enquiries@cbinewhomes.co.uk
Members of The Royal Institute of British Architects
Members of Chartered Institute of Architectural Technologists


Client: Castle Building Limited
Scale: 1:100
Project: Orchard Apartments
To the rear of Holbeach House
Fleet Road
Holbeach
Date: Nov 2007
Drawn by: LPR
Drawing No. 2045/002
Title: Proposed Elevations
Revision: A

A1

©Design Copyright reserved. Written consent must be obtained before copying or reproducing this drawing. Do not scale from this drawing, use dimensioned figures only. Contractors are responsible for taking and checking site dimensions. Any discrepancy must be reported to the architect immediately.

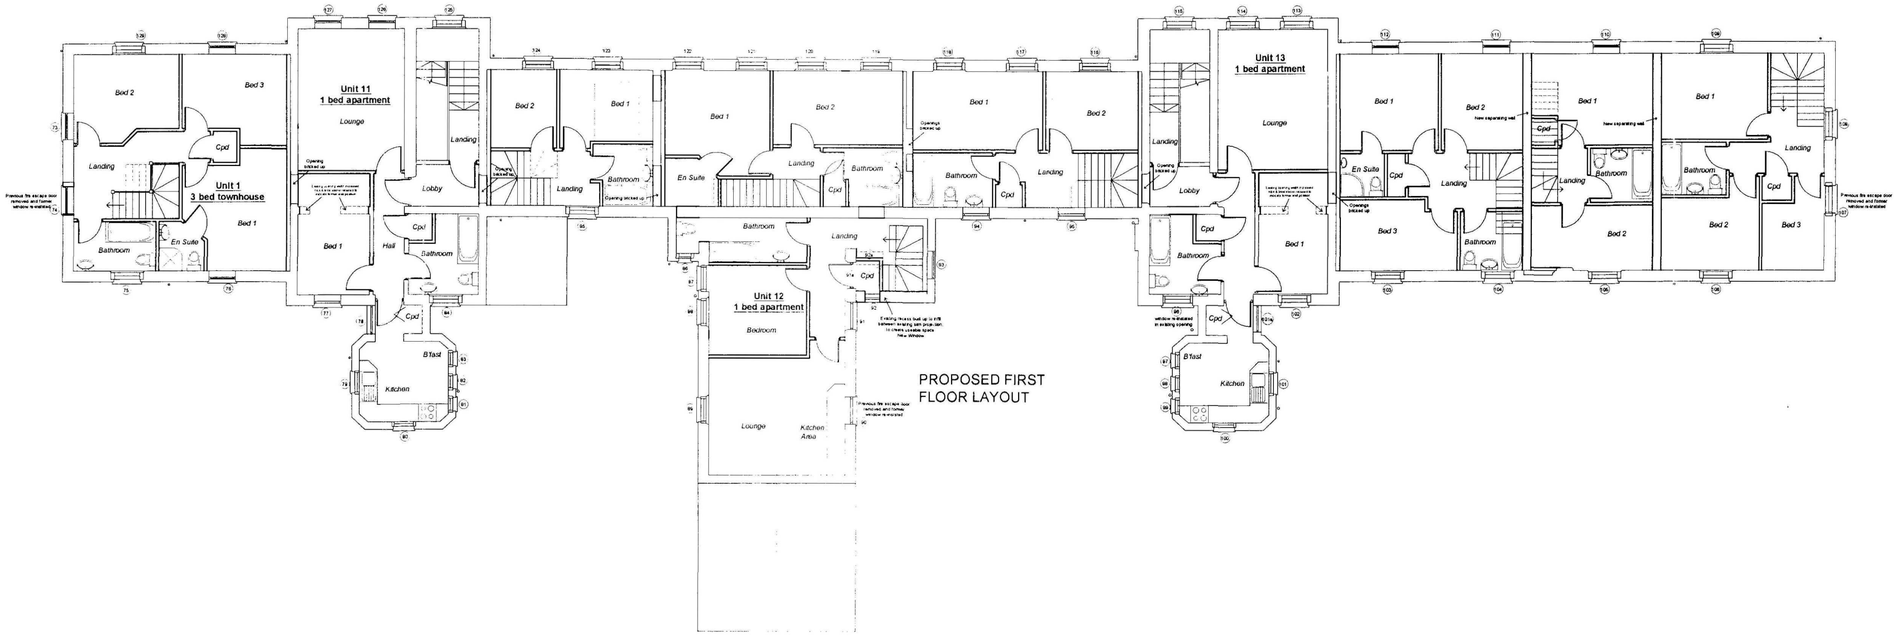

PROPOSED FIRST FLOOR LAYOUT

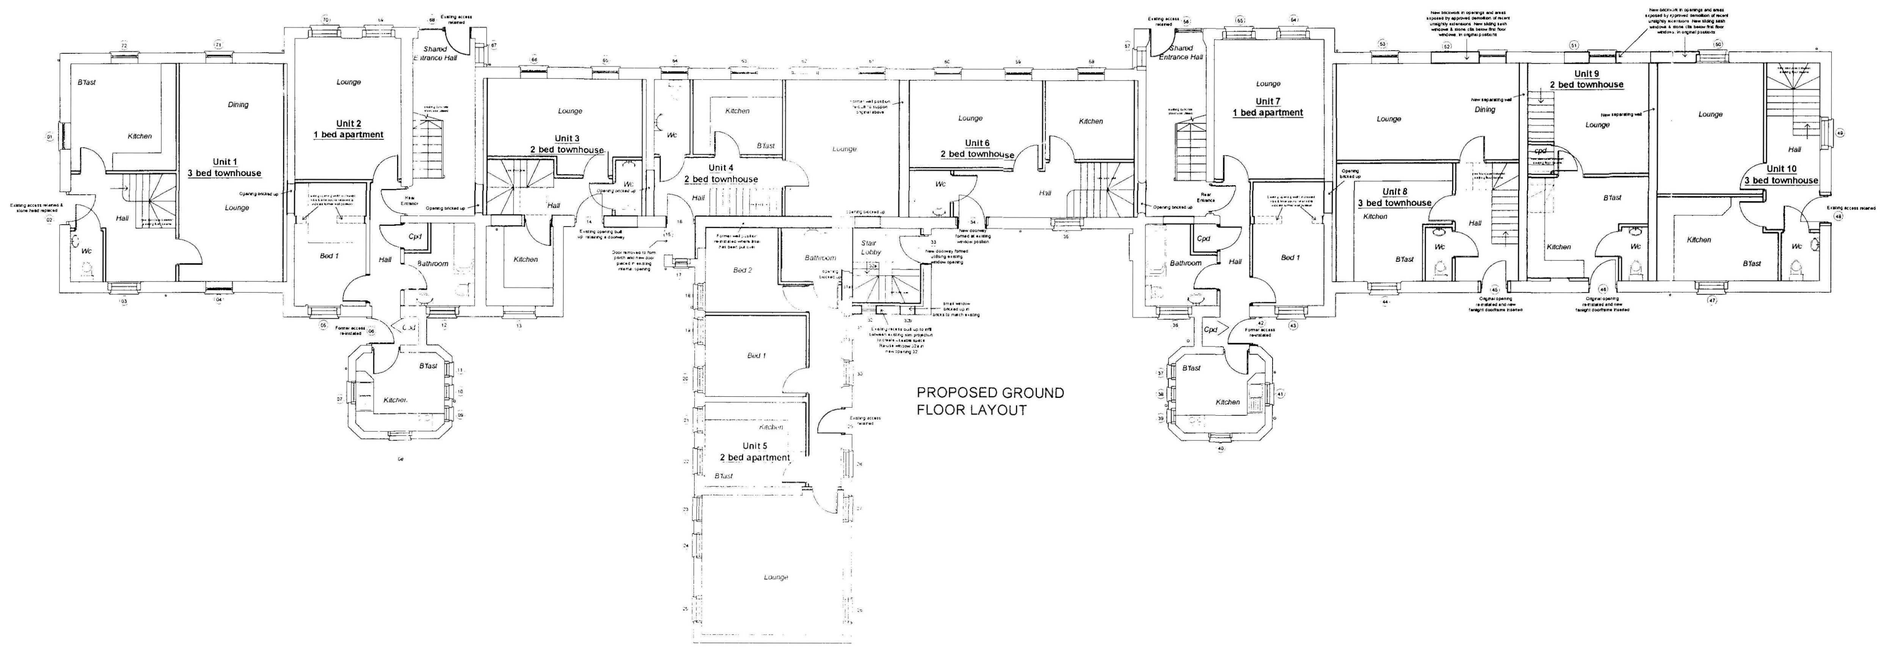

PROPOSED GROUND FLOOR LAYOUT

SITE PLAN
A1

SRDC
Planning & Development
14 MAY 2008
Ref: S/82/08

Rev		Date
A	EXTENSION AREA REMOVED	22/4/08

CB Design Group
Chartered Architects + Planning Consultants
NFU Buildings - Camelgate - Spalding - Lincolnshire PE12 6ET
Telephone 01-775 722241 Fax 01-775 769986
Email enquiries@cblnewhomes.co.uk
Members of The Royal Institute of British Architects
Members of Chartered Institute of Architectural Technologists

Client: Castle Building Limited

Scale: 1:100

Project: Orchard Apartments
To the rear of Holbeach House
Fleet Road
Holbeach

Date: Nov 2007

Drawn by: LPR

Drawing No.: 2045/003

Title: Proposed Floor Layouts

Revision: A

A1




SIDE ELEVATION 1 (1:100)




SIDE ELEVATION 2 (1:100)




SIDE ELEVATION 3 (1:100)

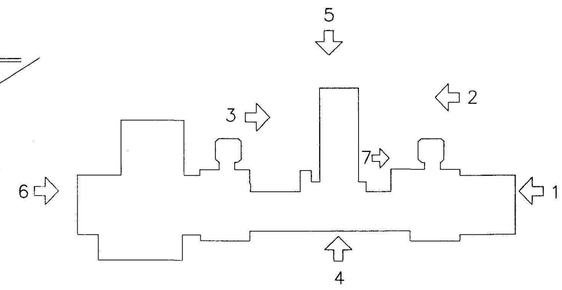

BUILDING FOOTPRINT (NTS)

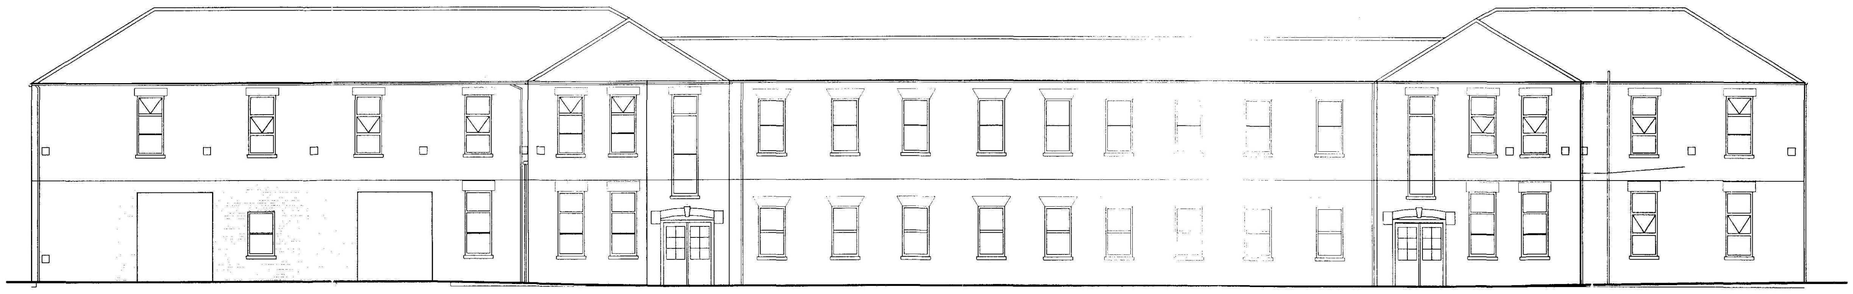


FRONT ELEVATION 4 (1:100)

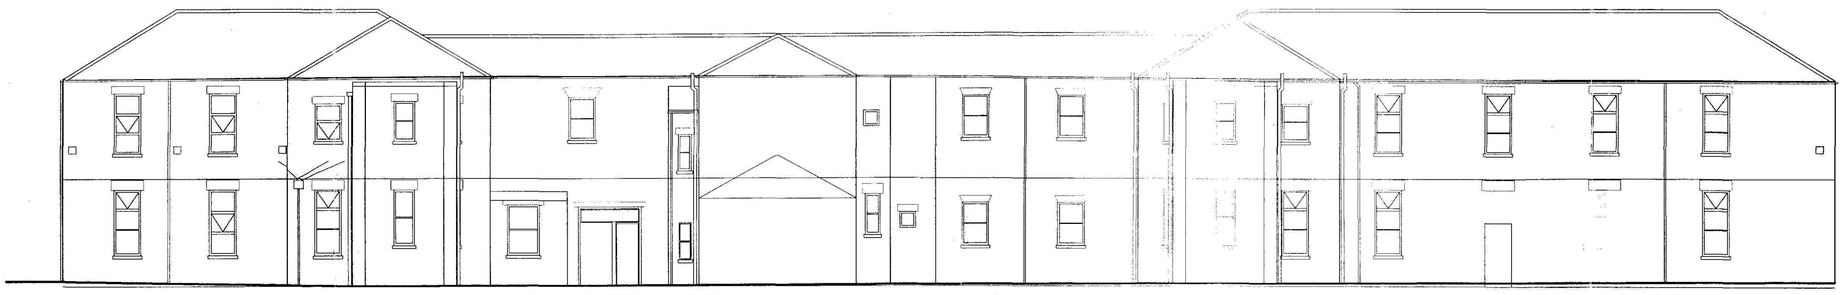

REAR ELEVATION 5 (1:100)



SIDE ELEVATION 6 (1:100)

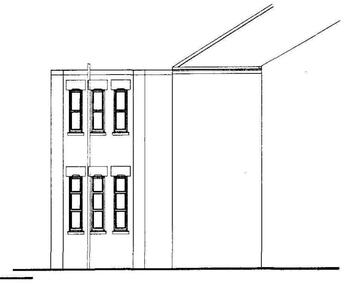



ELEVATION 7 (1:100)

SHDC
Planning & Development
12 FEB 2008
Ref: 08/82/08

Triway Consultants Ltd
Land Surveyors
16a New Street, Earls
Barton, Northampton NN6
0NN
Tel: 01604 81258
Mob: 07941 76241
e-mail:
richard@triwayconsult.com

Client/Project C B Design Ltd Orchard House Holbeach Lincs	Scale 1:100	Date June 2007
	Drawn RF	Checked
Drawing Title Elevations	Drawing No. 7140	Revision

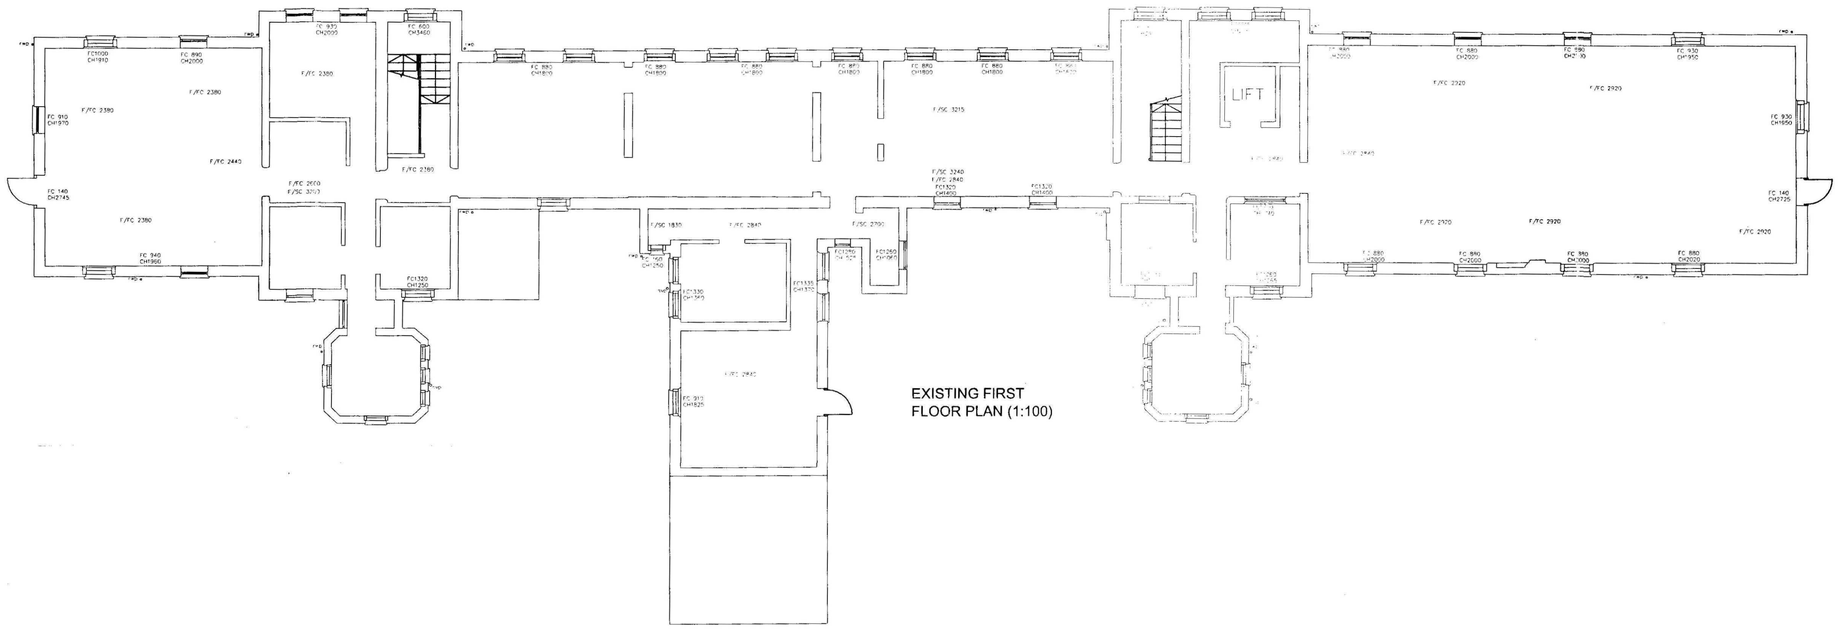
LIFT
F/FC 2380
F/FC 2390
F/FC 2445
F/FC 2010
F/SC 3013
F/SC 3165
F/FC 2360
F/SC 3215
F/SC 3240
F/FC 2840
F/SC 1835
F/FC 2840
F/SC 2790
F/FC 2920
F/FC 2929
F/FC 2845
FC 940
CH1965
FC 910
CH1970
FC 140
CH2745
FC 930
CH1550
FC 140
CH2725
FC 880
CH2000
FC 890
CH2000
FC 890
CH2000
FC 880
CH2000
FC 880
CH1805
FC 890
CH1810
FC 930
CH2000
FC 890
CH2000
FC 890
CH 30
FC 930
CH 950
FC 930
CH 1000
FC 880
CH2000
FC 880
CH1805
FC 880
CH1805
FC 880
CH1805

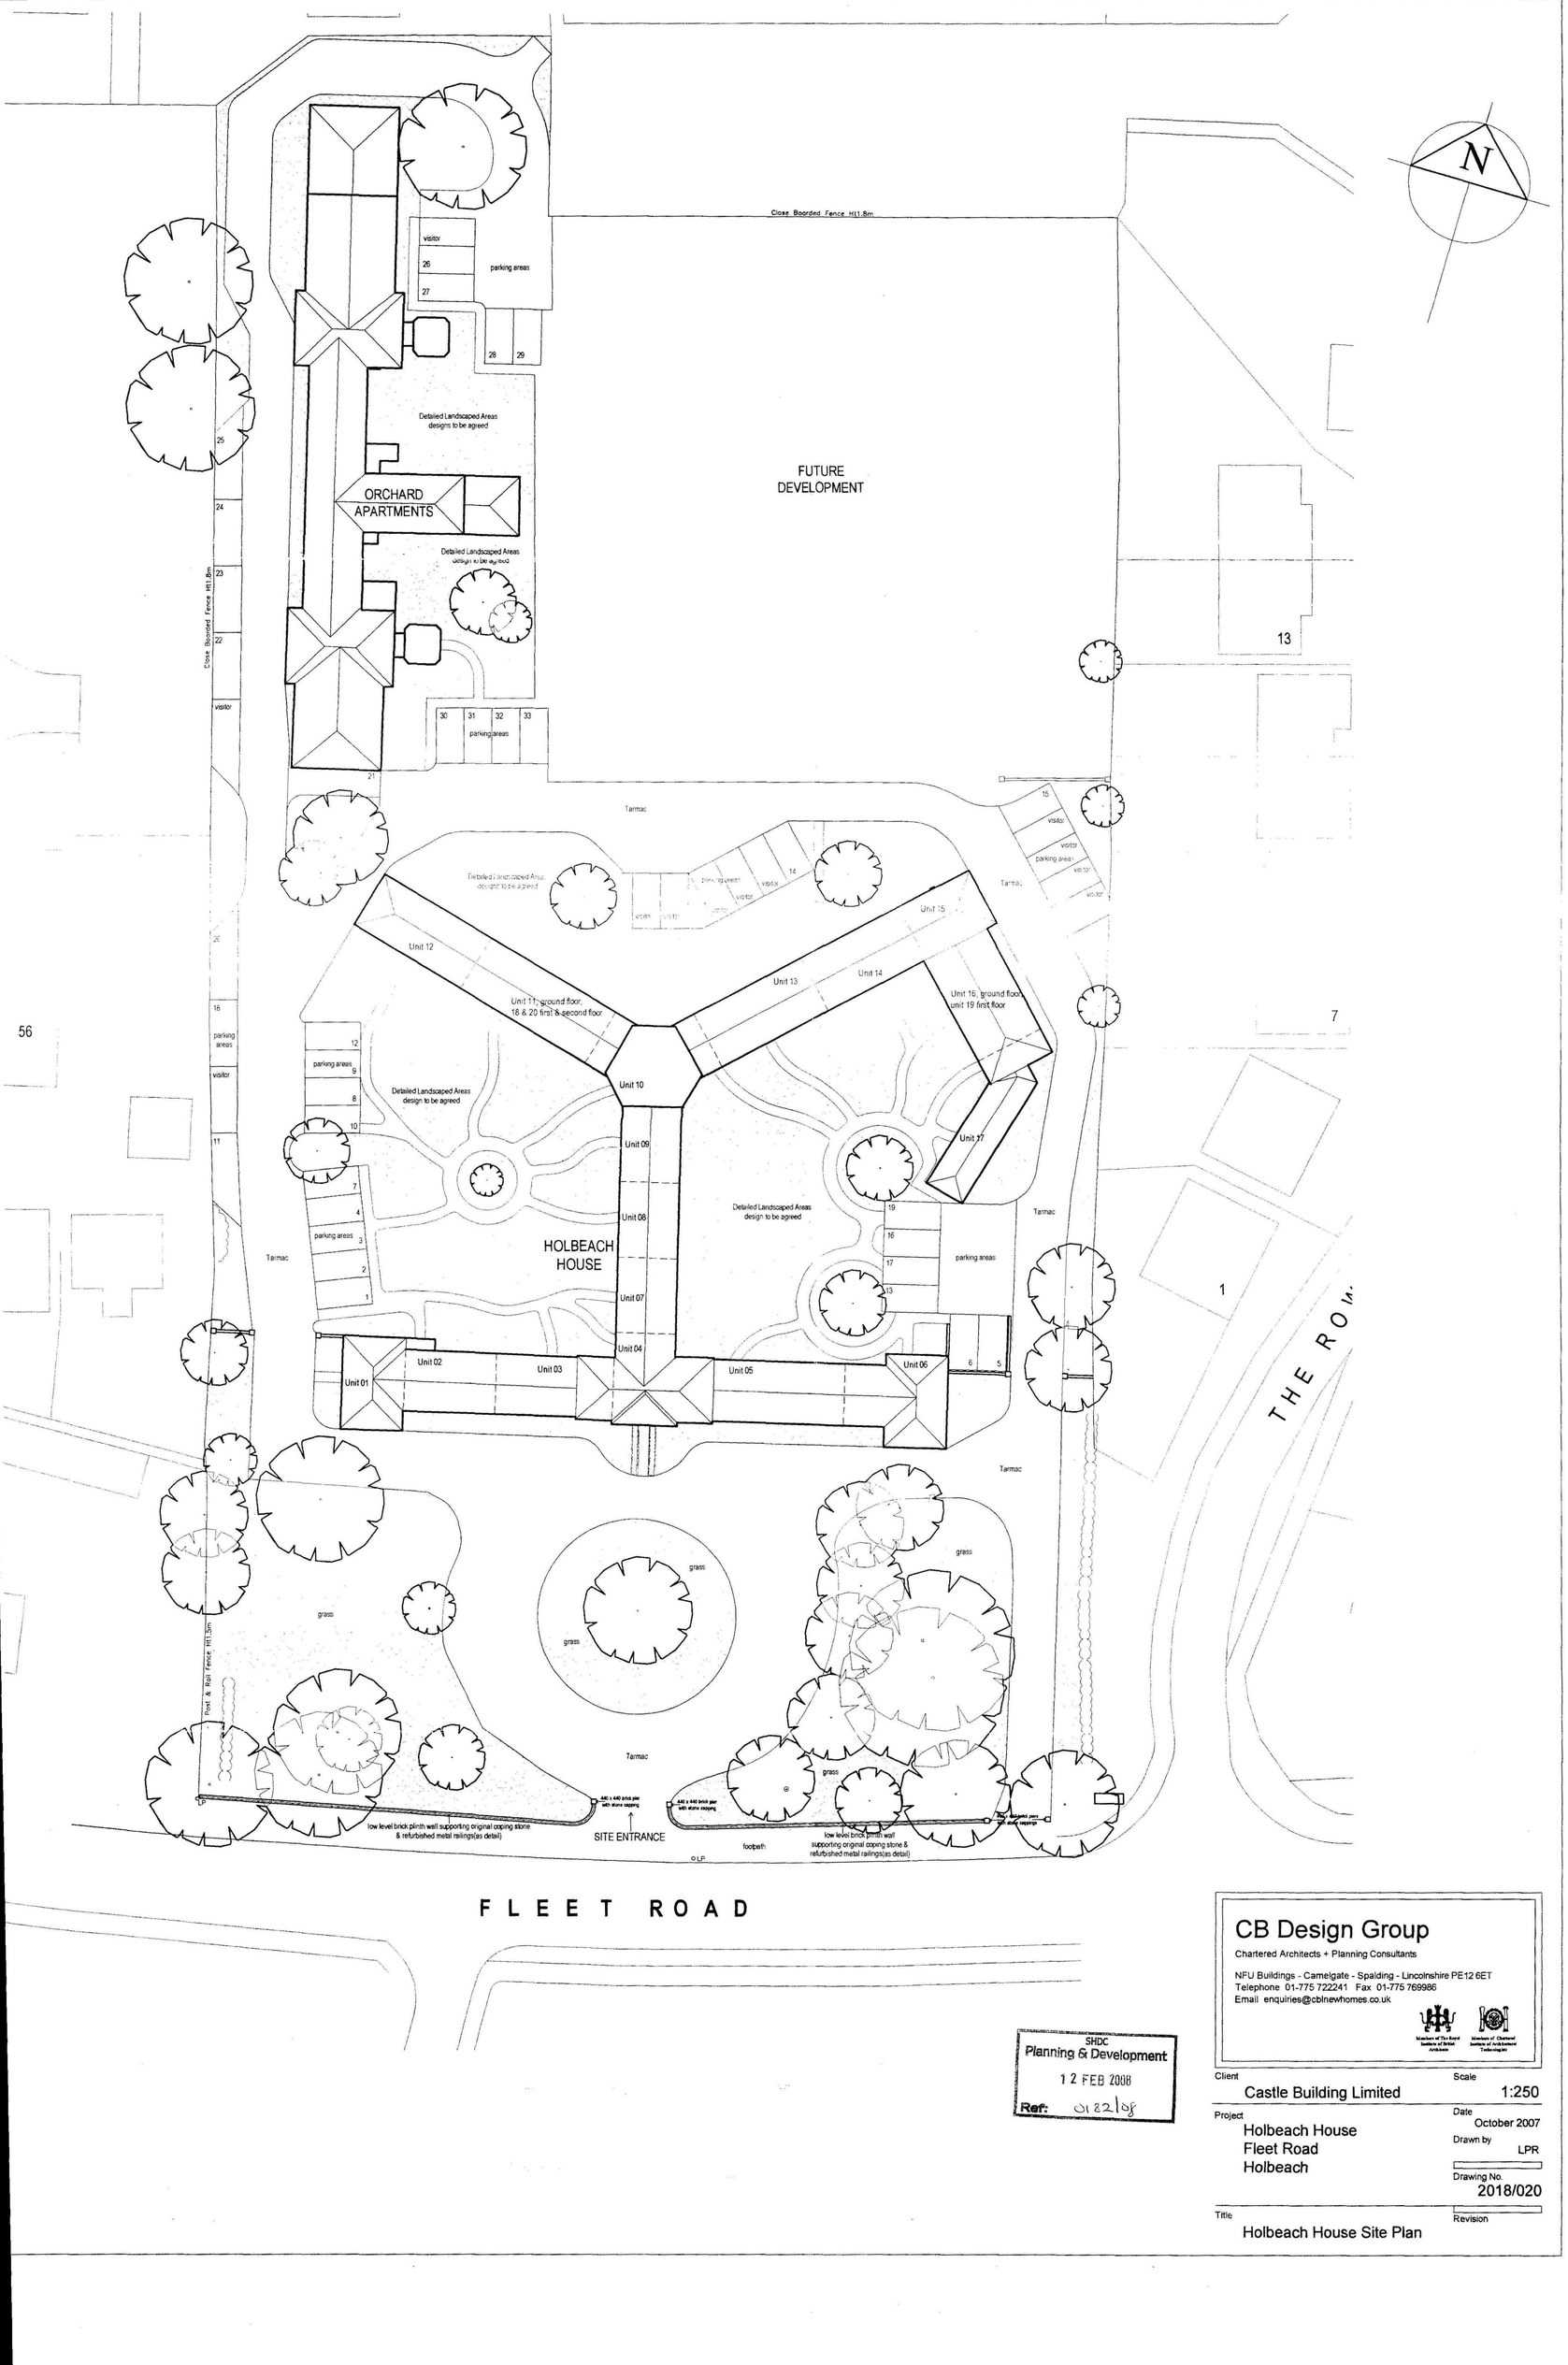

56

7

SHDC
Planning & Development
12 FEB 2008
Ref: 0182/08

CB Design Group

Chartered Architects + Planning Consultants

NFU Buildings - Camelgate - Spalding - Lincolnshire PE12 6ET
Telephone 01-775 722241 Fax 01-775 769986
Email enquiries@cblnewhomes.co.uk

Member of The Royal Institute of British Architects | Member of Chartered Institute of Architectural Technologists

Client: Castle Building Limited

Scale: 1:250

Project: Holbeach House
Fleet Road
Holbeach

Date: October 2007


Drawn by: LPR

Drawing No.: 2018/020


Title: Holbeach House Site Plan

Revision:


©Design Copyright reserved. Written consent must be obtained before copying or reproducing this drawing. Do not scale from this drawing, use dimensioned figures only. Contractors are responsible for taking and checking site dimensions. Any discrepancy must be reported to the architect immediately.

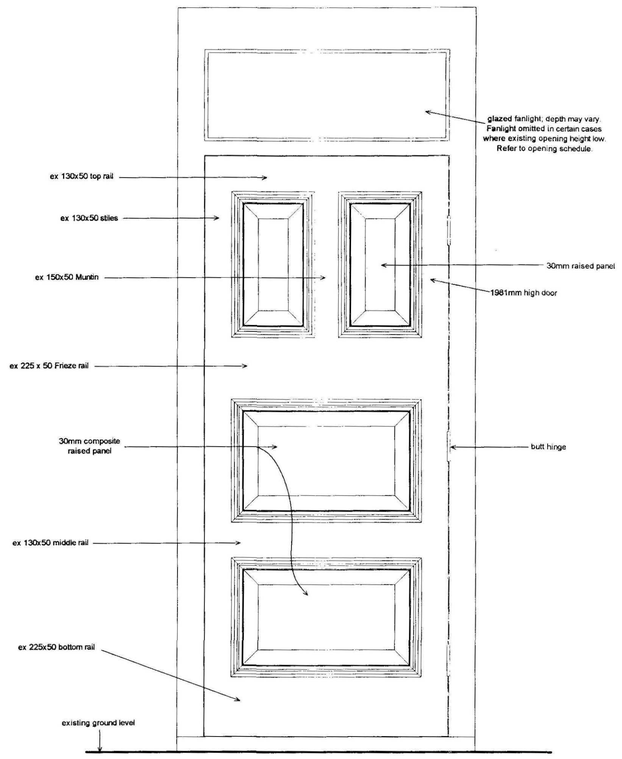

Proposed Door & Fanlight 970w.
Style to match Holbeach House.
Width/height to suit relevant opening.
(1:10 scale)

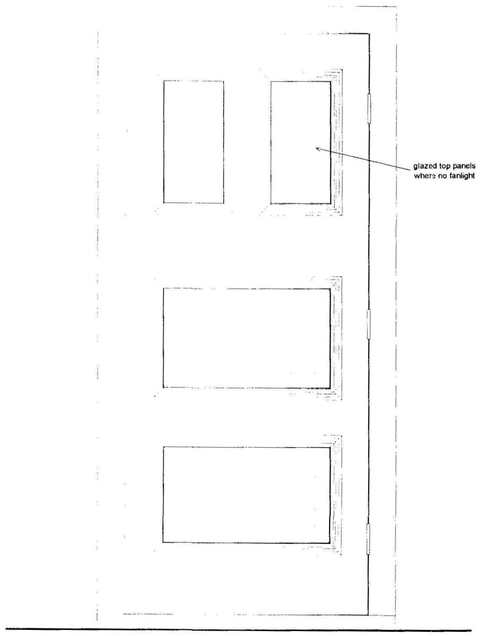


Proposed Door Without fanlight.
Style to match existing
(1:10 scale)

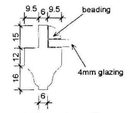


Proposed Glazing Bar
For Door
(1:2 scale)

Proposed Door Style '6 glazed upper panels' Without fanlight.
(To match door in existing openings 56 & 68)
(1:10 scale)

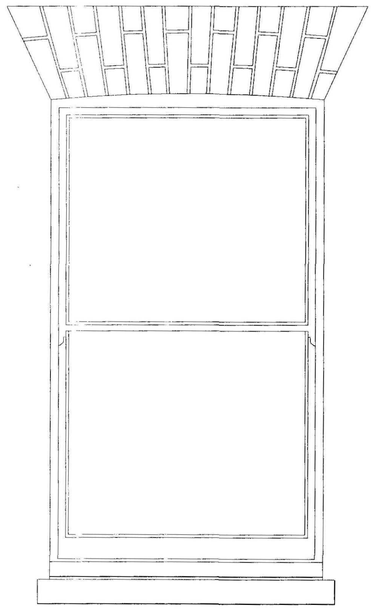


External Typical
Window Elevation
(1:10 scale)

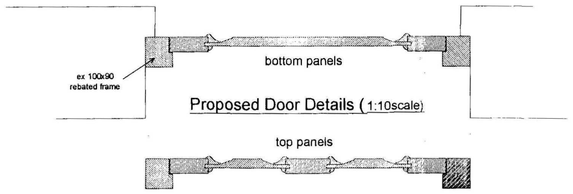


Proposed Door Details (1:10scale)


Drawing to be read in conjunction with
schedule of external openings

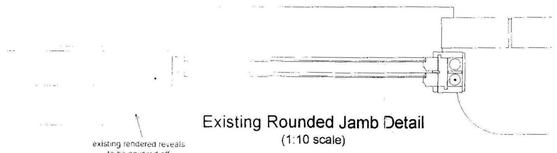


Existing Rounded Jamb Detail
(1:10 scale)

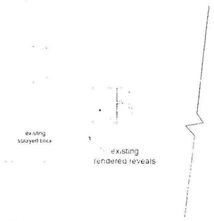


Existing Horizontal section:
(1:10 scale)

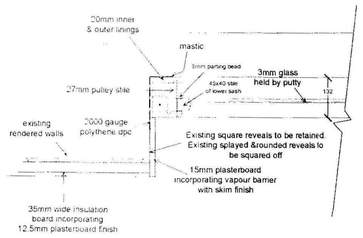

Proposed Square Jamb Detail:
where existing are square.
(1:10 scale)

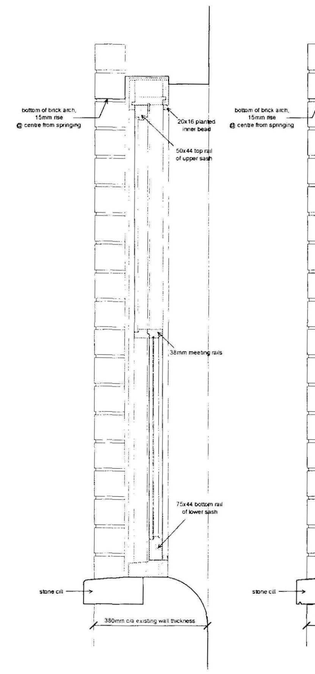

Existing G/Floor Window:-
Typical vertical section
(1:10 scale)

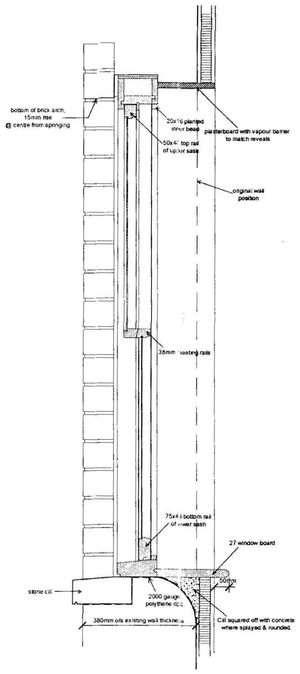

Proposed G/Floor Window:-
Typical vertical section
(1:10 scale)

SHDC
Planning & Development
12 FEB 2008
Ref. 0182/08

CB Design Group
Chartered Architects + Planning Consultants
NFU Buildings - Camelgate - Spalding - Lincolnshire PE12 6ET
Telephone 01-775 722241 Fax 01-775 769986
Email enquiries@cbinewhomes.co.uk
Member of The Royal Institute of British Architects
Member of Chartered Institute of Architectural Technologists

Client
Castle Building Limited

Scale
1:10/1:2

Project
Orchard Apartments
To the rear of Holbeach House
Fleet Road
Holbeach

Date
Feb 2008

Drawn by
LPR


Drawing No.
2045/004


Title
Window & Door Details

Revision

A1

©Design Copyright reserved. Written consent must be obtained before copying or reproducing this drawing. Do not scale from this drawing, use dimensioned figures only. Contractors are responsible for taking and checking site dimensions. Any discrepancy must be reported to the architect immediately.

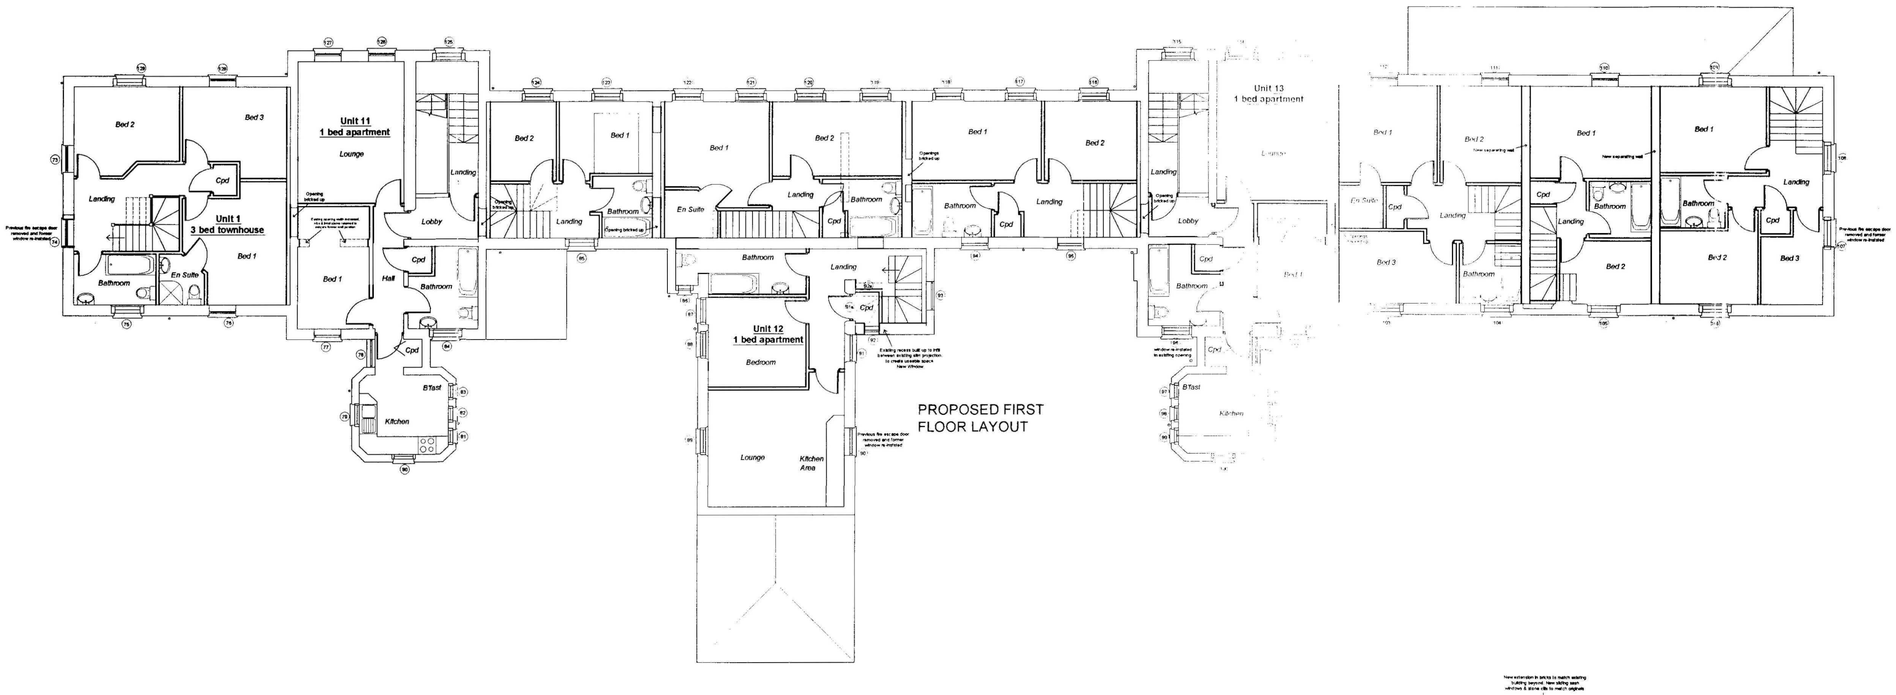

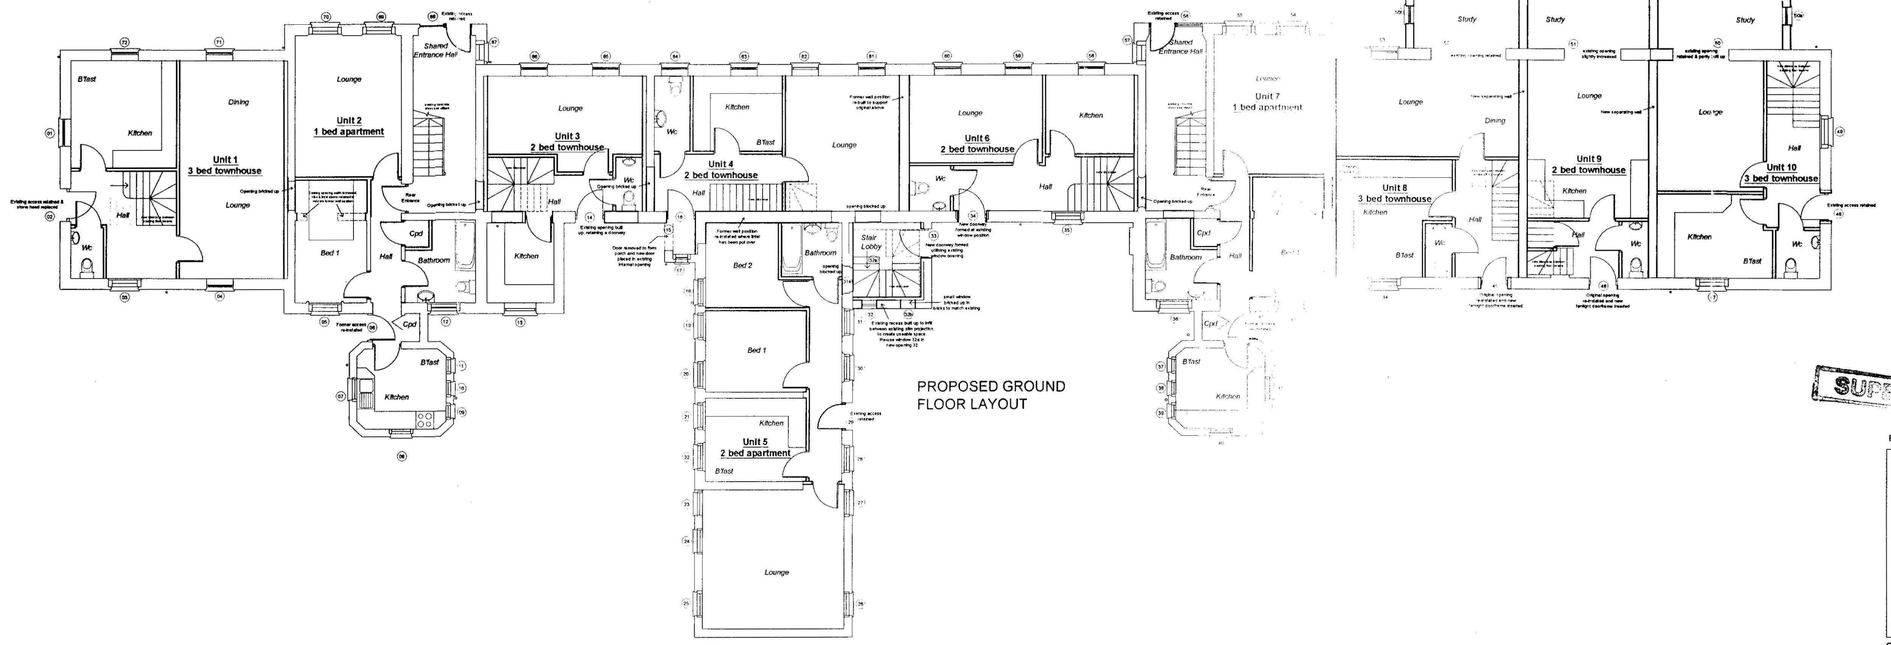

SUPERSEDED

SHDC Planning & Development
12 FEB 2008
Ref: S/82/08

Rev Date

CB Design Group
Chartered Architects + Planning Consultants
NFU Buildings - Cameigate - Spalding - Lincolnshire PE12 6ET
Telephone 01-775 722241 Fax 01-775 769986
Email enquiries@cblnewhomes.co.uk
Member of The Royal Institute of British Architects
Member of Chartered Institute of Architectural Technologists

Client: Castle Building Limited

Scale: 1:100

Project: Orchard Apartments
To the rear of Holbeach House
Fleet Road
Holbeach

Date: Nov 2007

Drawn by: LPR


Drawing No.: 2045/003

Title: Proposed Floor Layouts

Revision:

A1


©Design Copyright reserved. Written consent must be obtained before copying or reproducing this drawing. Do not scale from this drawing, use dimensioned figures only. Contractors are responsible for taking and checking site dimensions. Any discrepancy must be reported to the architect immediately.

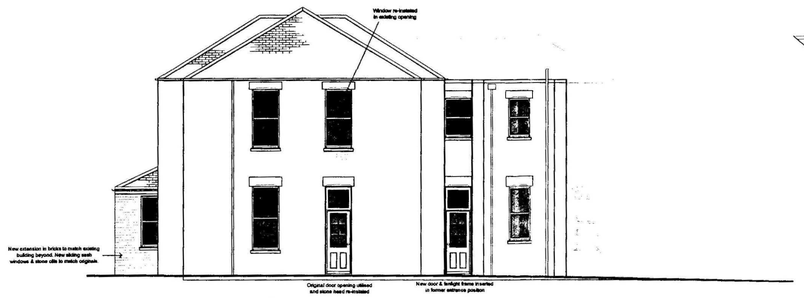


PROPOSED ELEVATION 1




PROPOSED ELEVATION 2

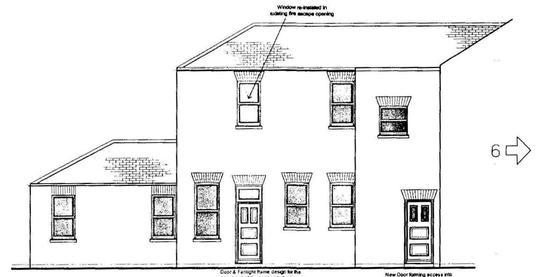


PROPOSED ELEVATION 3

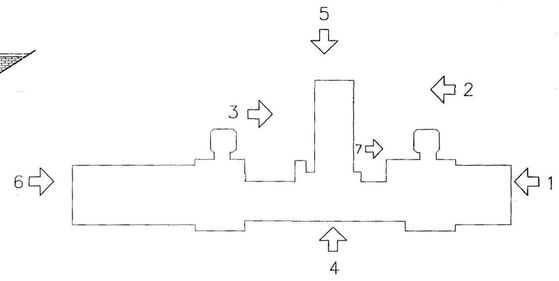

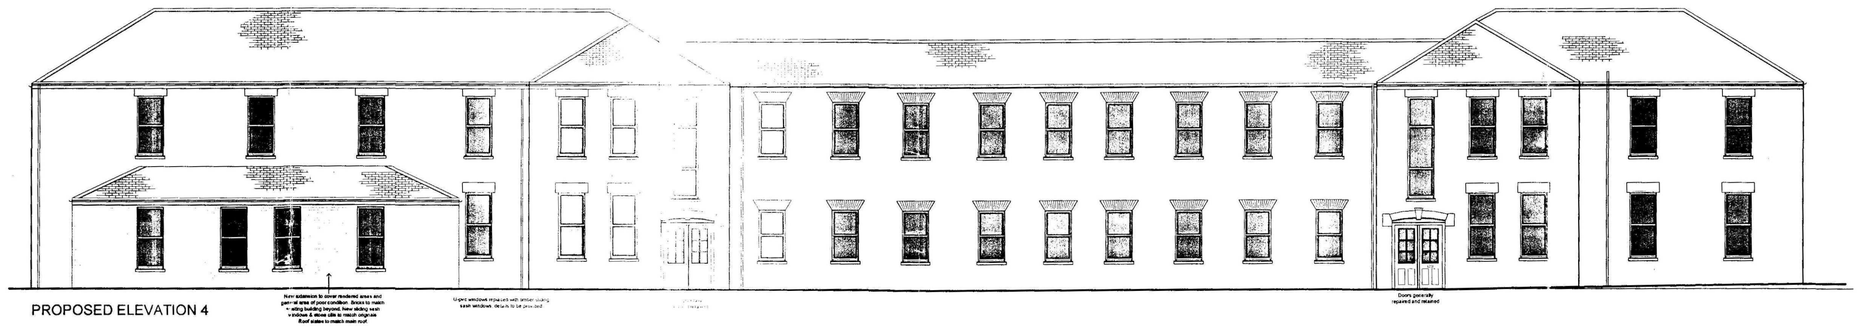


PROPOSED ELEVATION 4

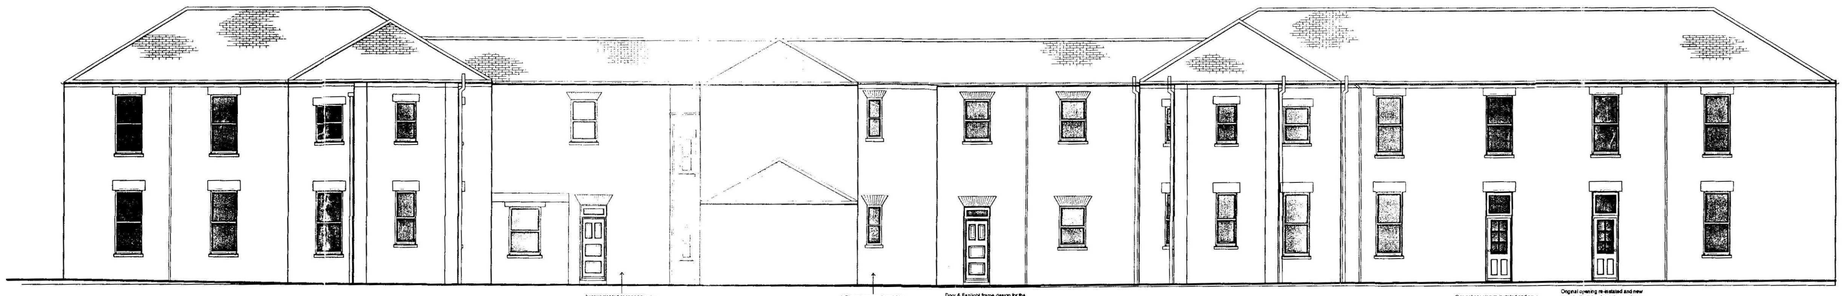

PROPOSED ELEVATION 5



PROPOSED ELEVATION 6

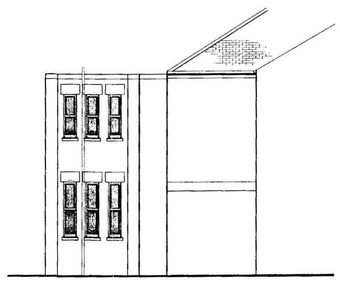

PROPOSED ELEVATION 7

SHDC
Planning & Development
12 FEB 2008
Ref: 0182/08

SUPERSEDED

Rev Date

CB Design Group
Chartered Architects + Planning Consultants
NFU Buildings - Camelgate - Spalding - Lincolnshire PE12 6ET
Telephone 01-775 722241 Fax 01-775 769906
Email enquiries@cblnewhomes.co.uk
Members of The Royal Institute of British Architects
Members of Chartered Institute of Architectural Technologists

Client: Castle Building Limited

Scale: 1:100

Project: Orchard Apartments
To the rear of Holbeach House
Fleet Road
Holbeach

Date: Nov 2007

Drawn by: LPR

Drawing No.: 2045/002

Title: Proposed Elevations

Revision:

A1