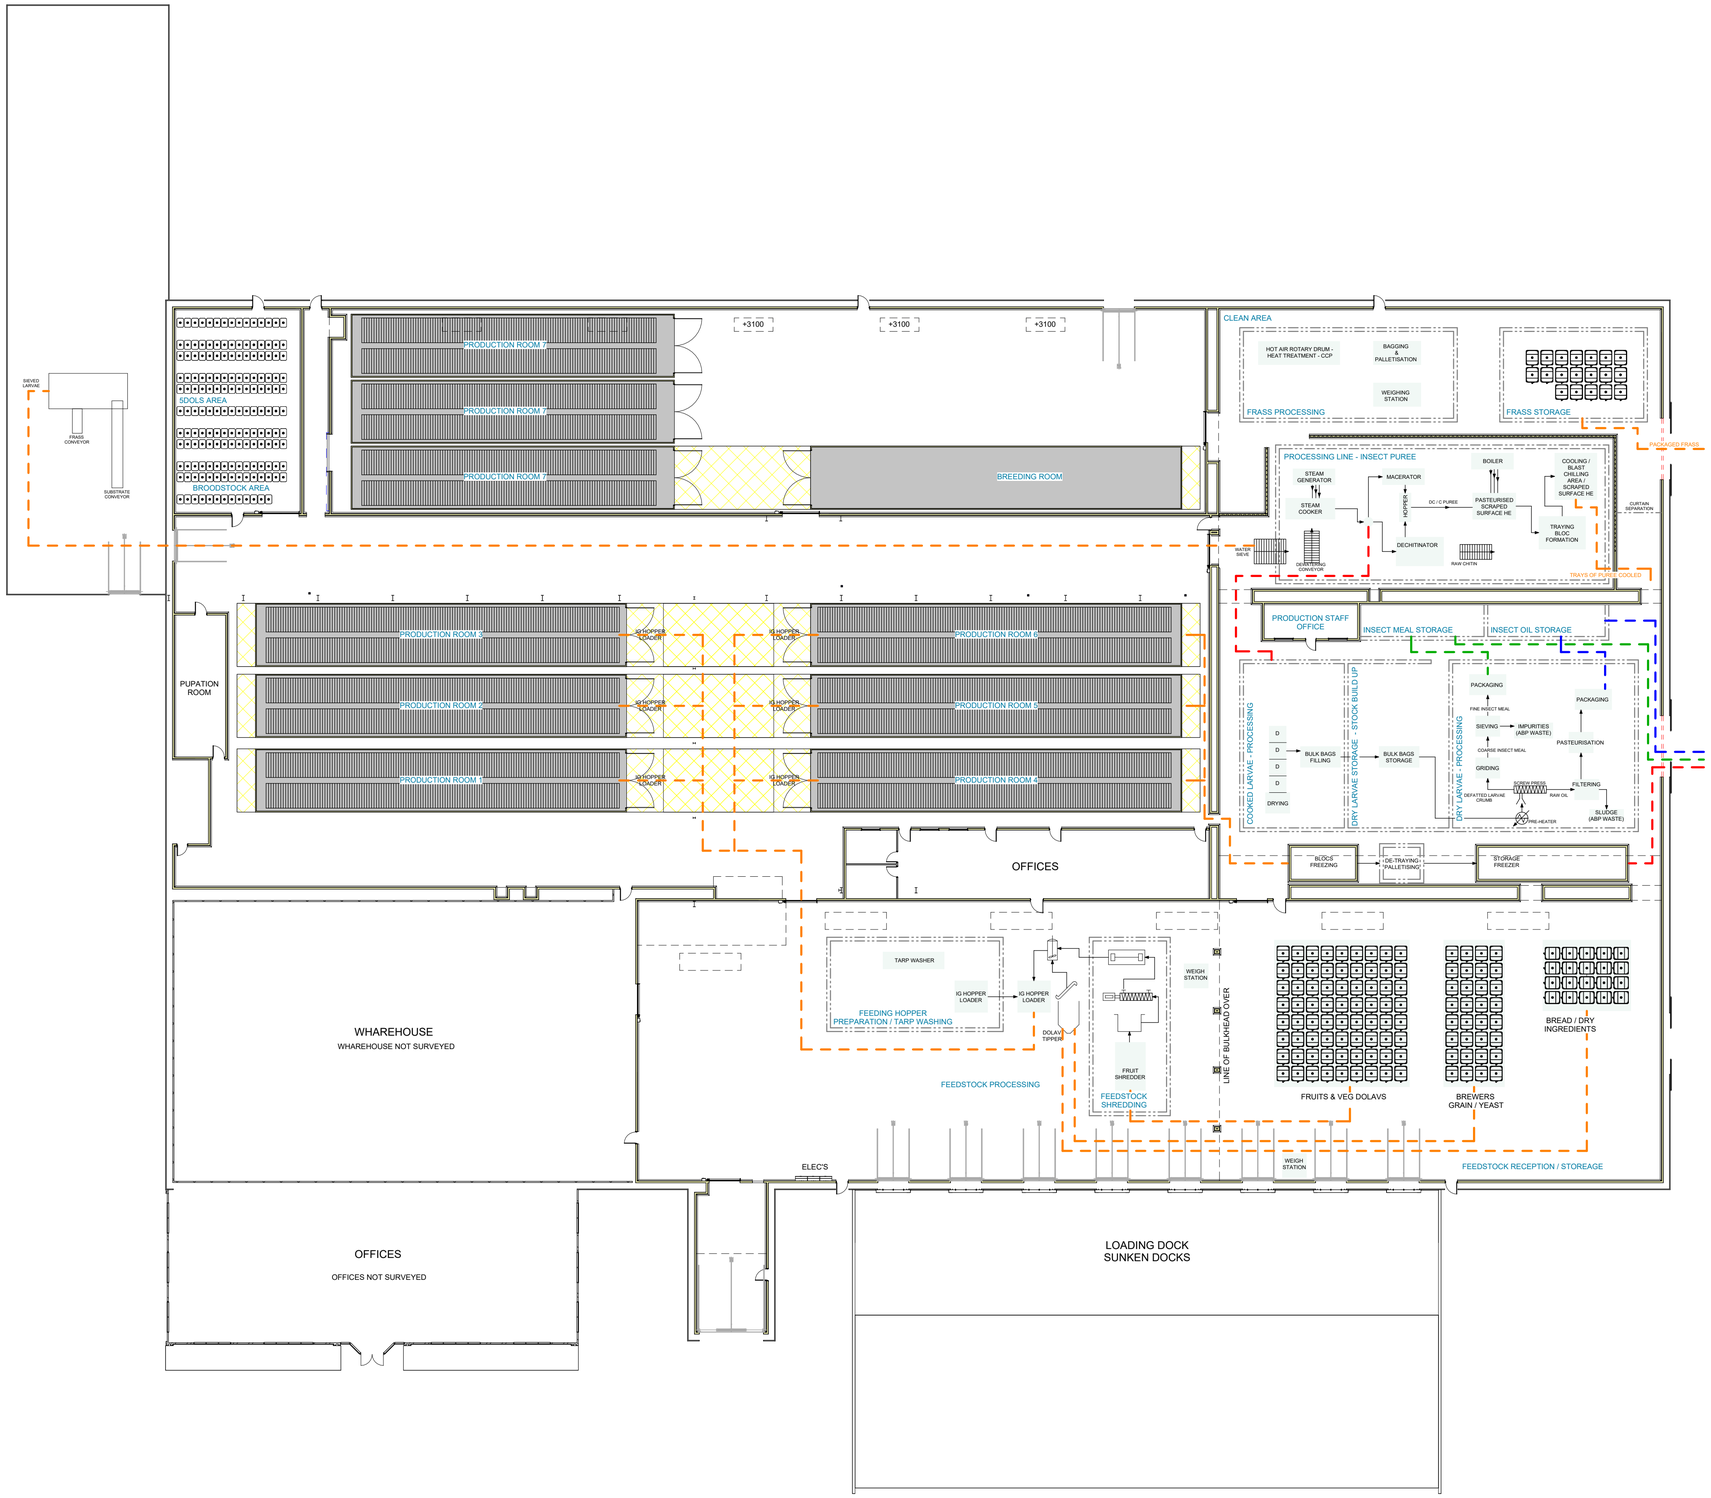


GROUND FLOOR PLAN MASS FLOW SCHEMATIC

1 : 250

General Notes

© 2021

These drawings are for planning purposes only and are copyright of TF Architectural Services Ltd. Any anomolies must be reported to TF Architectural Services Ltd.
DO NOT SCALE FROM THESE PLANS, IF UNSURE ASK.

All measurements are deemed as approximate and must be checked on site prior to works starting.

All works to be carried out in accordance with the current Building Regulations, British Standards and Codes of Practice and to the satisfaction of the Building Inspector.

rev	date	rev notes	dm	chkd
P01	FEB 2026	PLANNING ISSUE	RJM	TF

T F Architectural Services Ltd

M: 07525253094

E: tim.fletcher@tfarchitecturalservices.co.uk

CLIENT

FAIRMAN KNIGHT & SONS
SUSTAINABLE FARMING

PROJECT

PROPOSED NEW PRODUCTION FACILITIES

WASHWAY ROAD, HOLBEACH
SPALDING, PE12 7PE

TITLE

PROPOSED GROUND FLOOR SCHEMATIC MASS FLOW PLAN

PROJECT	ORIGINATOR	LEVEL	TYPE	DISCIPLINE	NUMBER	REV
25039	TFA	00	DR	A	105	P01

SCALE @ A1	1 : 250	DATE	OCT 2025
DRAWN BY	RJM	CHECKED BY	TF