

Do not scale directly from this drawing. All discrepancies are to be brought to the attention of the Practice.
The copyright to this drawing is owned by Trevor A Clay RIBA Ltd.

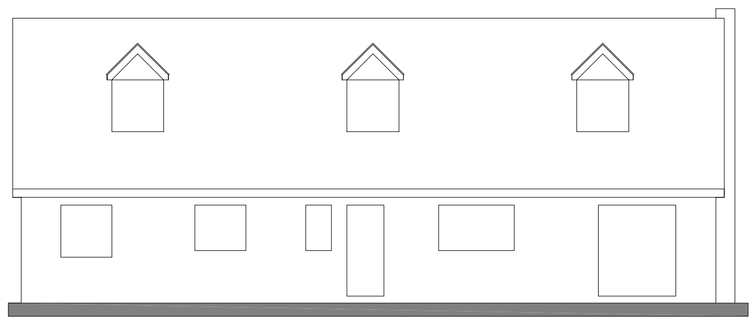


EXISTING REAR ELEVATION

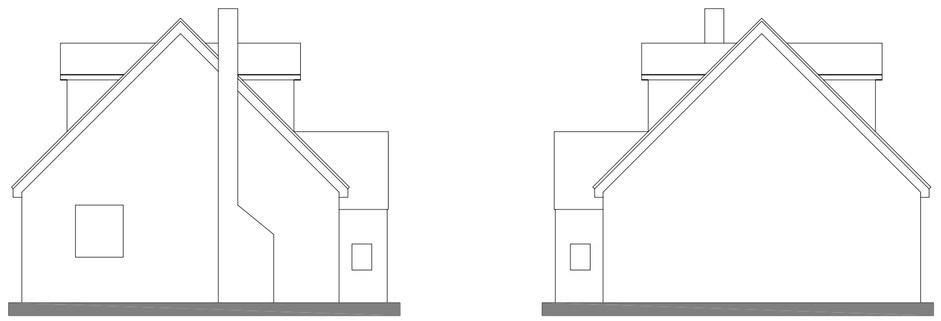


EXISTING SIDE ELEVATION




PROPOSED REAR ELEVATION

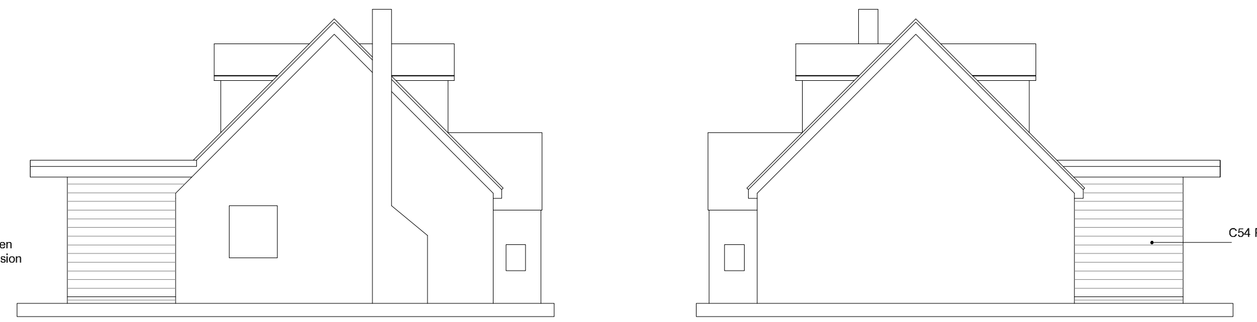


PROPOSED SIDE ELEVATION

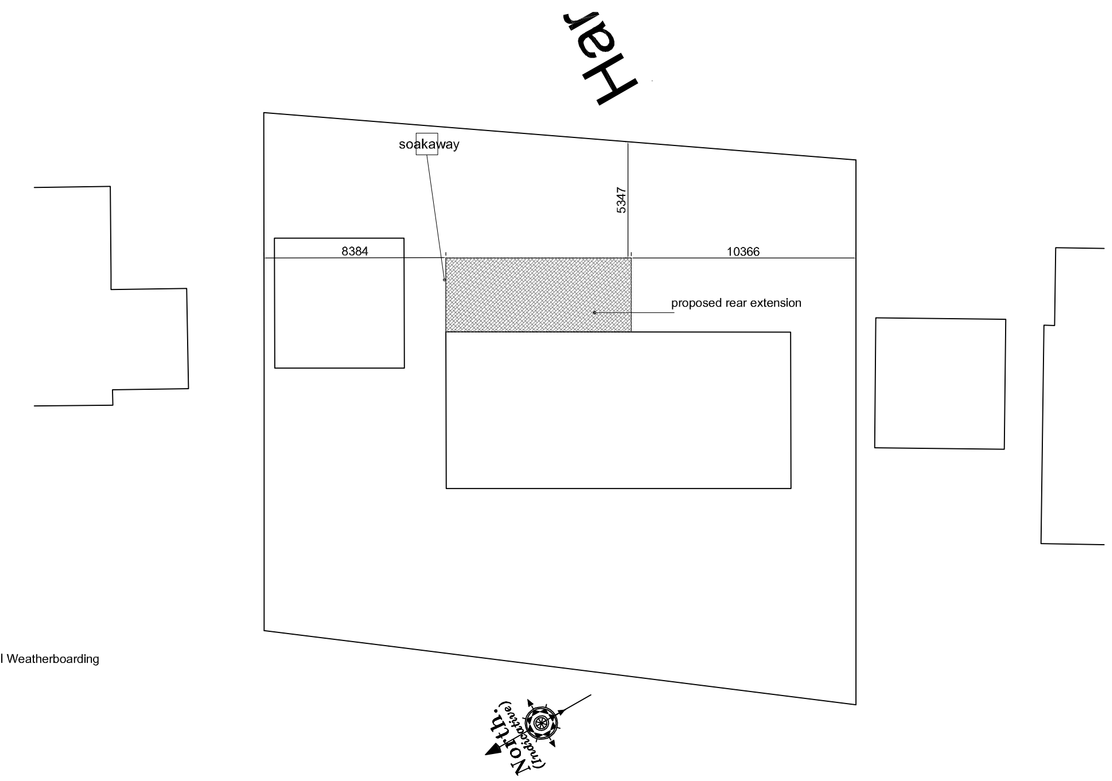


PROPOSED BLOCK PLAN

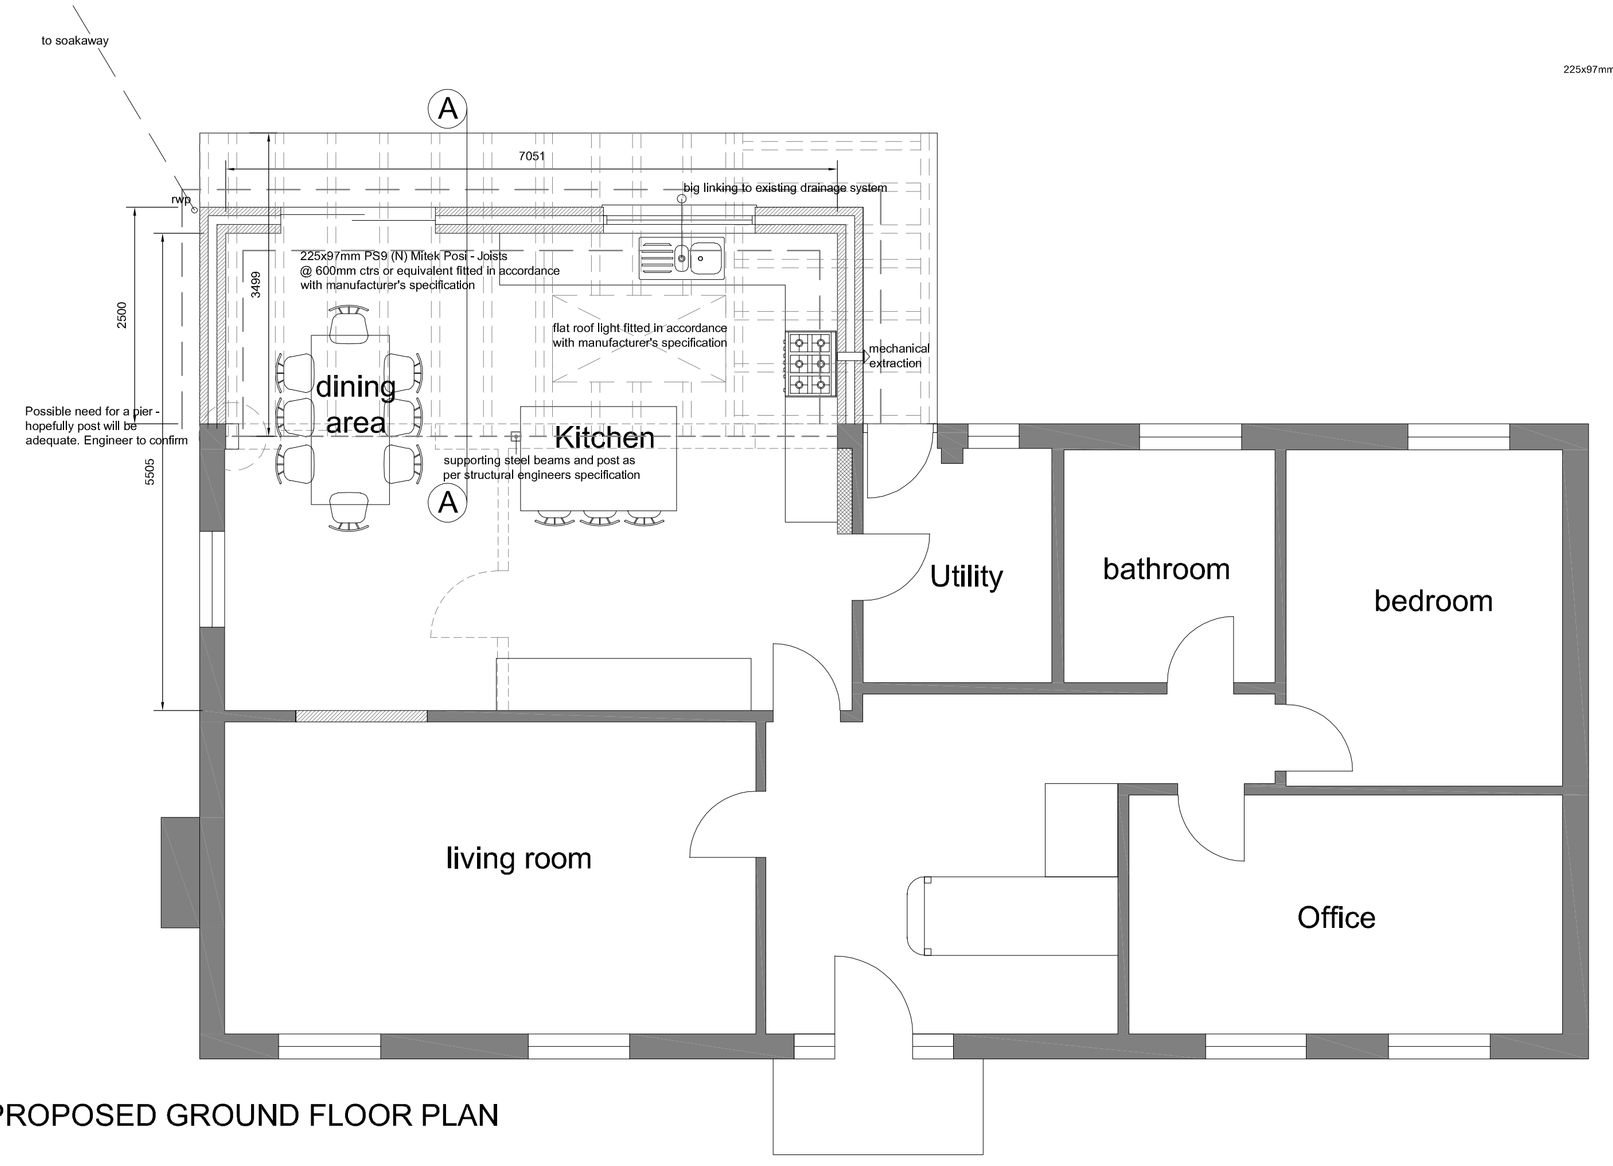


PROPOSED GROUND FLOOR PLAN

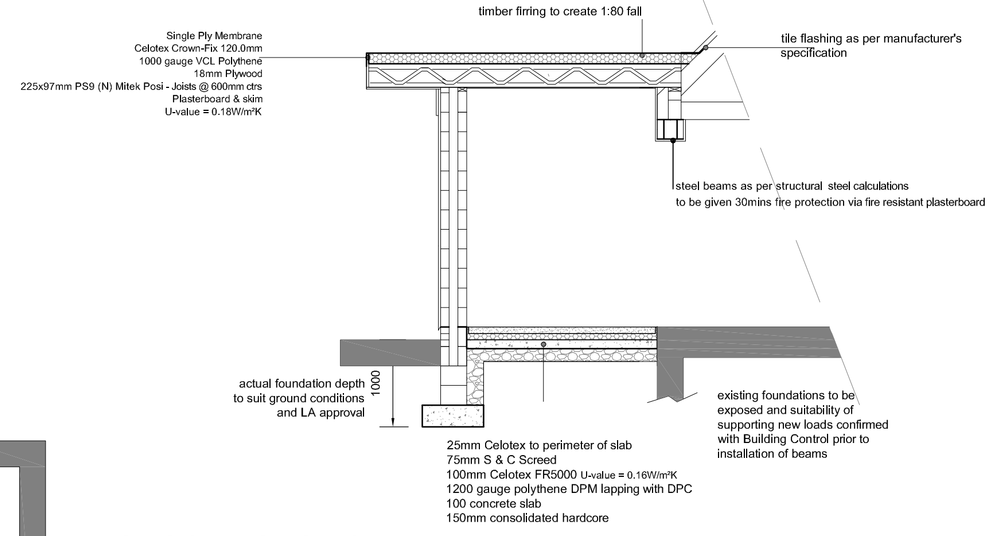

PROPOSED SECTION A- A

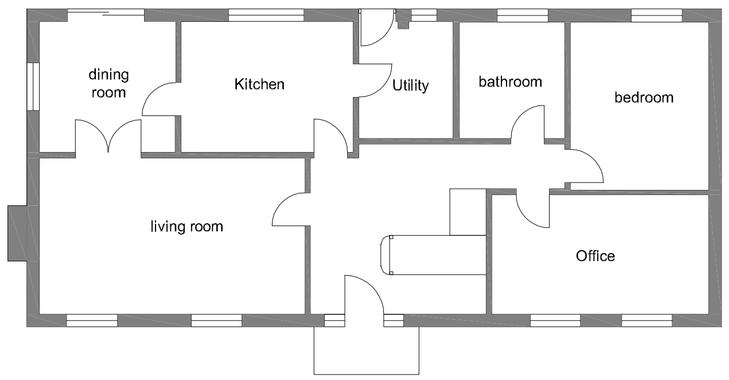

EXISTING GROUND FLOOR PLAN

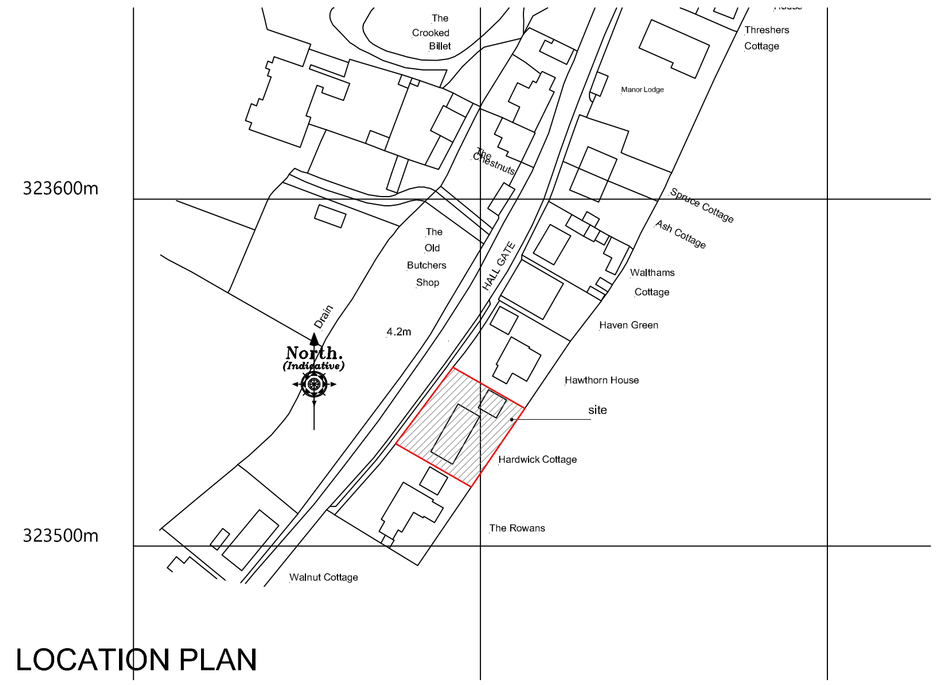

LOCATION PLAN

Revision	Date	Drawn	Description
Client	Mr & Mrs M Edmonds		
Project	Proposed Rear Exstension - Hardwich Cottage, Church End PE128NQ		
Drawing	Lawful development		
Scale	1:50, 1:100 1:200, 1:1250 @ A1	Drawn AWM Checked TAC	Date 12/01/2022

TaC ARCHITECTS

Drawing No. 21/597/PA/004

Trevor A Clay RIBA Ltd, 14 Old Fendike Road, Weston Hills, Spalding, Lincs. PE126DD
01406 380027 07778 597975 trevor@tacarchitects.co.uk www.tacarchitects.co.uk