



SOUTH ELEVATION


EAST ELEVATION

NORTH ELEVATION

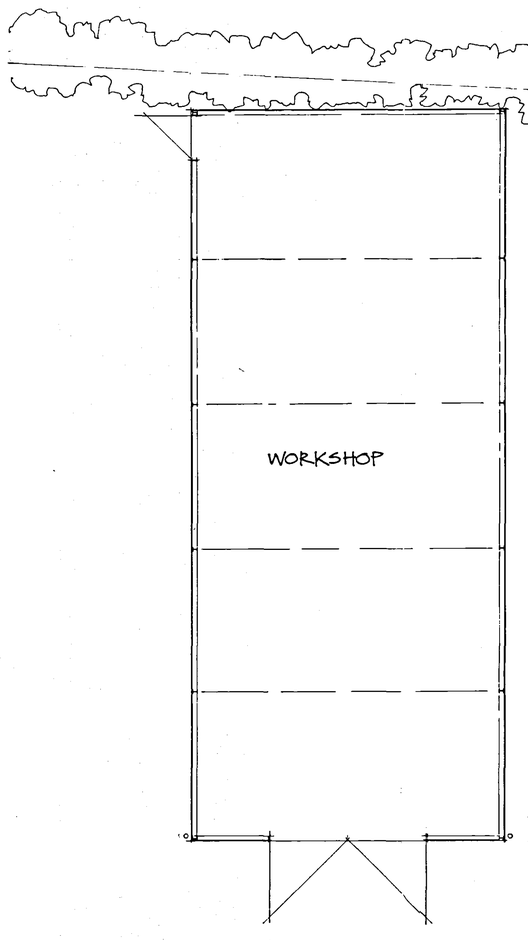

FLOOR LAYOUT

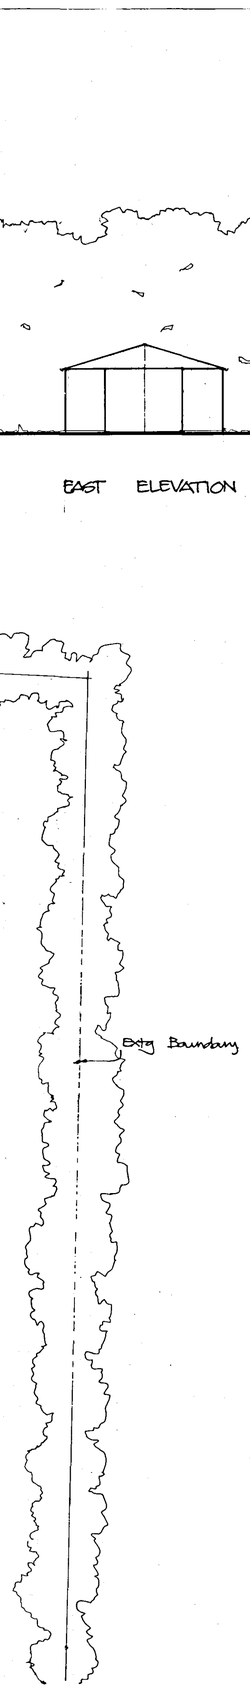

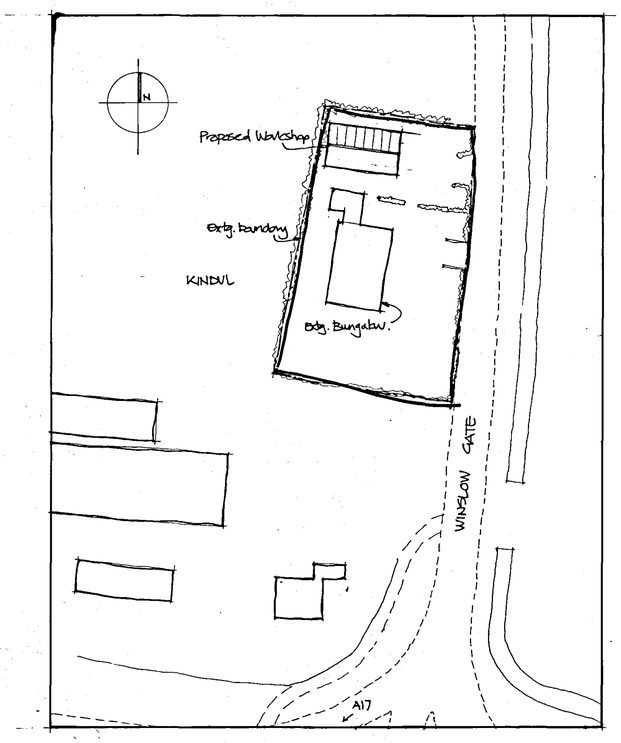

BLOCK PLAN SCALE 1:500

DETERMINED PLAN

SHDC
PLANNING & DEVELOPMENT
10 FEB 2006
Ref. 0198/06

ISSUE	DESCRIPTION	APPRd	DATE

PODDINGTONS

Architectural Design Consultants
Est. 1969

Unit 7, The Flaxmill, Flaxmill Lane, Pinchbeck, Spalding, Lincs.
PE11 3XQ Tel. (01775) 720866 Fax. (01775) 720877

Client. Mr. D. Parker

Project. Proposed Workshop
Kindul, winslowgate, Fleet.

Drawing. Plan as existing

Drawn.	Scale.	Date.	Checked.	Approved.
	1:500	Oct 05		

DWG. No. 3209-001 ISSUE.