



PROPOSED FRONT ELEVATION. (NORTH)




PROPOSED SIDE ELEVATION. (WEST).

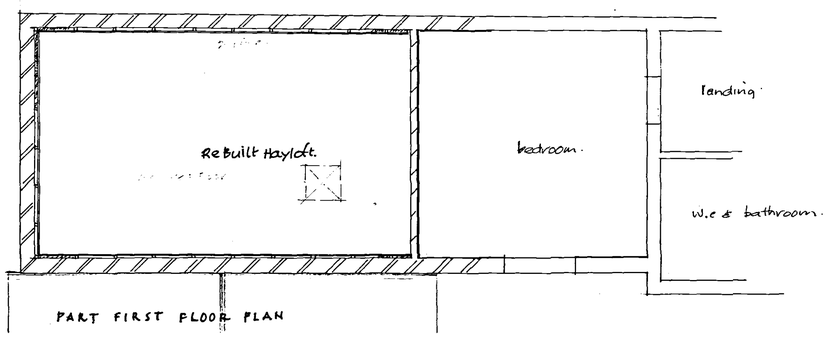

PART FIRST FLOOR PLAN

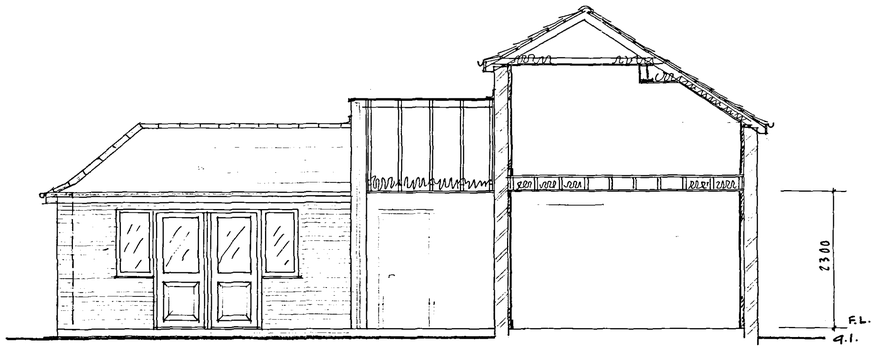

SECTION A.A.

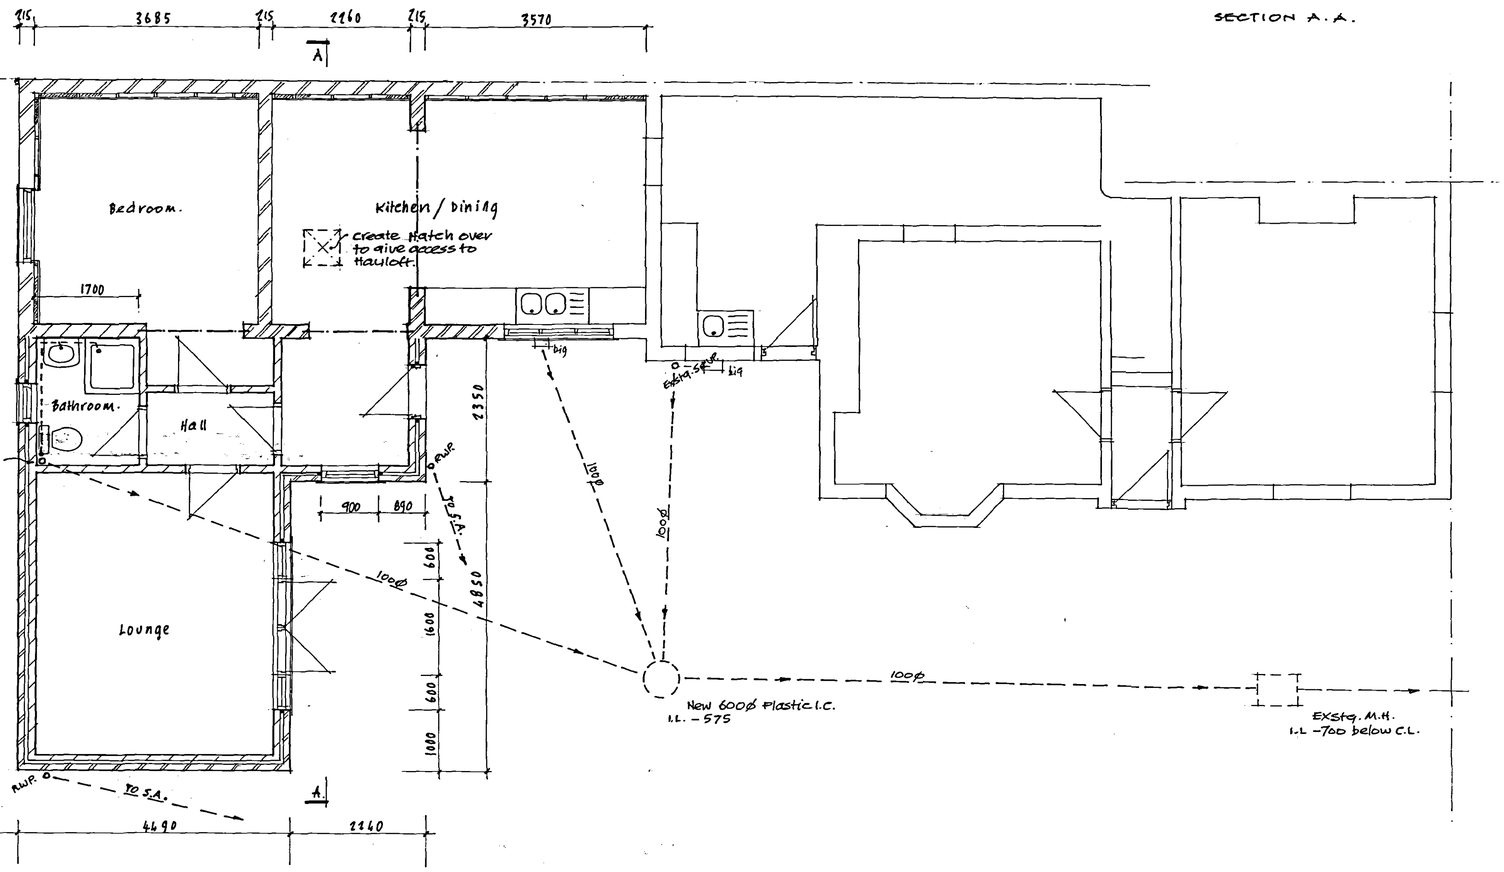

PROPOSED GROUND FLOOR PLAN.

NOTES:

All dimensions must be checked on site and not scaled from this drawing.

- ROOF TILES TO MATCH EXSTG. & L.A. APPROVAL TO BE GAINED.
- EXTERNAL BRICKWORK TO MATCH EXSTG. L.A. APPROVAL TO BE GAINED.
- WINDOWS/DOORS TO BE S.W. AND PAINTED WHITE.
- REFERENCE DRAWINGS MS/101 EXSTG. PLANS & ELEVATIONS

A		
	Date	Revisions

© Copyright

SHDC
Planning & Development
16 FEB 2005
Ref: 0204/05

Client

MR. & MRS. M. SHORTLAND

Job Title

ANNEXE EXTENSION TO LAUREL HOUSE.

DETERMINED PLAN

Drawing Title

PROPOSED PLANS & ELEVATIONS
LAUREL HOUSE
FLEET HARGATE
HOLBEACH
LINCS. PE12 8LH

01406 420153

Scale 1:100, 50

Date FEB. '05 | Drawn by

Drg. No. MS/102 | Rev.

A PRODUCT OF THE UNO RANGE – ARCHITECT CAT. No. 7311

594 x 841mm A1