



EXSTG. FRONT ELEV.




EXSTG. SIDE ELEVATION.

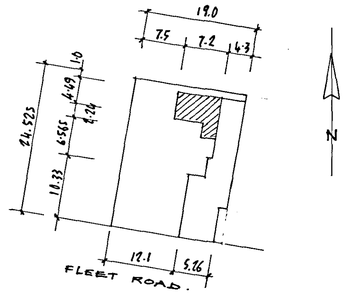


BLOCK PLAN 1:500

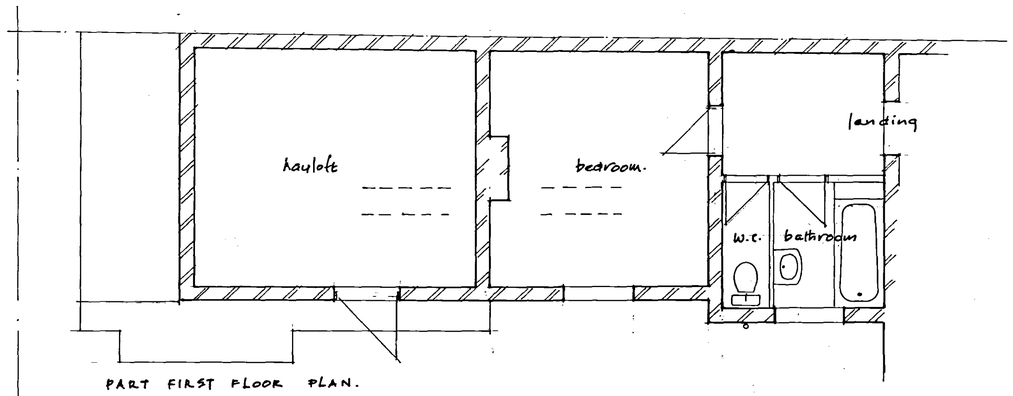

PART FIRST FLOOR PLAN.

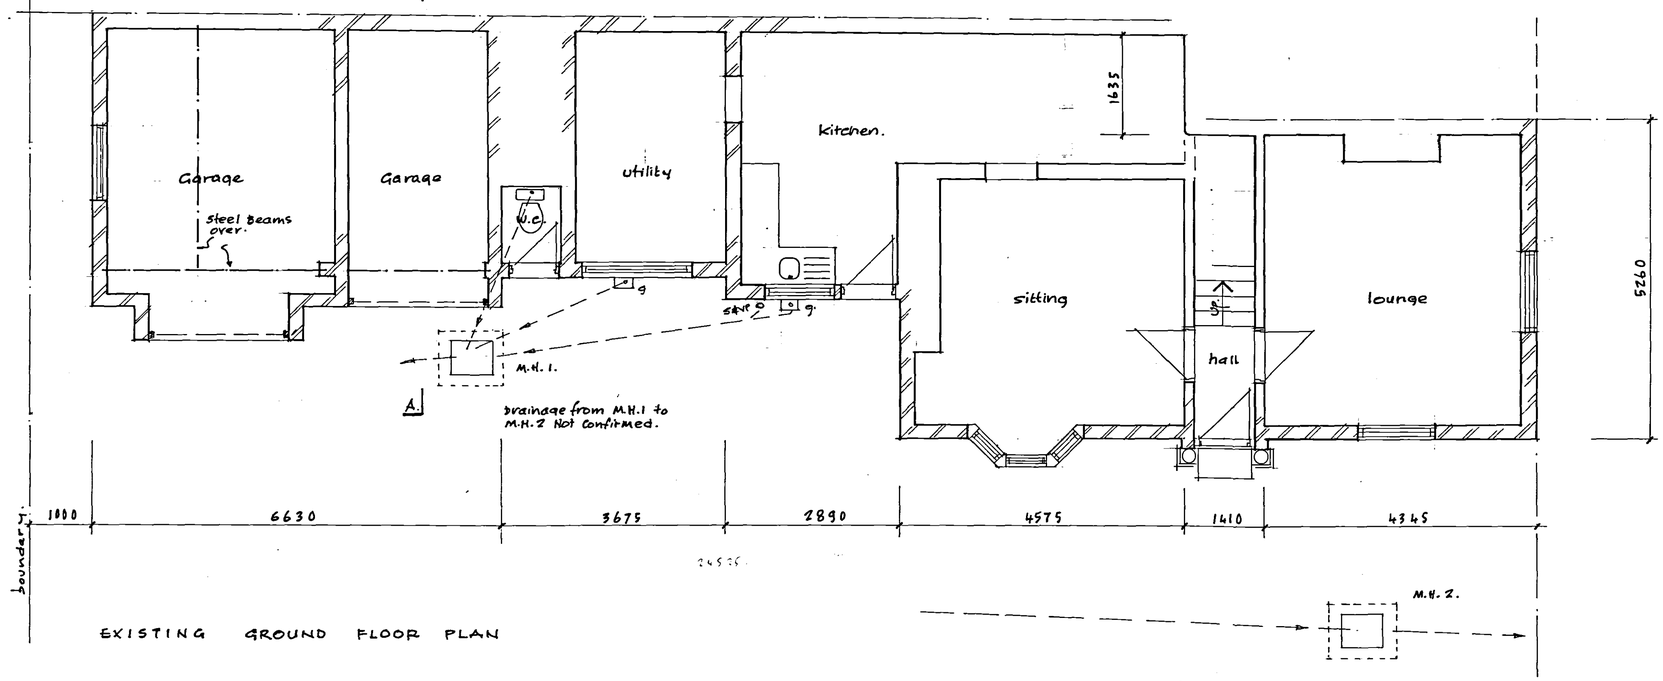

EXISTING GROUND FLOOR PLAN

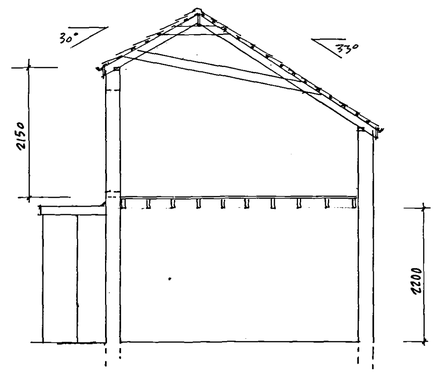

CROSS SECTION A.A.

NOTES:

All dimensions must be checked on site and not scaled from this drawing.

- REFERENCE DRAWINGS MS/102 PROPOSED PLANS & ELEVS.

A		
	Date	Revisions

© Copyright

SHDC Planning & Development 16 FEB 2005 Ref: 0204/05

Client: MR & MRS. M. SHORTLAND

Job Title

DETERMINED PLAN

Drawing Title: EXSTG. PLANS & ELEVATIONS
LAUREL HOUSE
FLEET HARGATE
HOLBEACH
LINCS. PE12 8LH
01406 420153

Scale: 1:100, 50

Date: JAN. 05 | Drawn by: JRH.

Drg. No.: MS/101 | Rev.

A PRODUCT OF THE UNO RANGE – ARCHITECT CAT. No. 7311

594 x 841mm A1