

E L E V A T I O N S

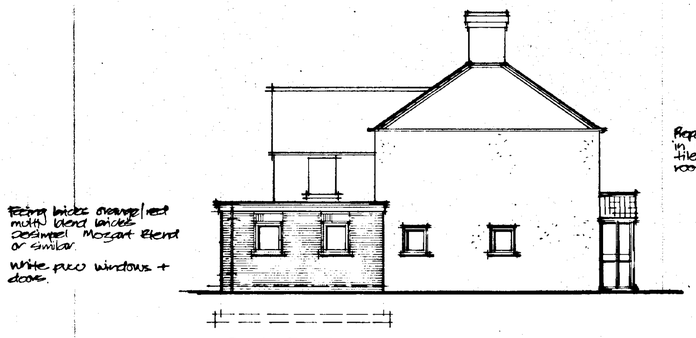


FRONT

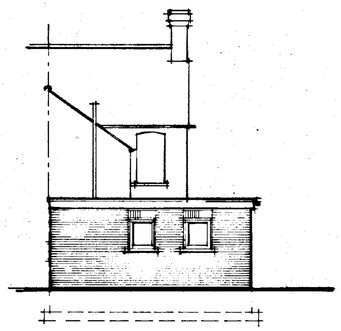


SIDE




REAR

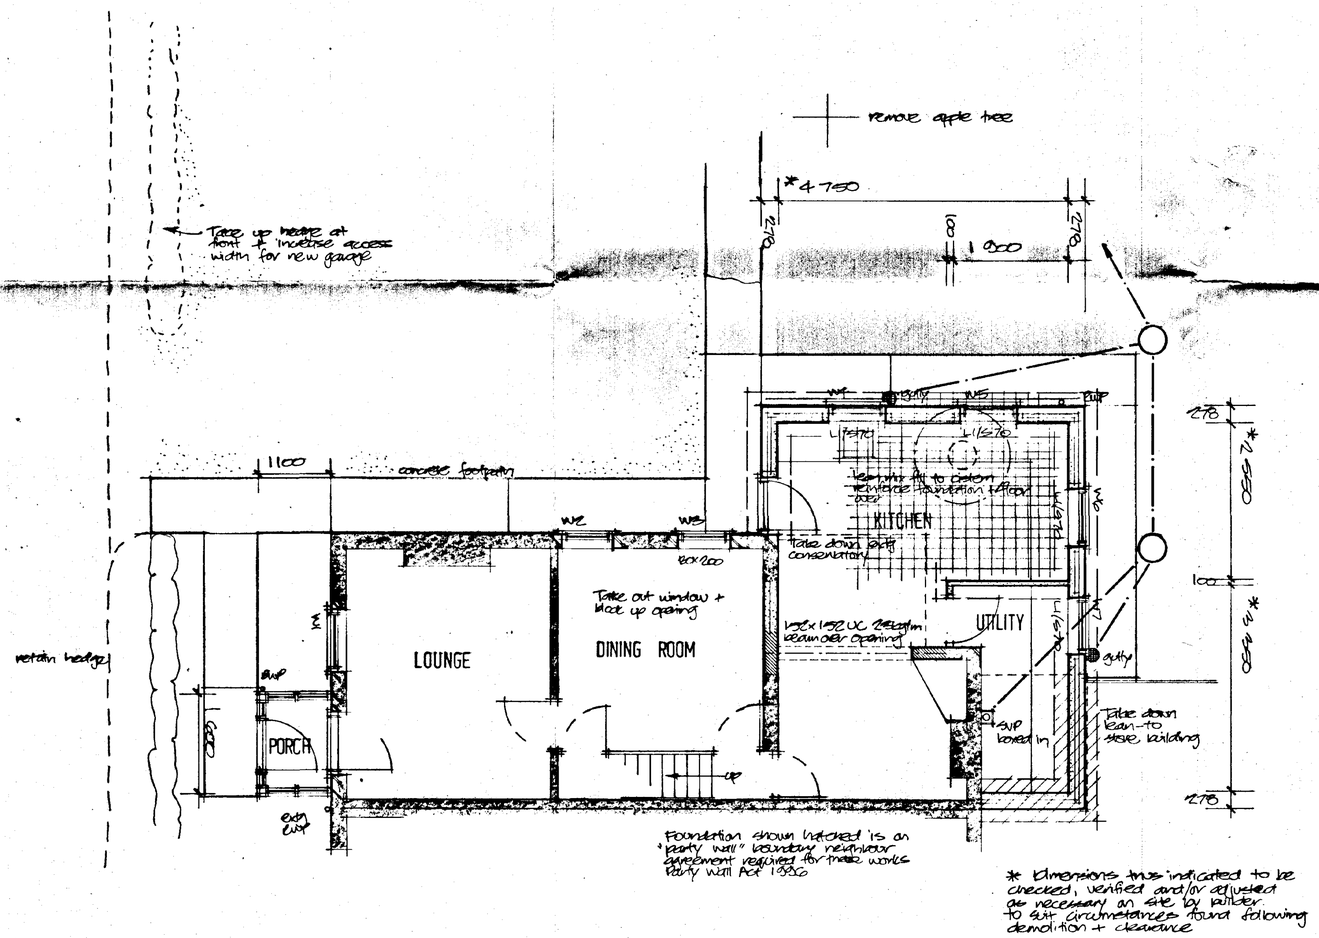

GROUND FLOOR PLAN

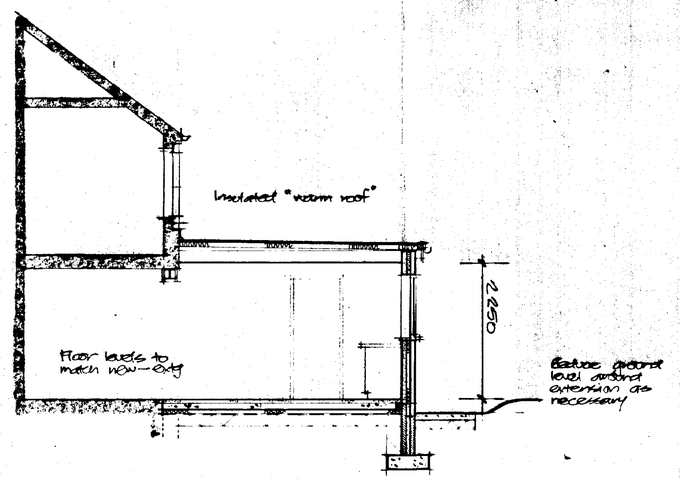

SECTION

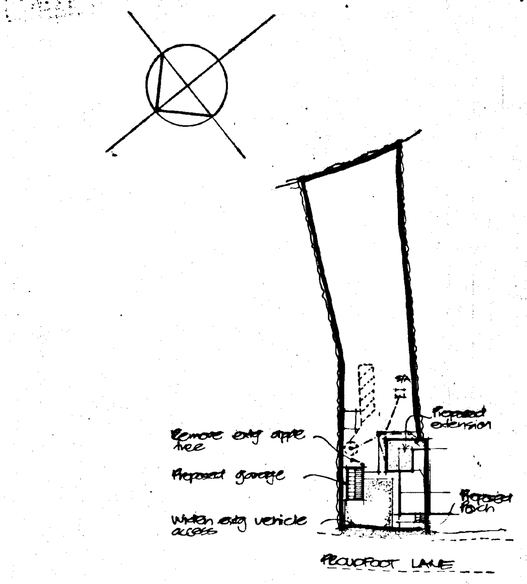

BLOCK PLAN 1500

SOUTH HOLLAND DC HOUSING + PLANNING 26 FEB 1998 Ref. S/217/98

DETERMINED PLAN

DRAWING TO BE READ IN CONJUNCTION WITH SEPARATE BUILDING REGULATIONS SPECIFICATION NOTES DOCUMENT

ALL DIMENSIONS TO BE CHECKED ON SITE BY BUILDER AND ANY DISCREPANCIES REPORTED TO THE ARCHITECTURAL CONSULTANT IMMEDIATELY UPON DISCOVERY

THIS DRAWING IS THE COPYRIGHT OF L A BUILDING DESIGN AND MAY NOT BE COPIED OR REPRODUCED IN ANY FORM WITHOUT EXPRESS CONSENT

L. A. BUILDING DESIGN
Architectural and Surveying Practice
65 Hamram Boulevard
Spalding
Lincolnshire
PE11 1LB
Tel/Fax (01775) 711437
Peter S. Lithgow MCIOB MBIAT
Member of the Chartered Institute of Building and Member of the British Institute of Architectural Technologists

project
PROPOSED EXTENSION TO EXISTING COTTAGE
"MIOME"
PROUDFOOT LANE
FLEET
SPALDING
LINCOLNSHIRE

client
MR & MRS E GLOSEMEYER - BORSEY

drawing
PLAN, SECTION AND ELEVATIONS


scale
1:50, 1:100, 1:500

date
FEBRUARY 98

job no
98/09

dwg no | revisions
01

ELEVATIONS

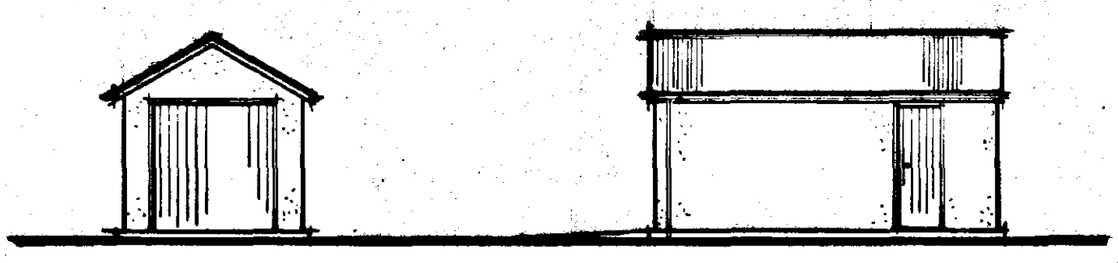


FRONT

SIDE


Dark green corrugated steel & flat cement roof sheeting


Grey finish rough cast concrete panels to walls.

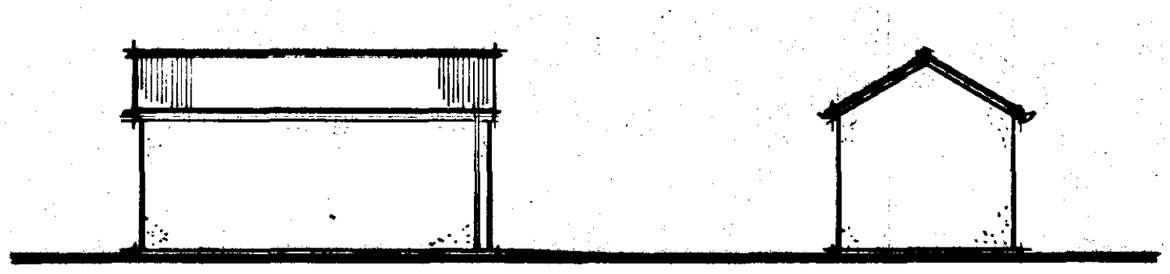

SIDE

REAR

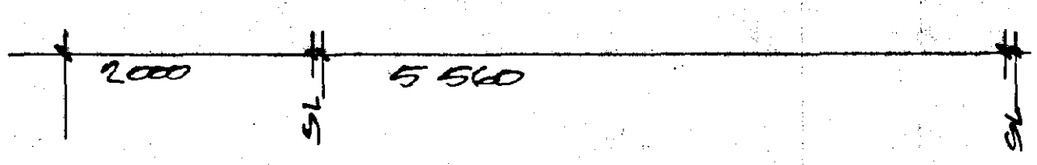

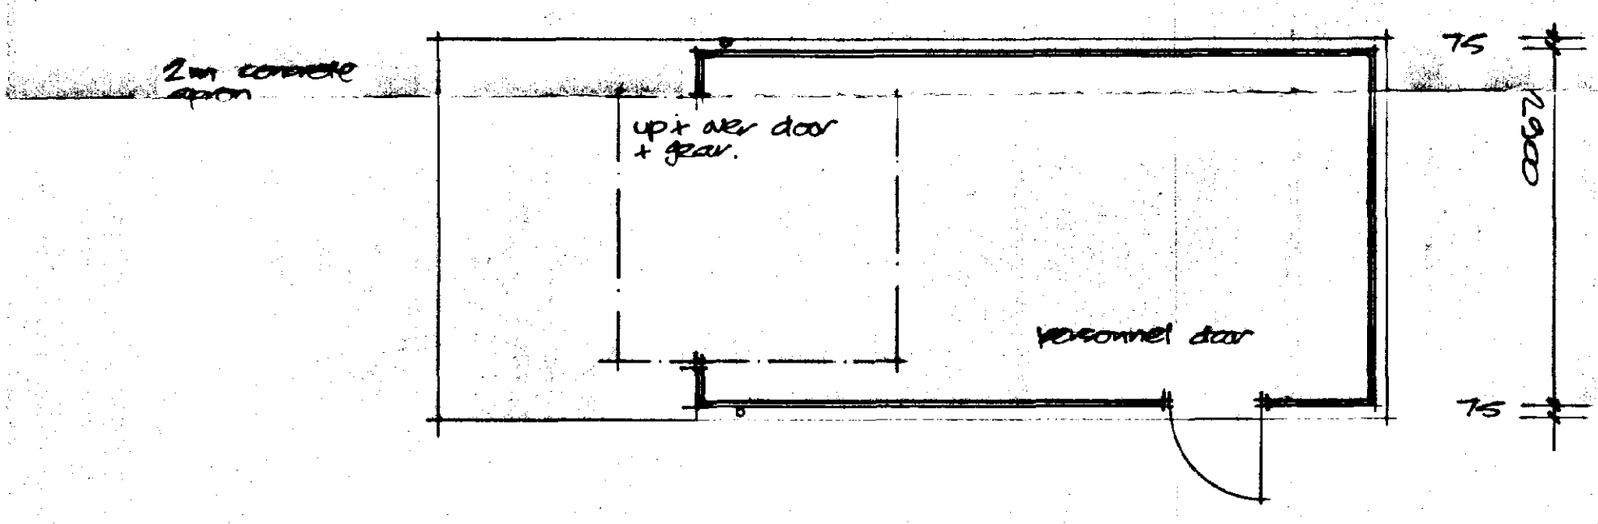

PLAN

precast concrete sectional gargage


150 thick RC35 concrete with edge thickening

A 252 mesh reinforcement

300 micron polythene dpm membrane

150mm compacted hardcore shaped + blinded

50mm 5:1 lean mix blinding

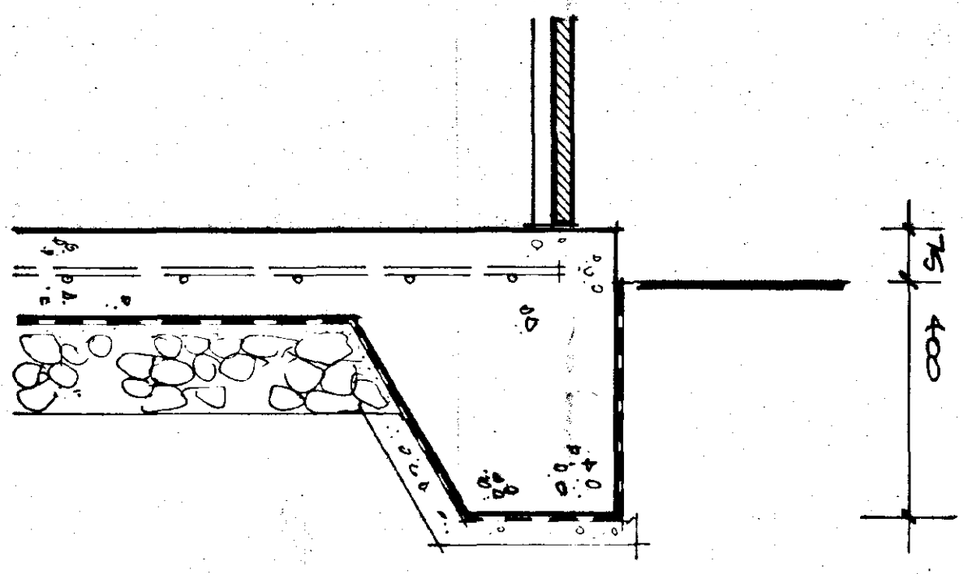

SLAB EDGE SECTION DETAIL

SOUTH HOLLAND DISTRICT COUNCIL
HOUSE NO.
26 FEB 1998
Ref: 0214/98.

DETERMINED PLAN

DRAWING TO BE READ IN CONJUNCTION WITH SEPARATE BUILDING REGULATIONS SPECIFICATION NOTES DOCUMENT

ALL DIMENSIONS TO BE CHECKED ON SITE BY BUILDER AND ANY DISCREPANCIES REPORTED TO THE ARCHITECTURAL CONSULTANT IMMEDIATELY UPON DISCOVERY

THIS DRAWING IS THE COPYRIGHT OF L A BUILDING DESIGN AND MAY NOT BE COPIED OR REPRODUCED IN ANY FORM WITHOUT EXPRESS CONSENT

L. A. BUILDING DESIGN
Architectural and Surveying Practice
55 Hannam Boulevard
Spalding
Lincolnshire
PE11 1LB
Tel/Fax (01775) 711437

Peter S. Lithgow MCIOB MBIAT
Member of the Chartered Institute of Building and Member of the British Institute of Architectural Technologists

project
PROPOSED EXTENSION TO EXISTING COTTAGE "MIOME"
PROUDFOOT LANE
FLEET
SPALDING
LINCOLNSHIRE

client
MR & MRS E GLOSEMEYER - BORSEY

drawing
GARAGE PLAN AND ELEVATIONS

scale
1:50, 1:100,

date
FEBRUARY 98

job no
98/09

drg no | revisions
02