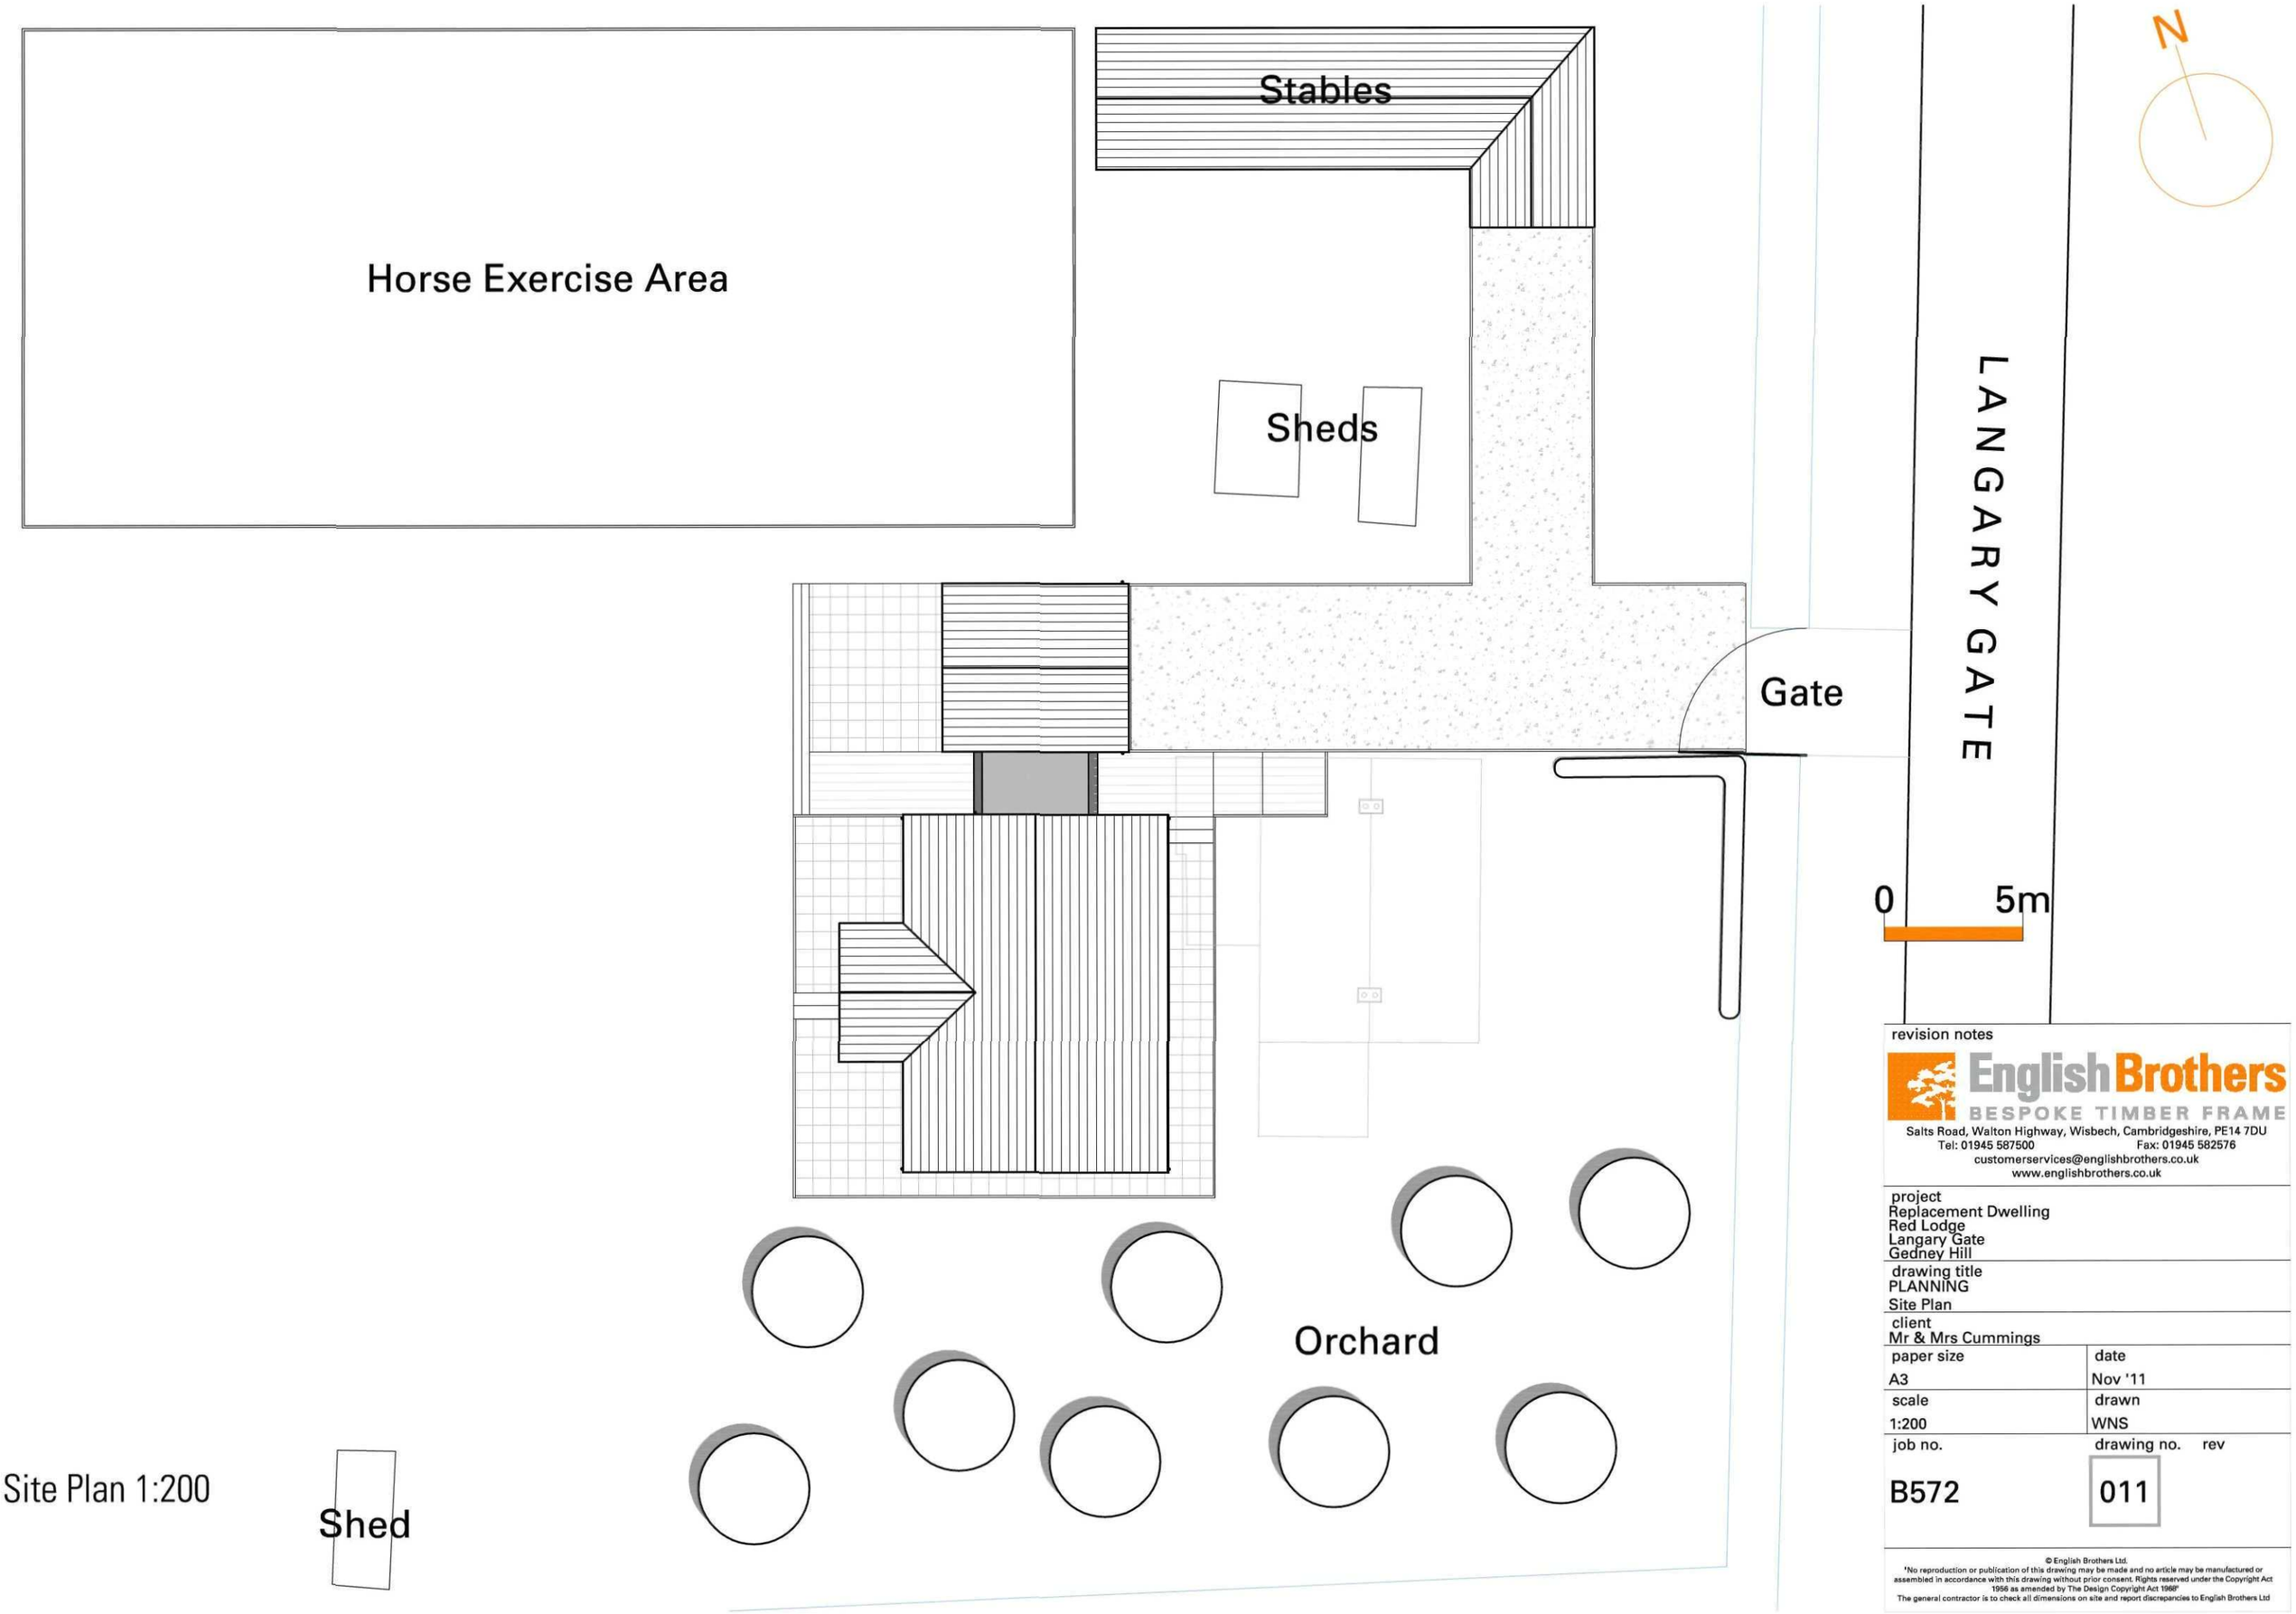



Site Plan 1:200

revision notes

English Brothers
BESPOKE TIMBER FRAME
Salts Road, Walton Highway, Wisbech, Cambridgeshire, PE14 7DU
Tel: 01945 587500 Fax: 01945 582576
customerservices@englishbrothers.co.uk
www.englishbrothers.co.uk

| | |
|---|---|
| project<br>Replacement Dwelling<br>Red Lodge<br>Langary Gate<br>Gedney Hill | |
| drawing title<br>PLANNING<br>Site Plan | |
| client<br>Mr & Mrs Cummings | |
| paper size<br>A3 | date<br>Nov '11 |
| scale<br>1:200 | drawn<br>WNS |
| job no.<br>B572 | drawing no. rev<br>011 |

© English Brothers Ltd.
'No reproduction or publication of this drawing may be made and no article may be manufactured or assembled in accordance with this drawing without prior consent. Rights reserved under the Copyright Act 1956 as amended by The Design Copyright Act 1968'
The general contractor is to check all dimensions on site and report discrepancies to English Brothers Ltd