
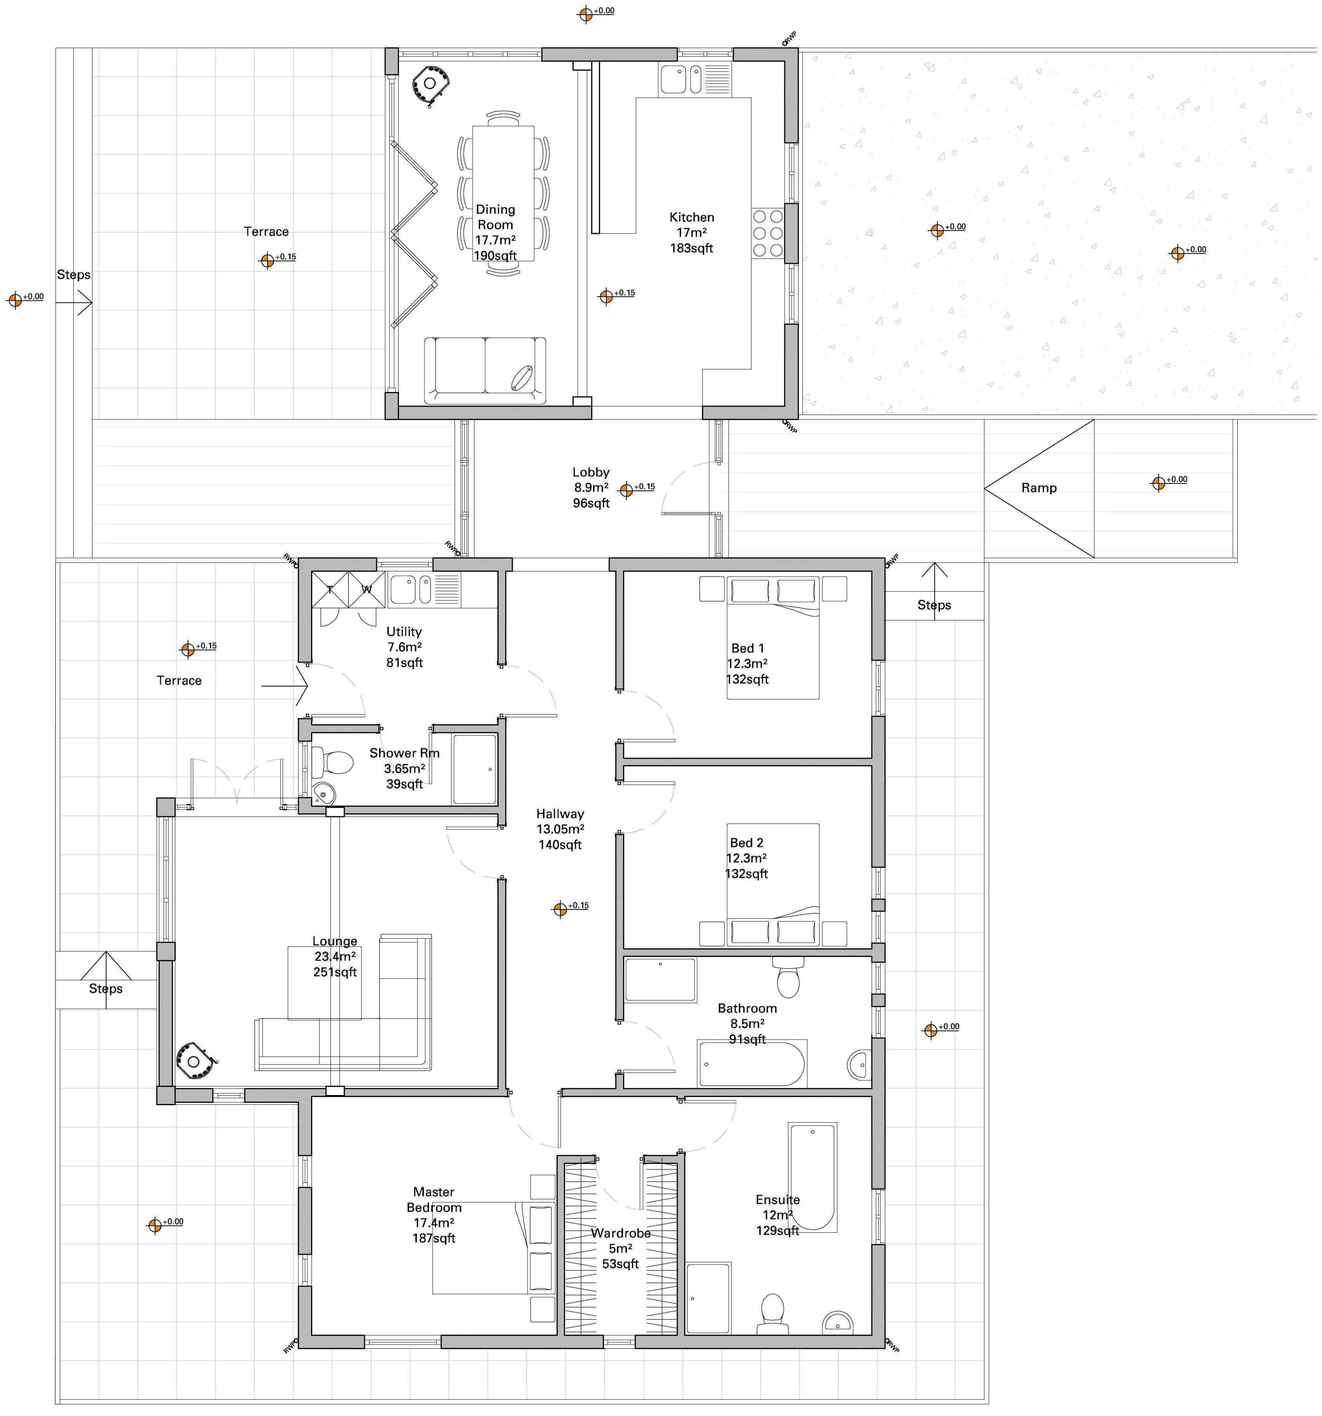


Ground Floor Plan Existing 1:50

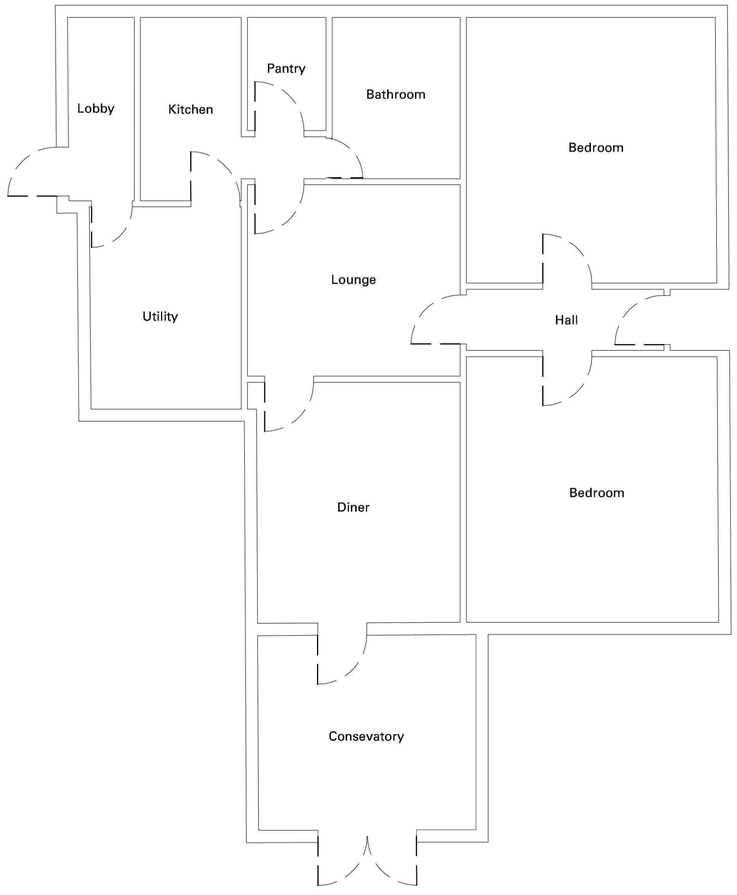

Ground Floor Plan Proposed 1:50

N

0 1m

C	27/03	Updated In Light of Comments From SHDC
B	26/03	Updated In Light of Comments From SHDC
A	23/03	Updated For Resubmition To SHDC

revision notes

English Brothers
BESPOKE TIMBER FRAME
Salts Road, Walton Highway, Wisbech, Cambridgeshire, PE14 7DU
Tel: 01945 587500 Fax: 01945 582576
customerservices@englishbrothers.co.uk
www.englishbrothers.co.uk

project
Replacement Dwelling
Red Lodge
Langary Gate
Gedney Hill

drawing title
PLANNING
Elevations Existing & Proposed

client
Mr & Mrs Cummings

paper size	date
A1	Nov '11
scale	drawn
1:50	WNS
job no.	drawing no. rev
B572	210 C

© English Brothers Ltd
No reproduction or publication of this drawing may be made and no article may be manufactured or assembled in accordance with this drawing without prior consent. Rights reserved under the Copyright Act 1968 as amended by The Design Copyright Act 1988
The general contractor is to check all dimensions on site and report discrepancies to English Brothers Ltd