

EXISTING.
SIDE ELEVATION

(SCALE 1:50)

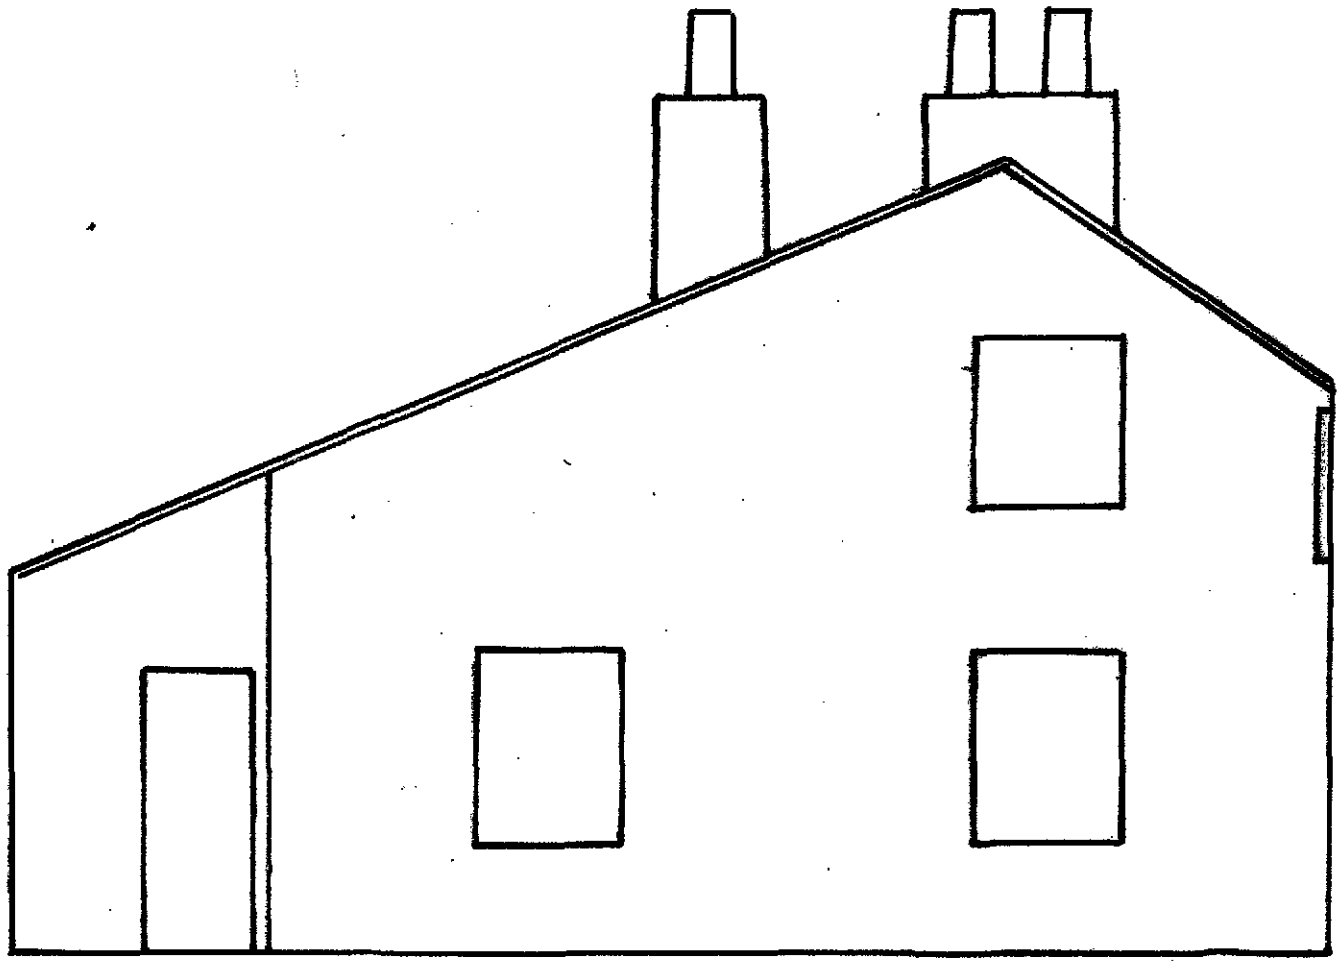

EXISTING
FRONT ELEVATION
(SCALE 1:50)


SHDC
PLANNING & DEVELOPMENT
20 FEB 2006
Ref. 02/51/06

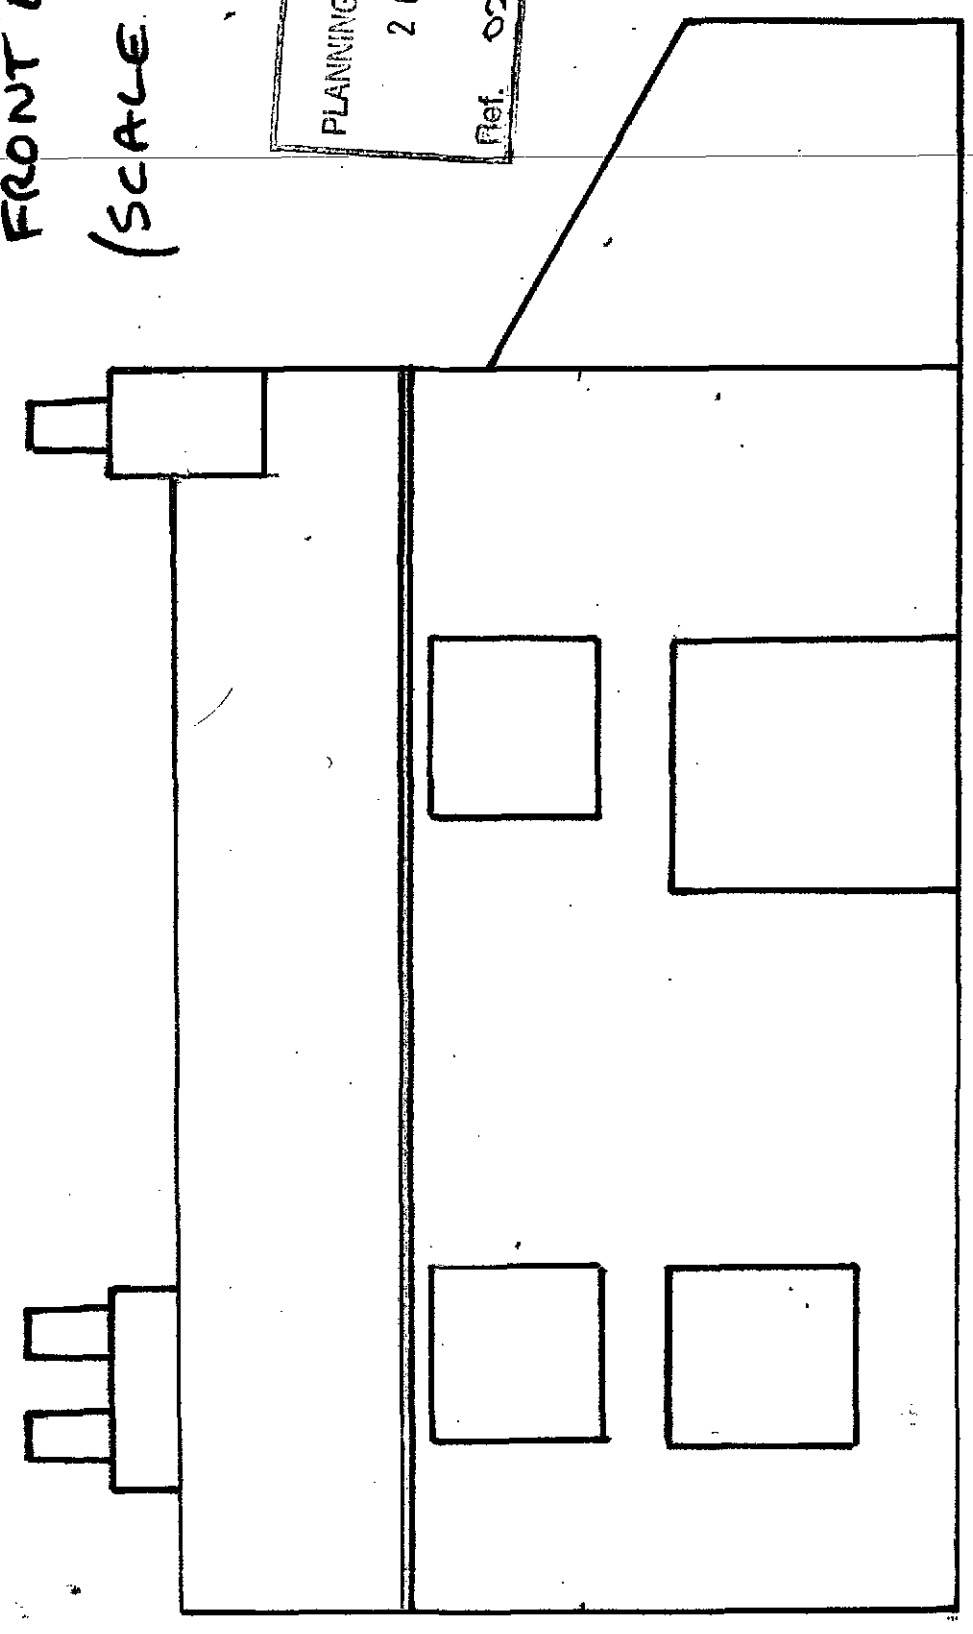

PROPOSED

FRONT ELEVATION


(SCALE 1:50)

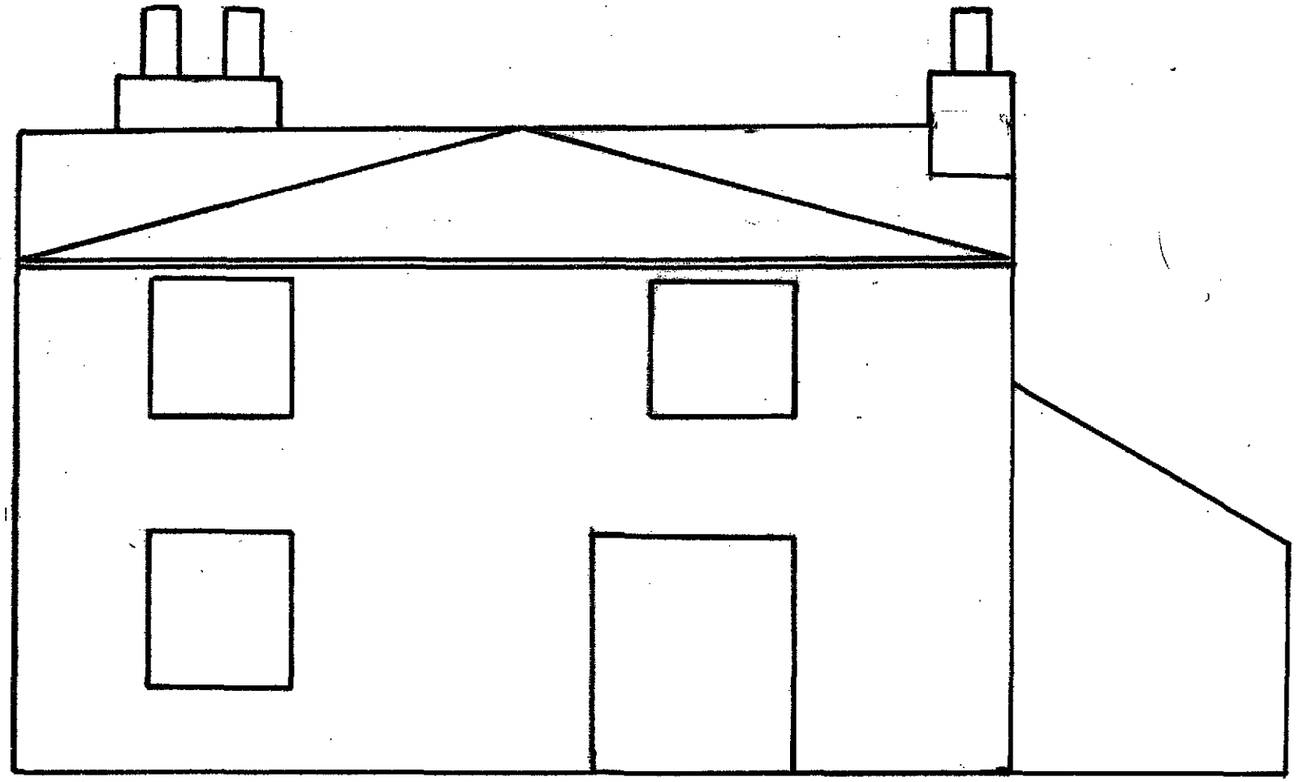

SHDC
PLANNING & DEVELOPMENT
20 FEB 2006
Ref. 0251/06

PROPOSED
SIDE ELEVATION


(SCALE 1:50)

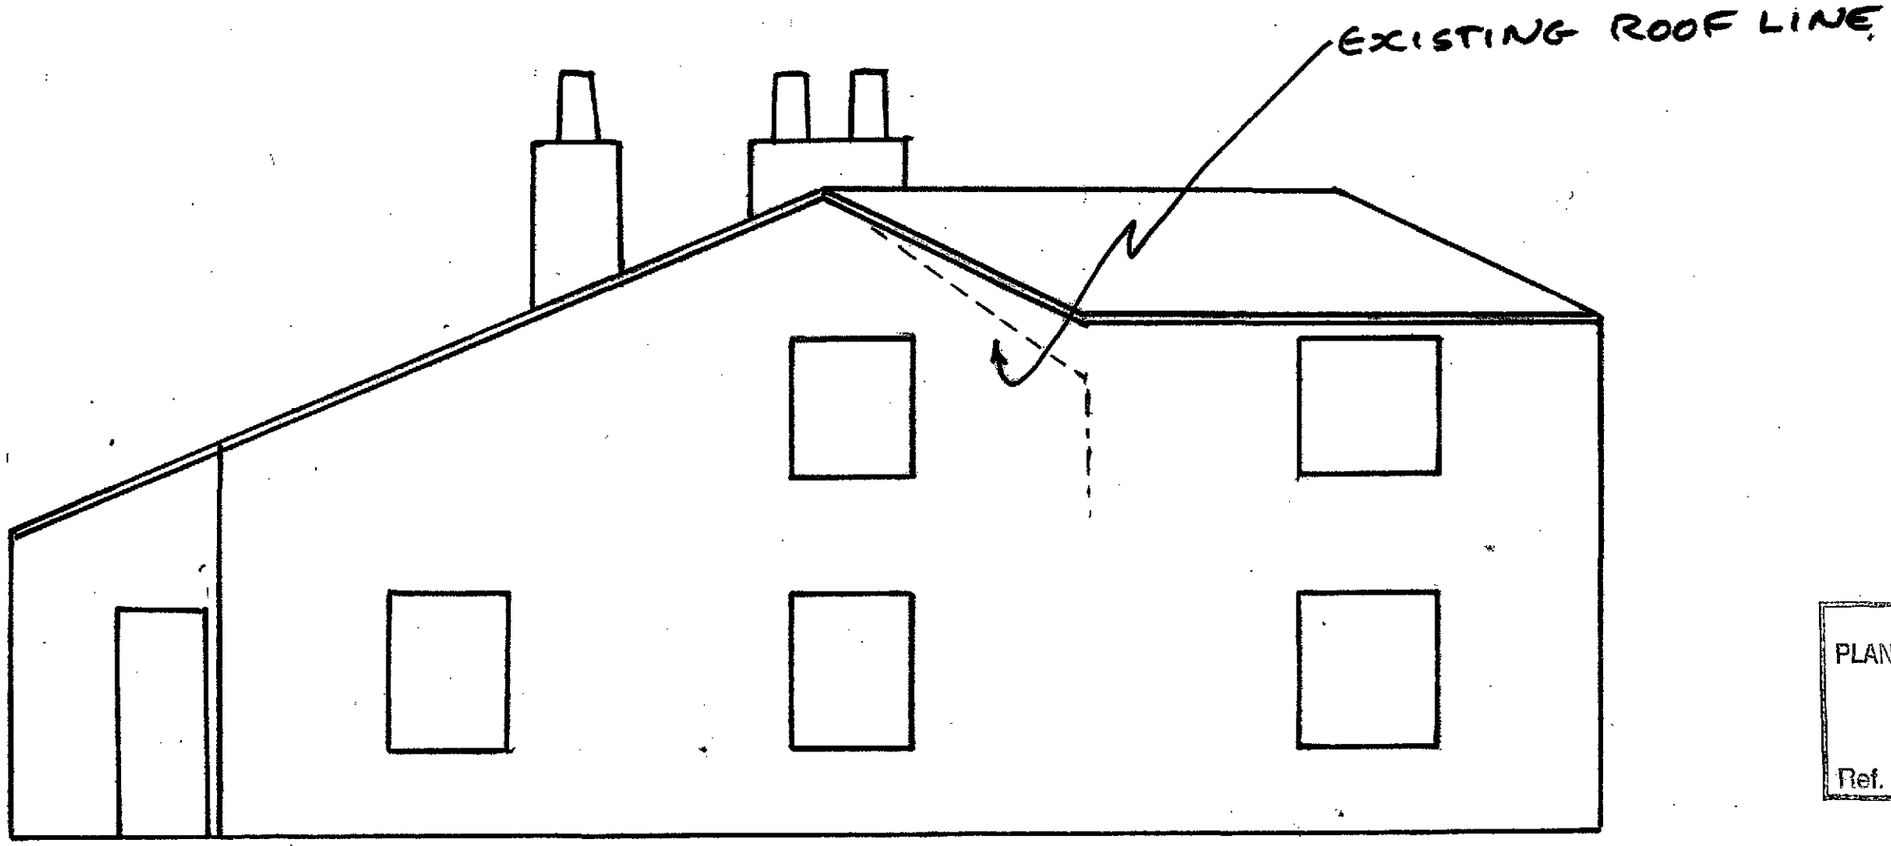

SHDC
PLANNING & DEVELOPMENT
2 0 FEB 2006
Ref. 0251/06

GROUND FLOOR

(SCALE 1:50)

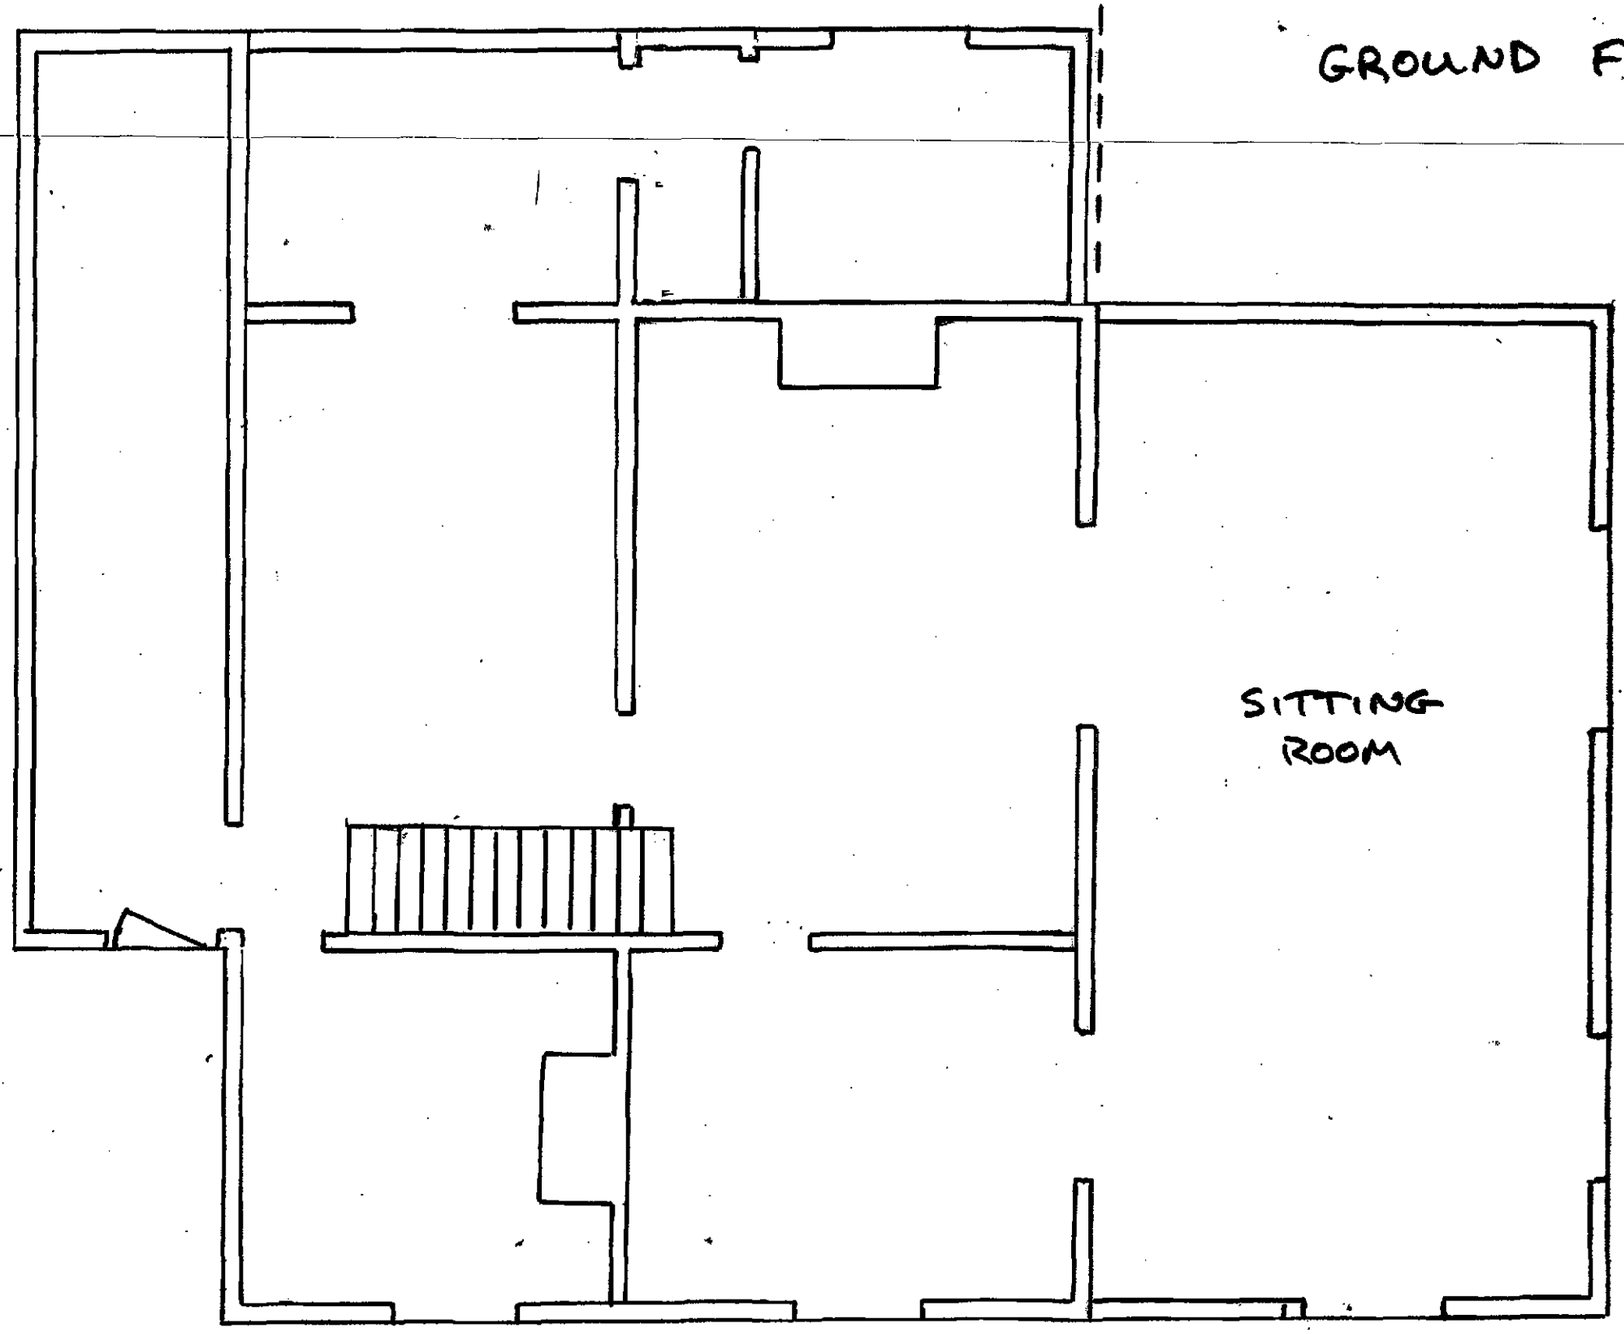


EXISTING | PROPOSED

SHDC
PLANNING & DEVELOPMENT
2 0 FEB 2006
Ref. 0251/06


FIRST FLOOR.

(SCALE 1:50)

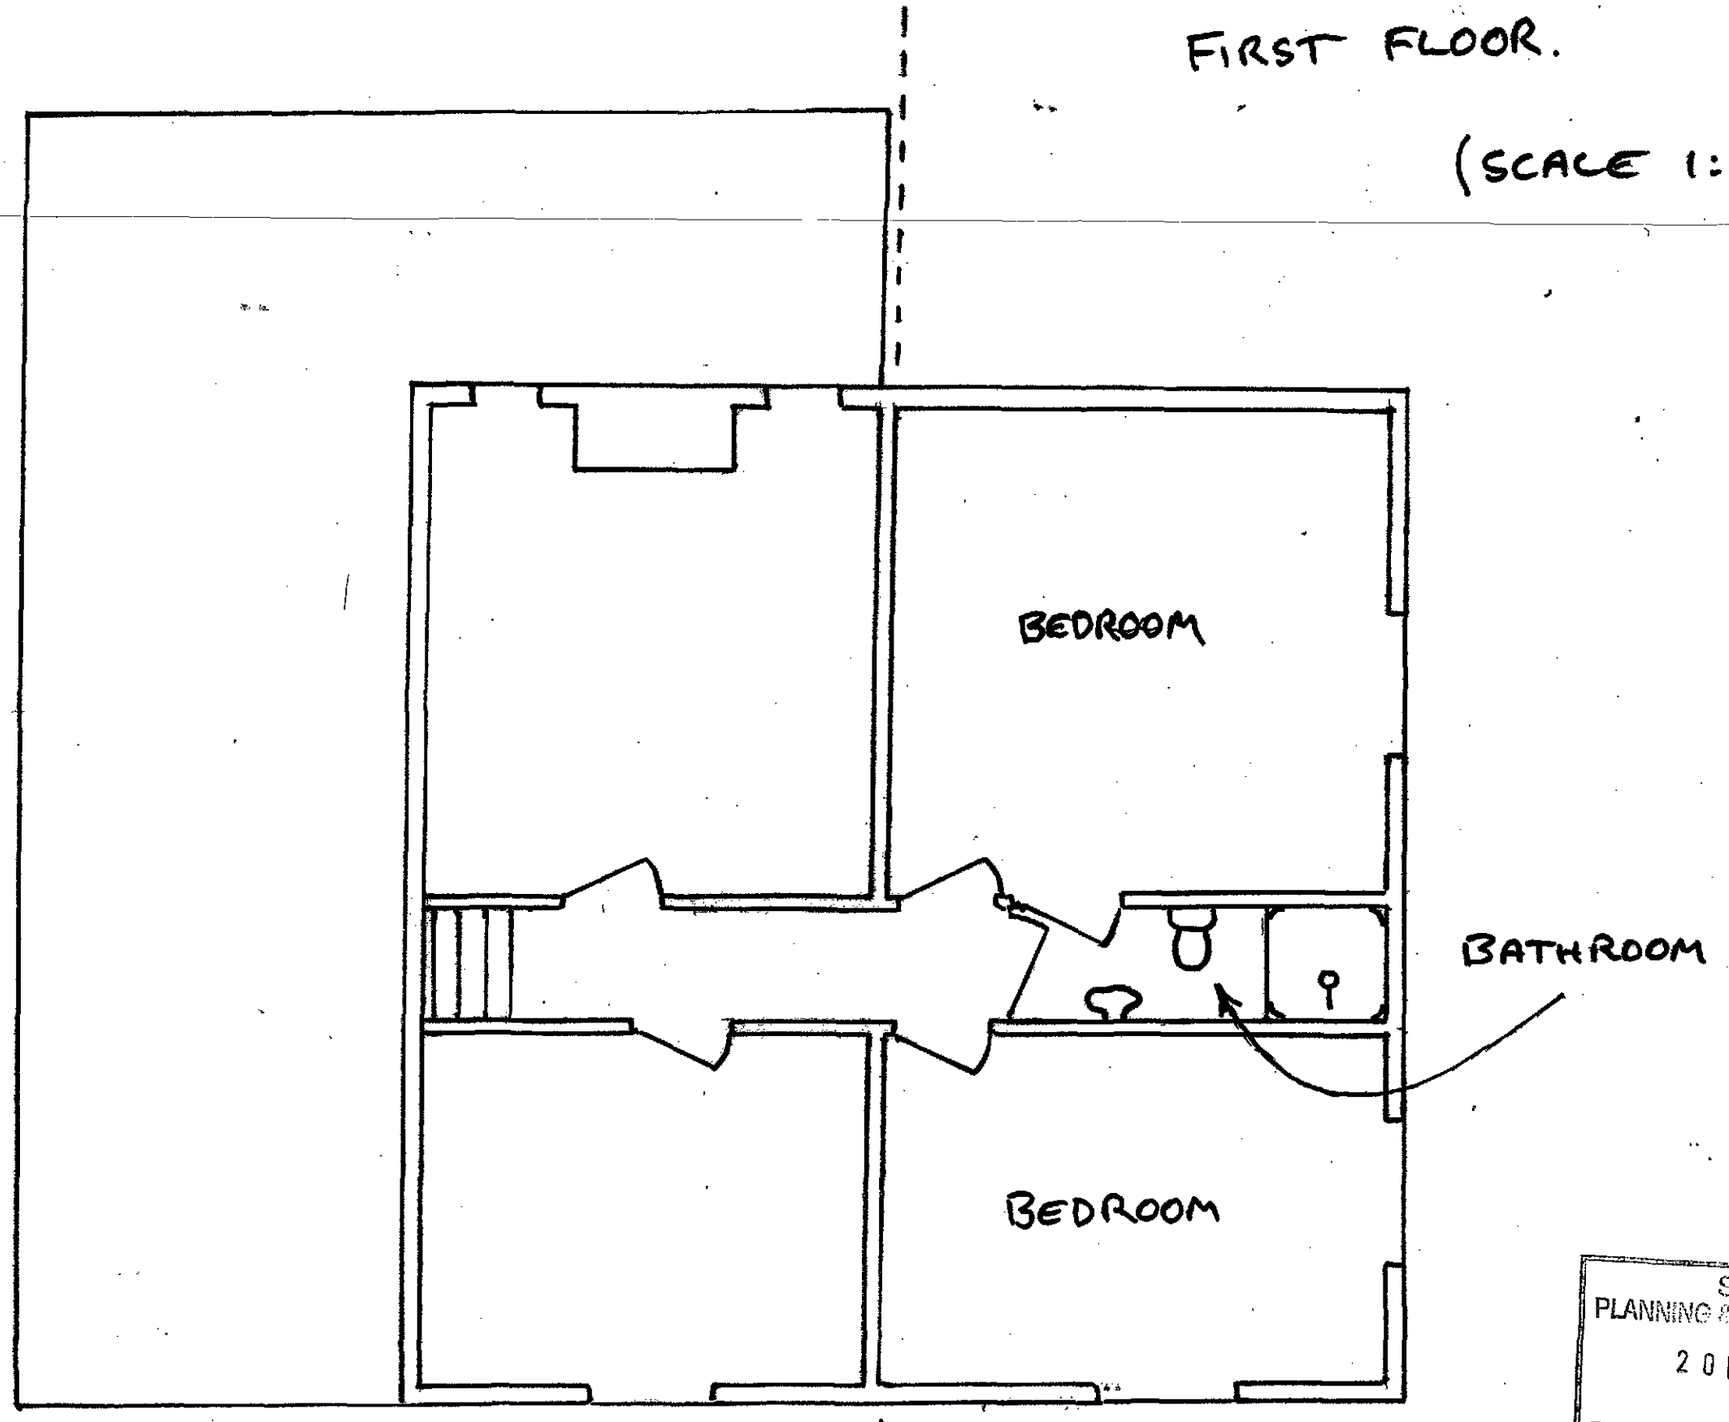

SHDC
PLANNING & DEVELOPMENT
20 FEB 2006
Ref. 0251/06


ROOF FORMAT

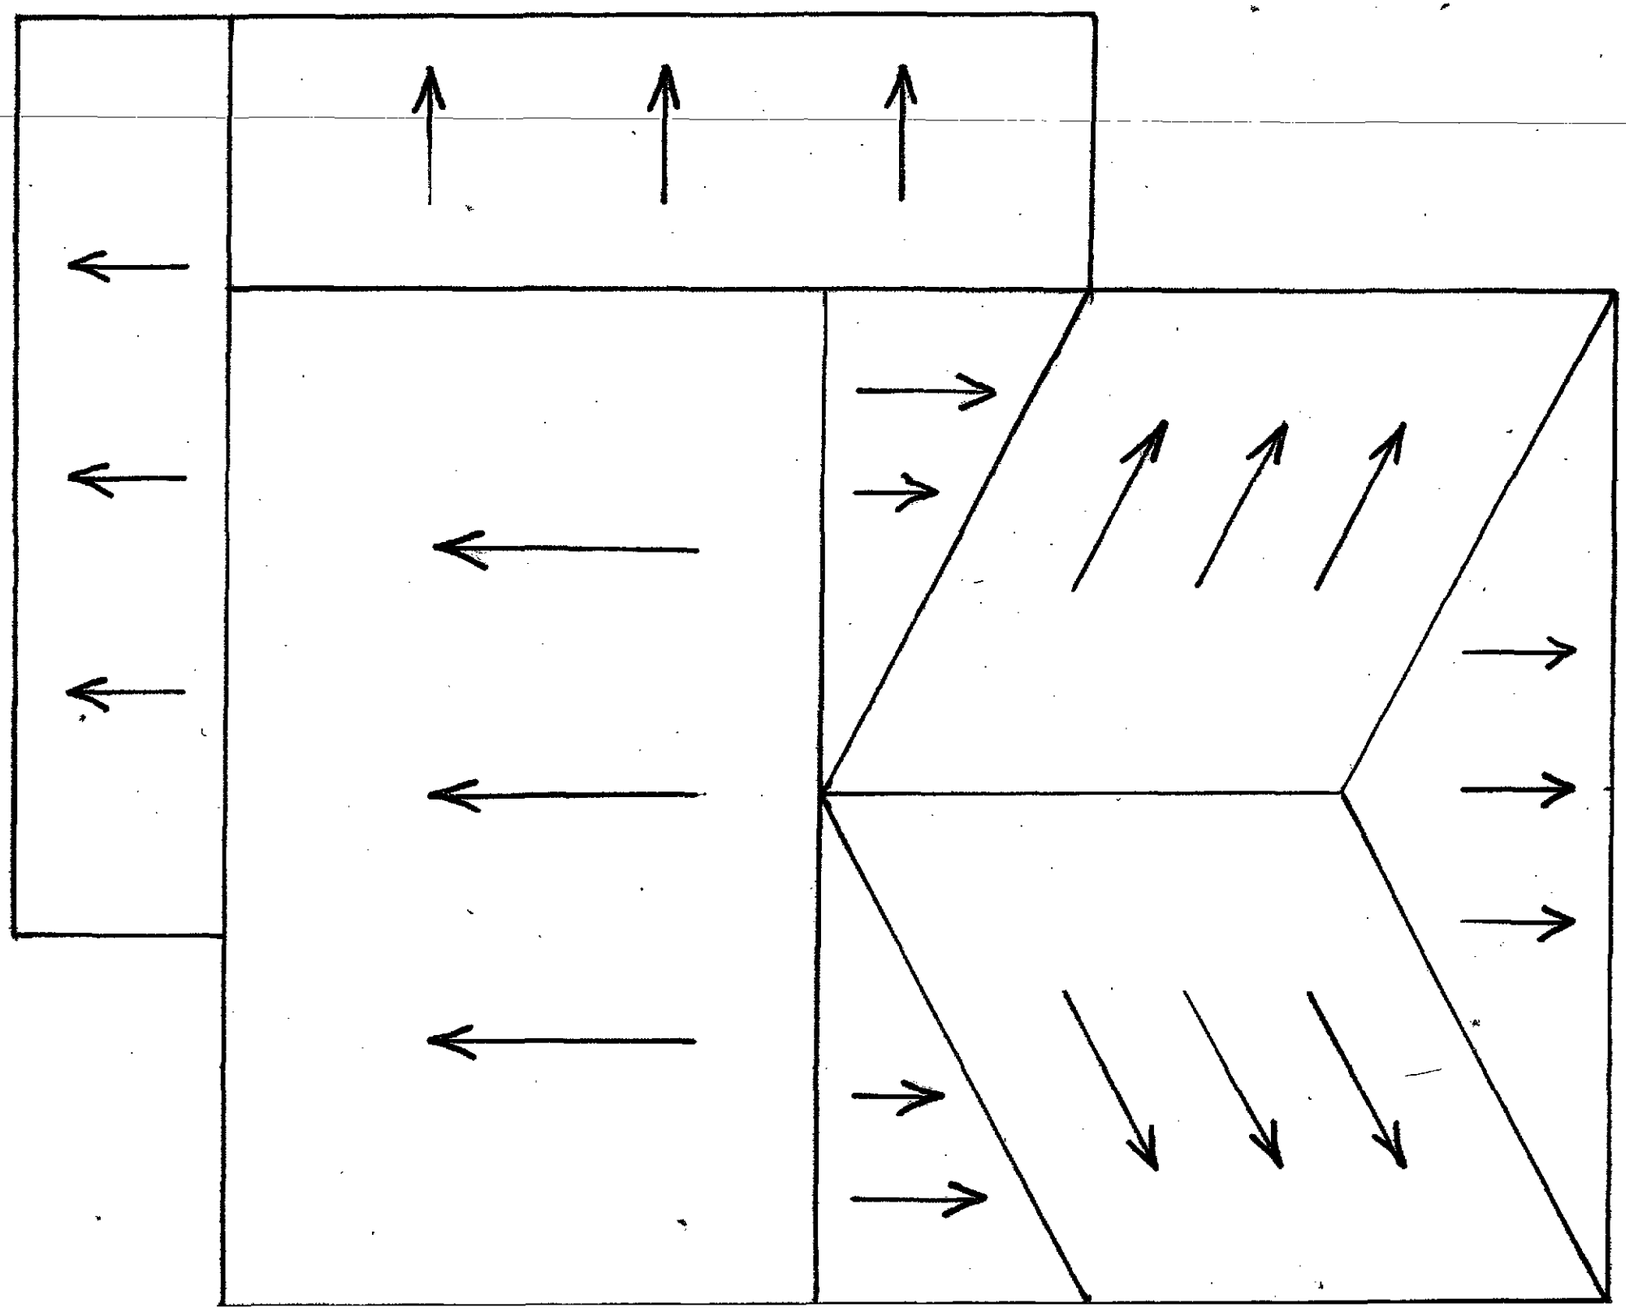

SHDC
PLANNING & DEVELOPMENT
20 FEB 2006
Ref. 0251/06

DETAIL BLOCK PLAN.

SCALE 1:100

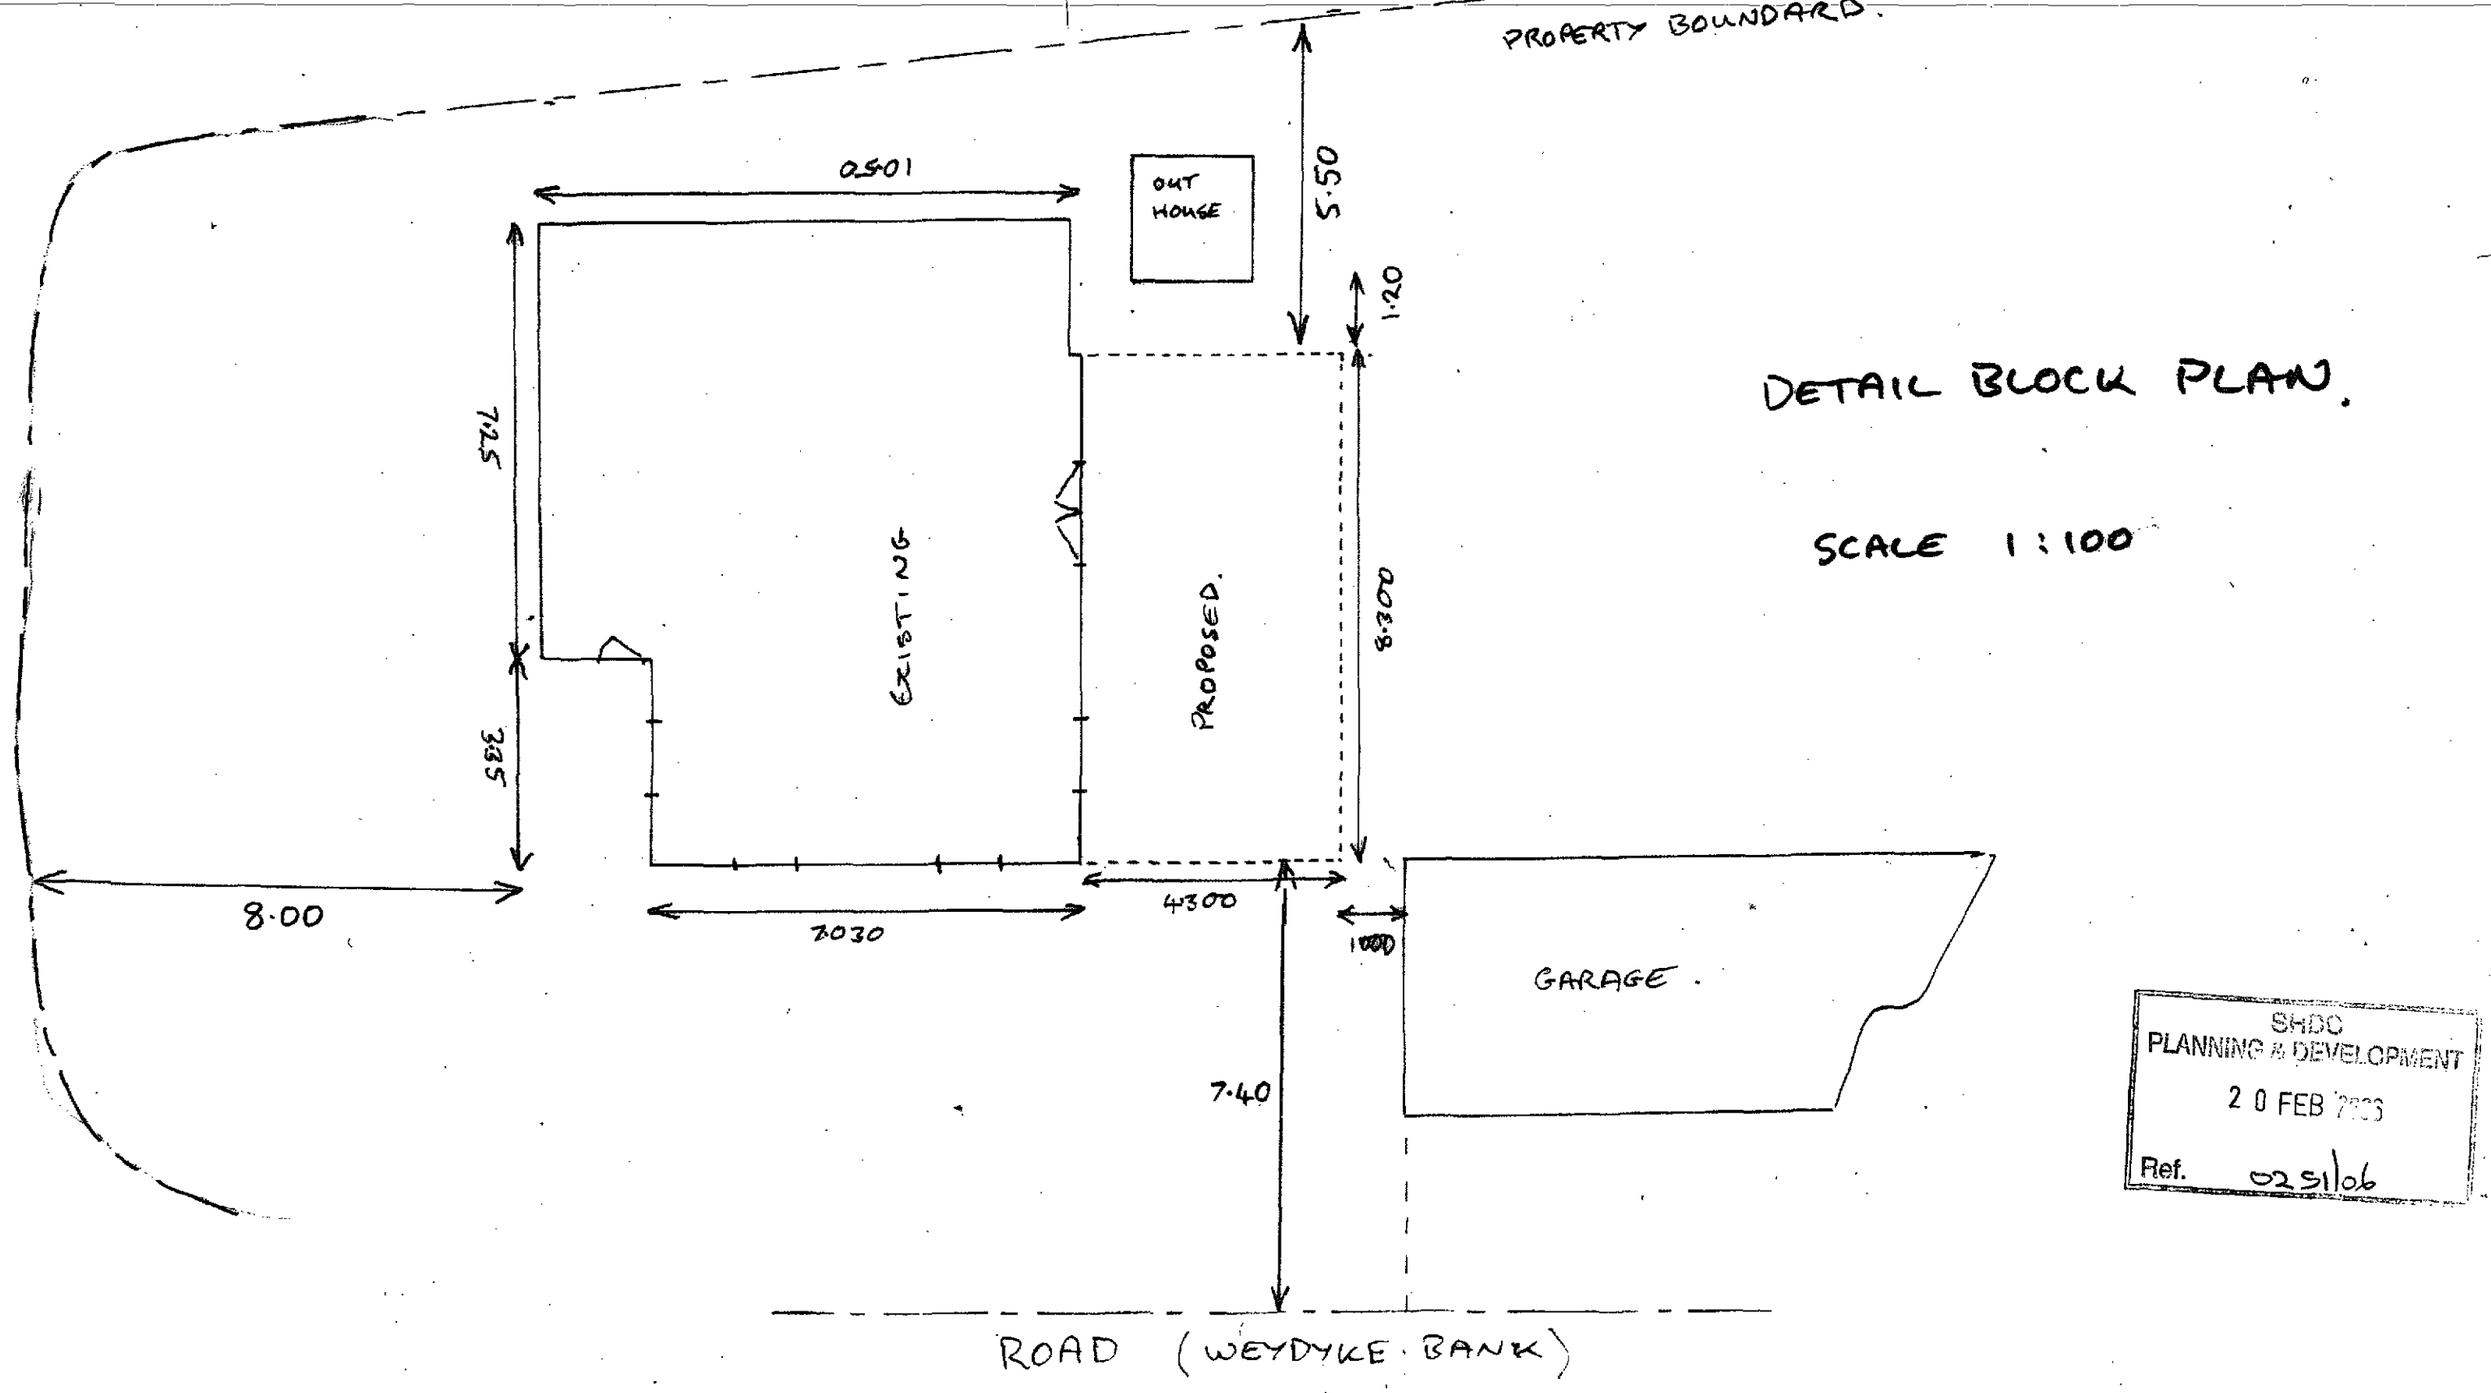


SHDC
PLANNING & DEVELOPMENT
20 FEB 2006
Ref. 02/51/06

Click here to add a title

My Home Scale: 1:1250

'CHERRY TREE HOUSE' 025106

SOUTH HOLLAND DISTRICT COUNCIL : LINCOLNSHIRE

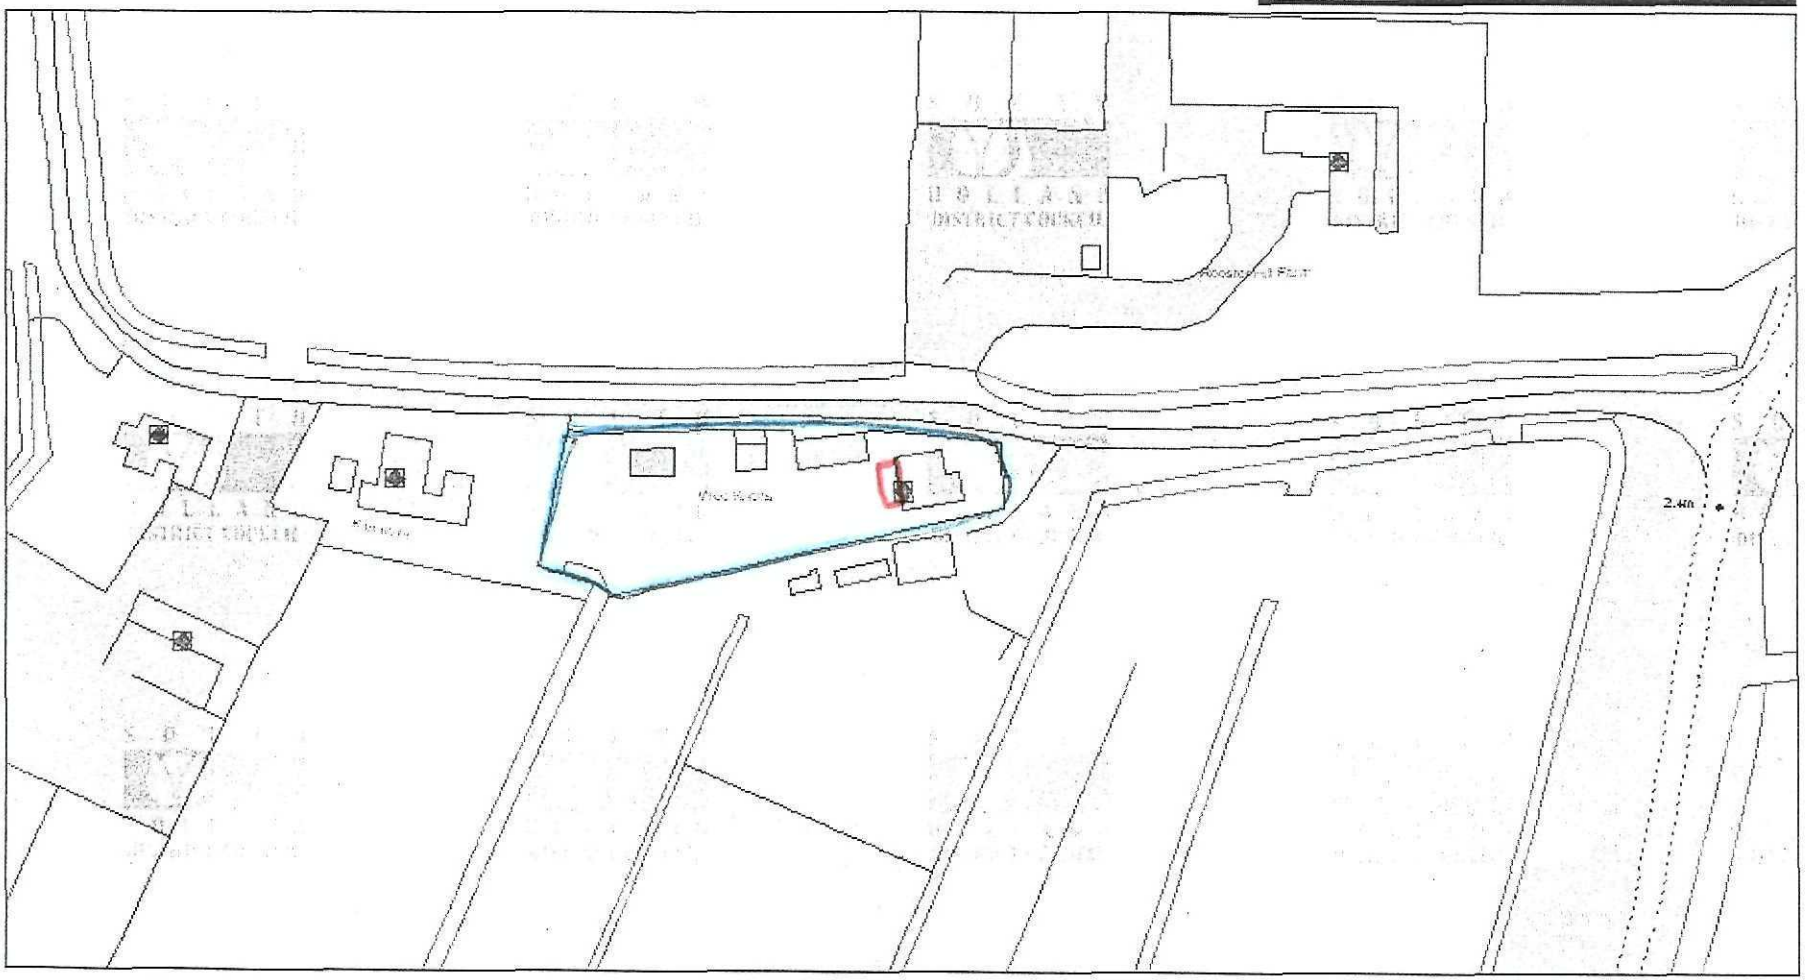

© Crown Copyright. All rights reserved. South Holland District Council 100018215 (2005)

Date: 30/09/2005 12:13:54