


SIDE ELEVATION.




REAR ELEVATION.




SIDE ELEVATION.

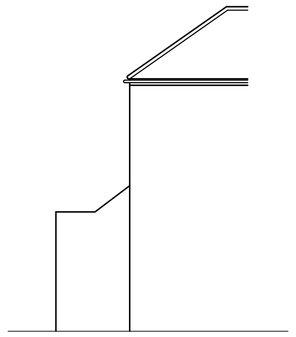


SIDE ELEVATION.

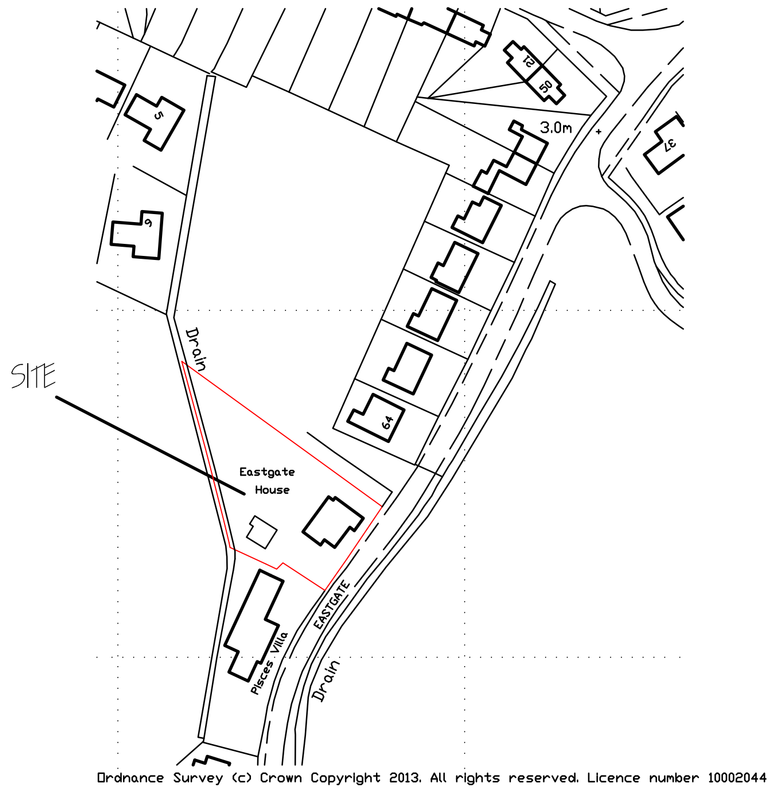


LOCATION PLAN.
1/1250.

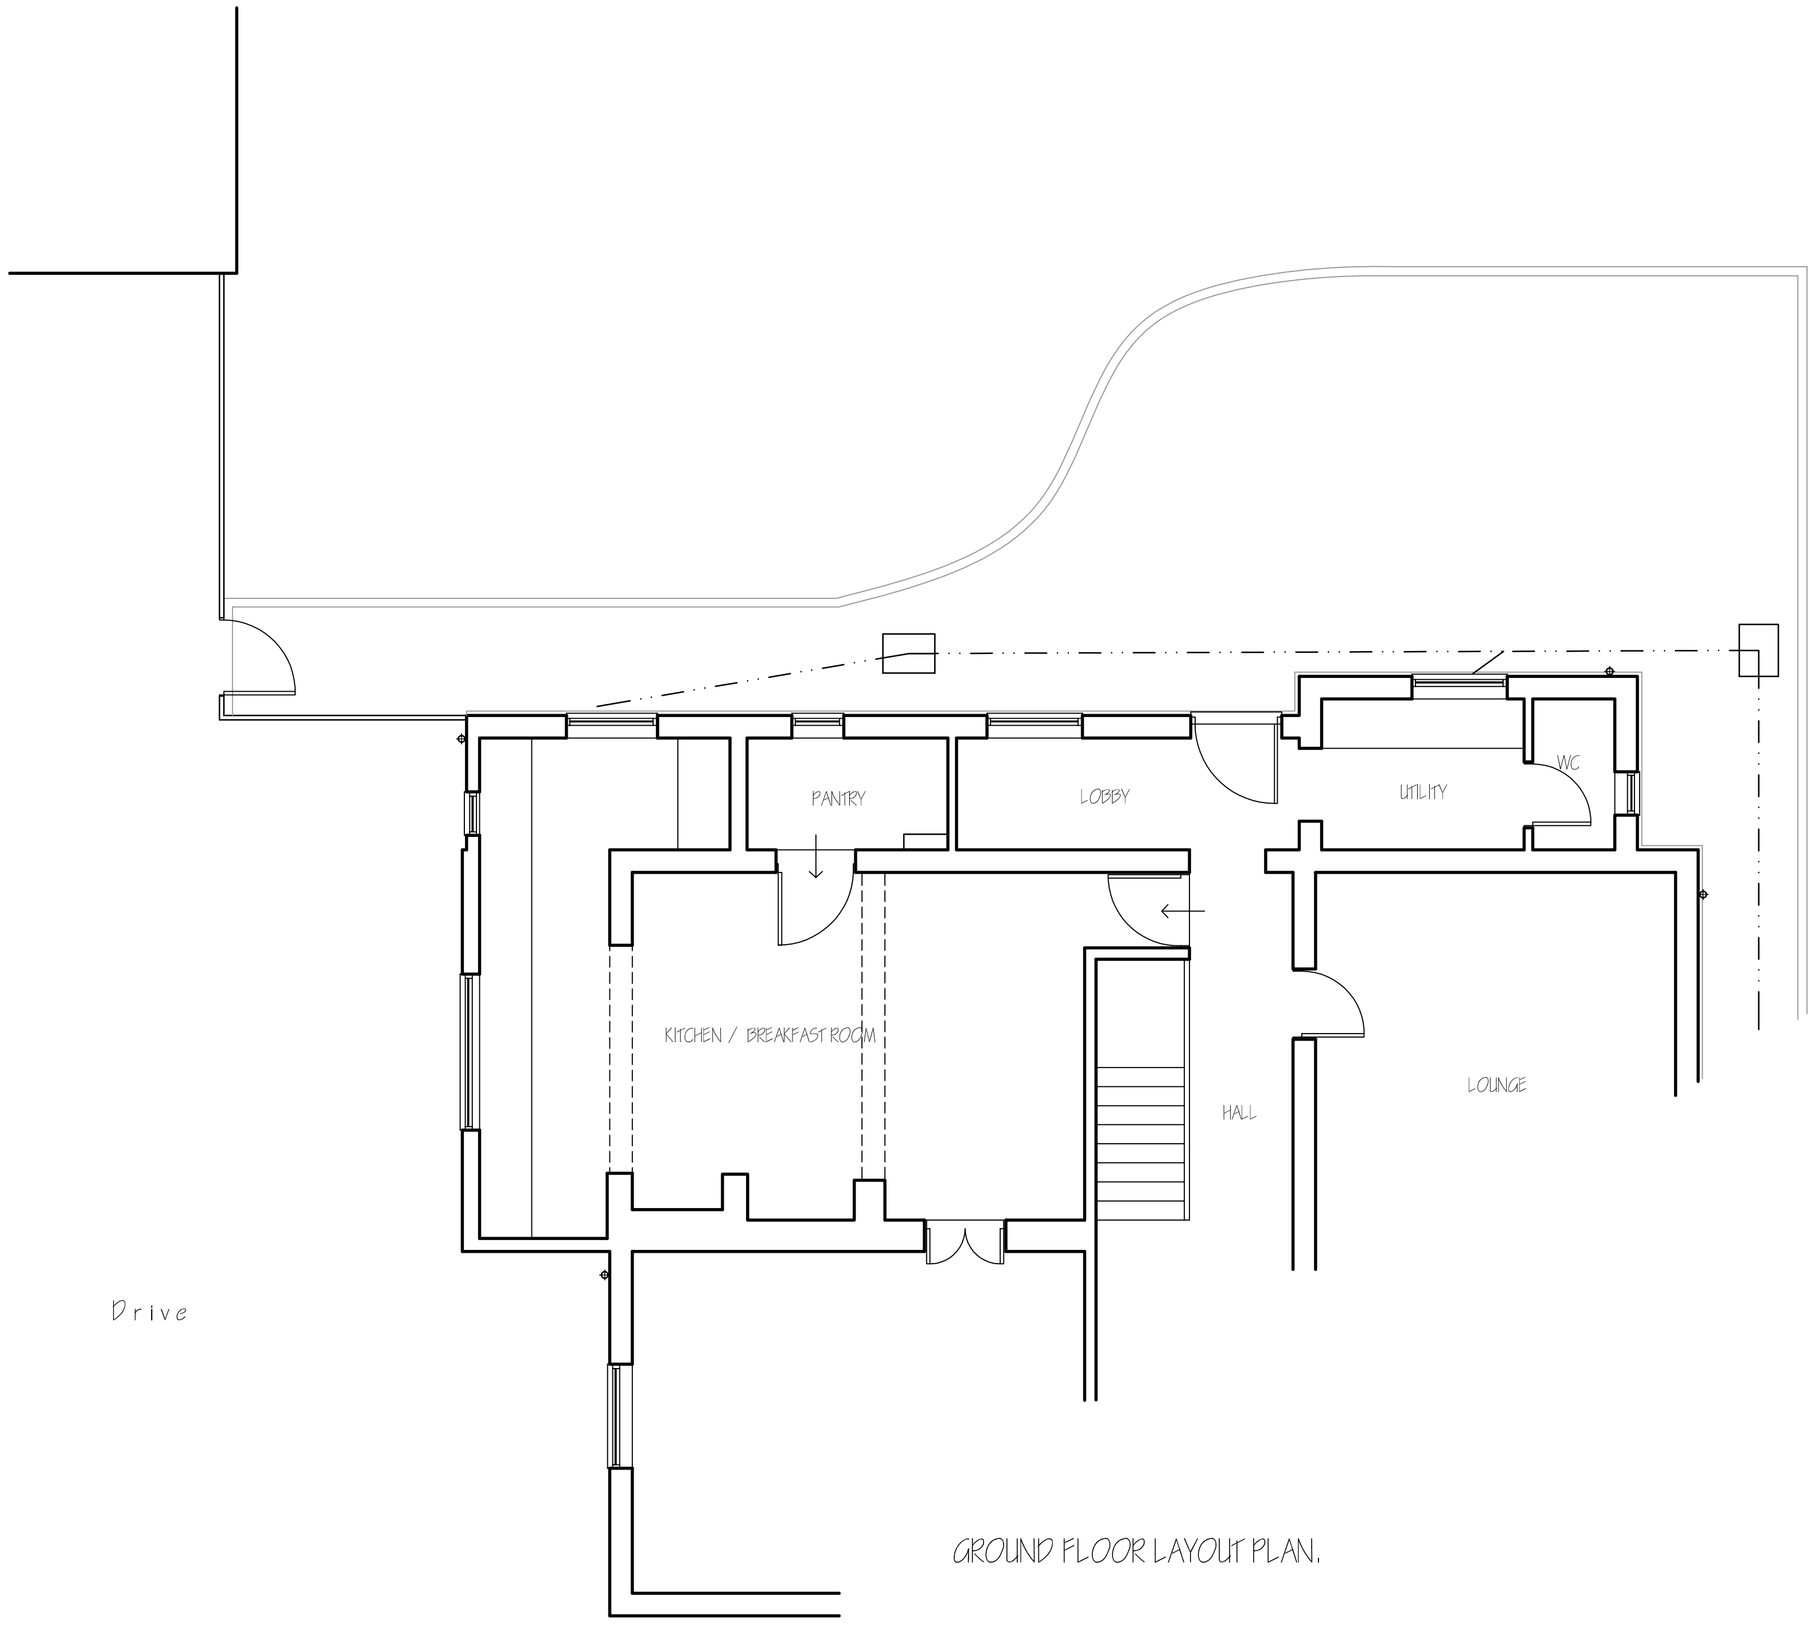

GROUND FLOOR LAYOUT PLAN.

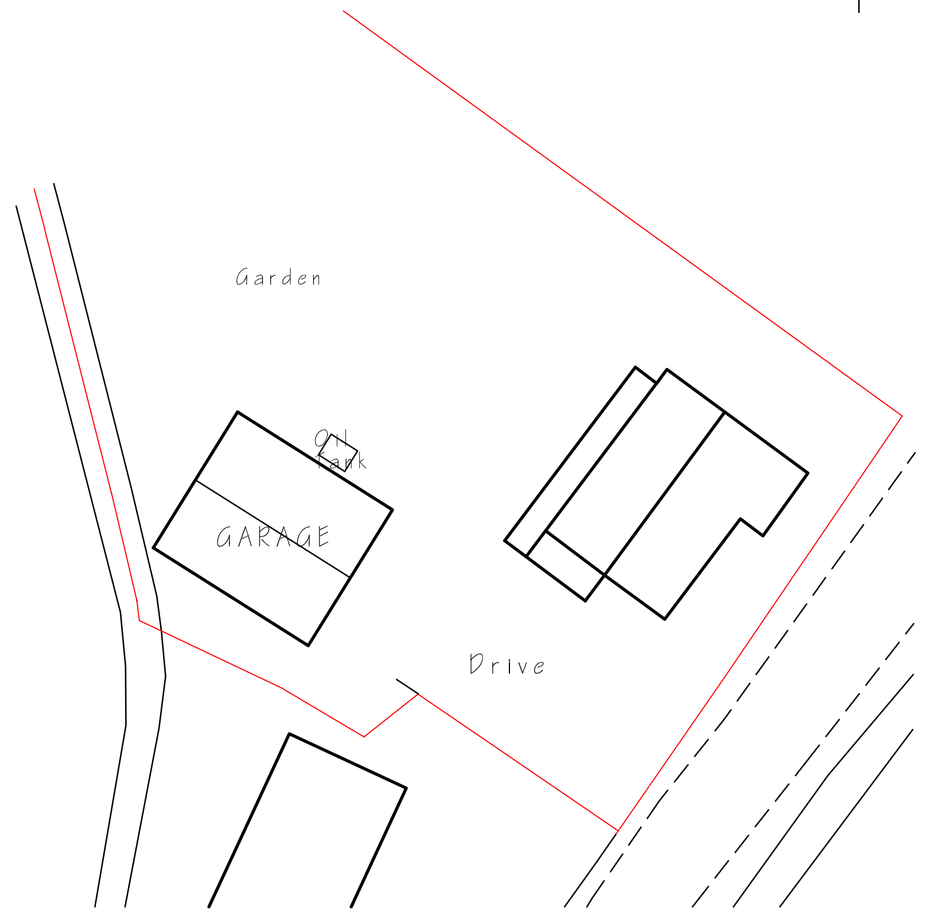

SITE LAYOUT PLAN
1/250.

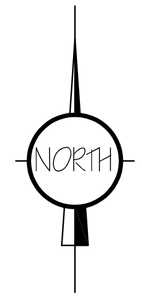

ref.	revision	date

G. R. MERCHANT I.ENG AMICE FIWO

ARCHITECTURAL, STRUCTURAL AND LAND DRAINAGE CONSULTANTS

Unit 4, Wrights Mews
12A Park Road, Holbeach,
Spalding, Lincs. PE12 7EE
Tel: 01406 490800
Fax: 01406 425744
E-Mail: G. R. Merchant @ Merchant. Fs. Co. UK

Project
SINGLE STOREY EXTENSION & ALTERATIONS
66 EASTGATE
FLEET, SPALDING
LINC'S. PE12 8ND.

Client
MR. T. BROOKFIELD.

Drawing
FLOOR PLANS & ELEVATIONS - EXISTING.
LOCATION & SITE PLAN

Job Ref.	Drawing No.
2922/16.	01.
Date	**Drawn**
FEBRUARY 2016.	SJD.

Scales
1/100. 1/50. (unless otherwise stated)

DO NOT SCALE FROM THIS DRAWING

This drawing is copyright and may not be altered, traced, photographed or used for any other purpose other than that for which it is issued. The General Contractor is to check all dimensions on site and report any discrepancies to the Architect. All details shown on this drawing including foundations are indicative only and are subject to Building Control Officer approval. No responsibility is accepted for abnormal conditions which may be discovered during construction unless reported to the Architect so that design ammendments may be considered. Site soil surveys are recommended in respect of foundations to establish specific site conditions before foundation work is undertaken. This drawing is limited in the amount of information contained and does not purport to contain a full specification for the works. It is to be read in conjunction with any other drawings and specification supplied. This drawing must not be used as a contract document alone. The works will not be supervised or inspected on site by G R Merchant or any representative thereof, It is the client or their appointed agents responsibility to control workmanship, substitution of materials, adherance to specification, variations to contract etc.
All materials to be new unless noted otherwise. All workmanship, products and materials etc, to be used fitted and installed etc, in strict accordance with manufacturers instruction and relevant code of practice, Materials shall conform to appropriate British standard specification or BBA certificate or European code equivalent, The Employer / Client shall ensure that the selected contractor is conversant with and adopts all measures necessary to achieve compliance with Health and Safety Regulations applicable to the works. Where the Health and Safety Regulations 1994 apply and require a lead to comply with the Construction Design and Management Regulations an independent Planning Supervisor will be required, The works shall comprise of all thats shown on the drawing and details, Work that may not specifically shown but may be reasonably inferred as necessary to carry out the works shall be deemed to be included.