




SIDE ELEVATION.

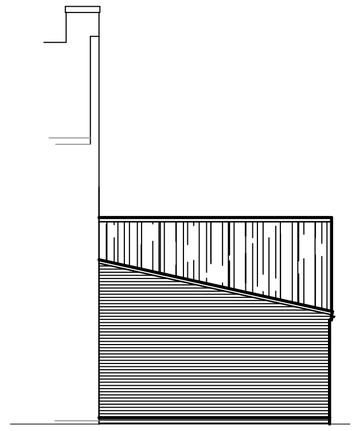


REAR ELEVATION.

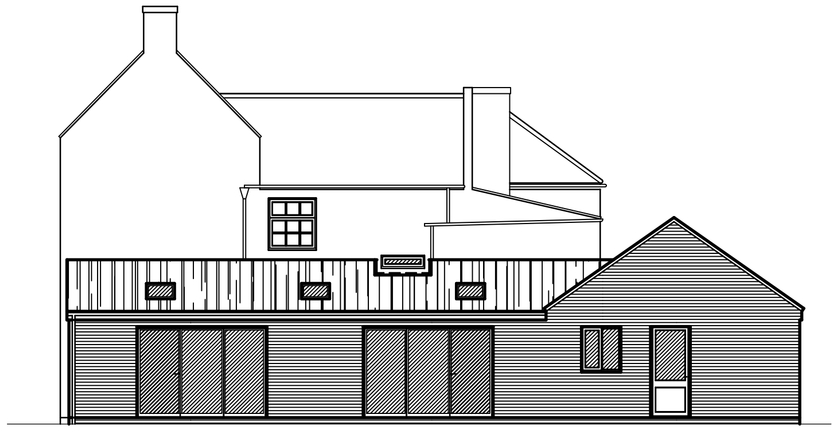


SIDE ELEVATION.

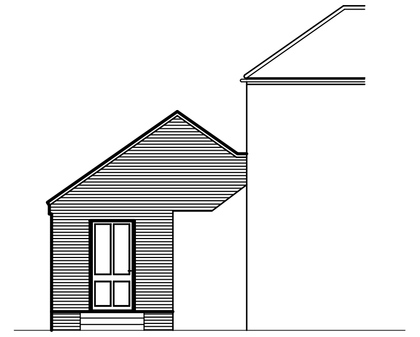

SIDE ELEVATION.

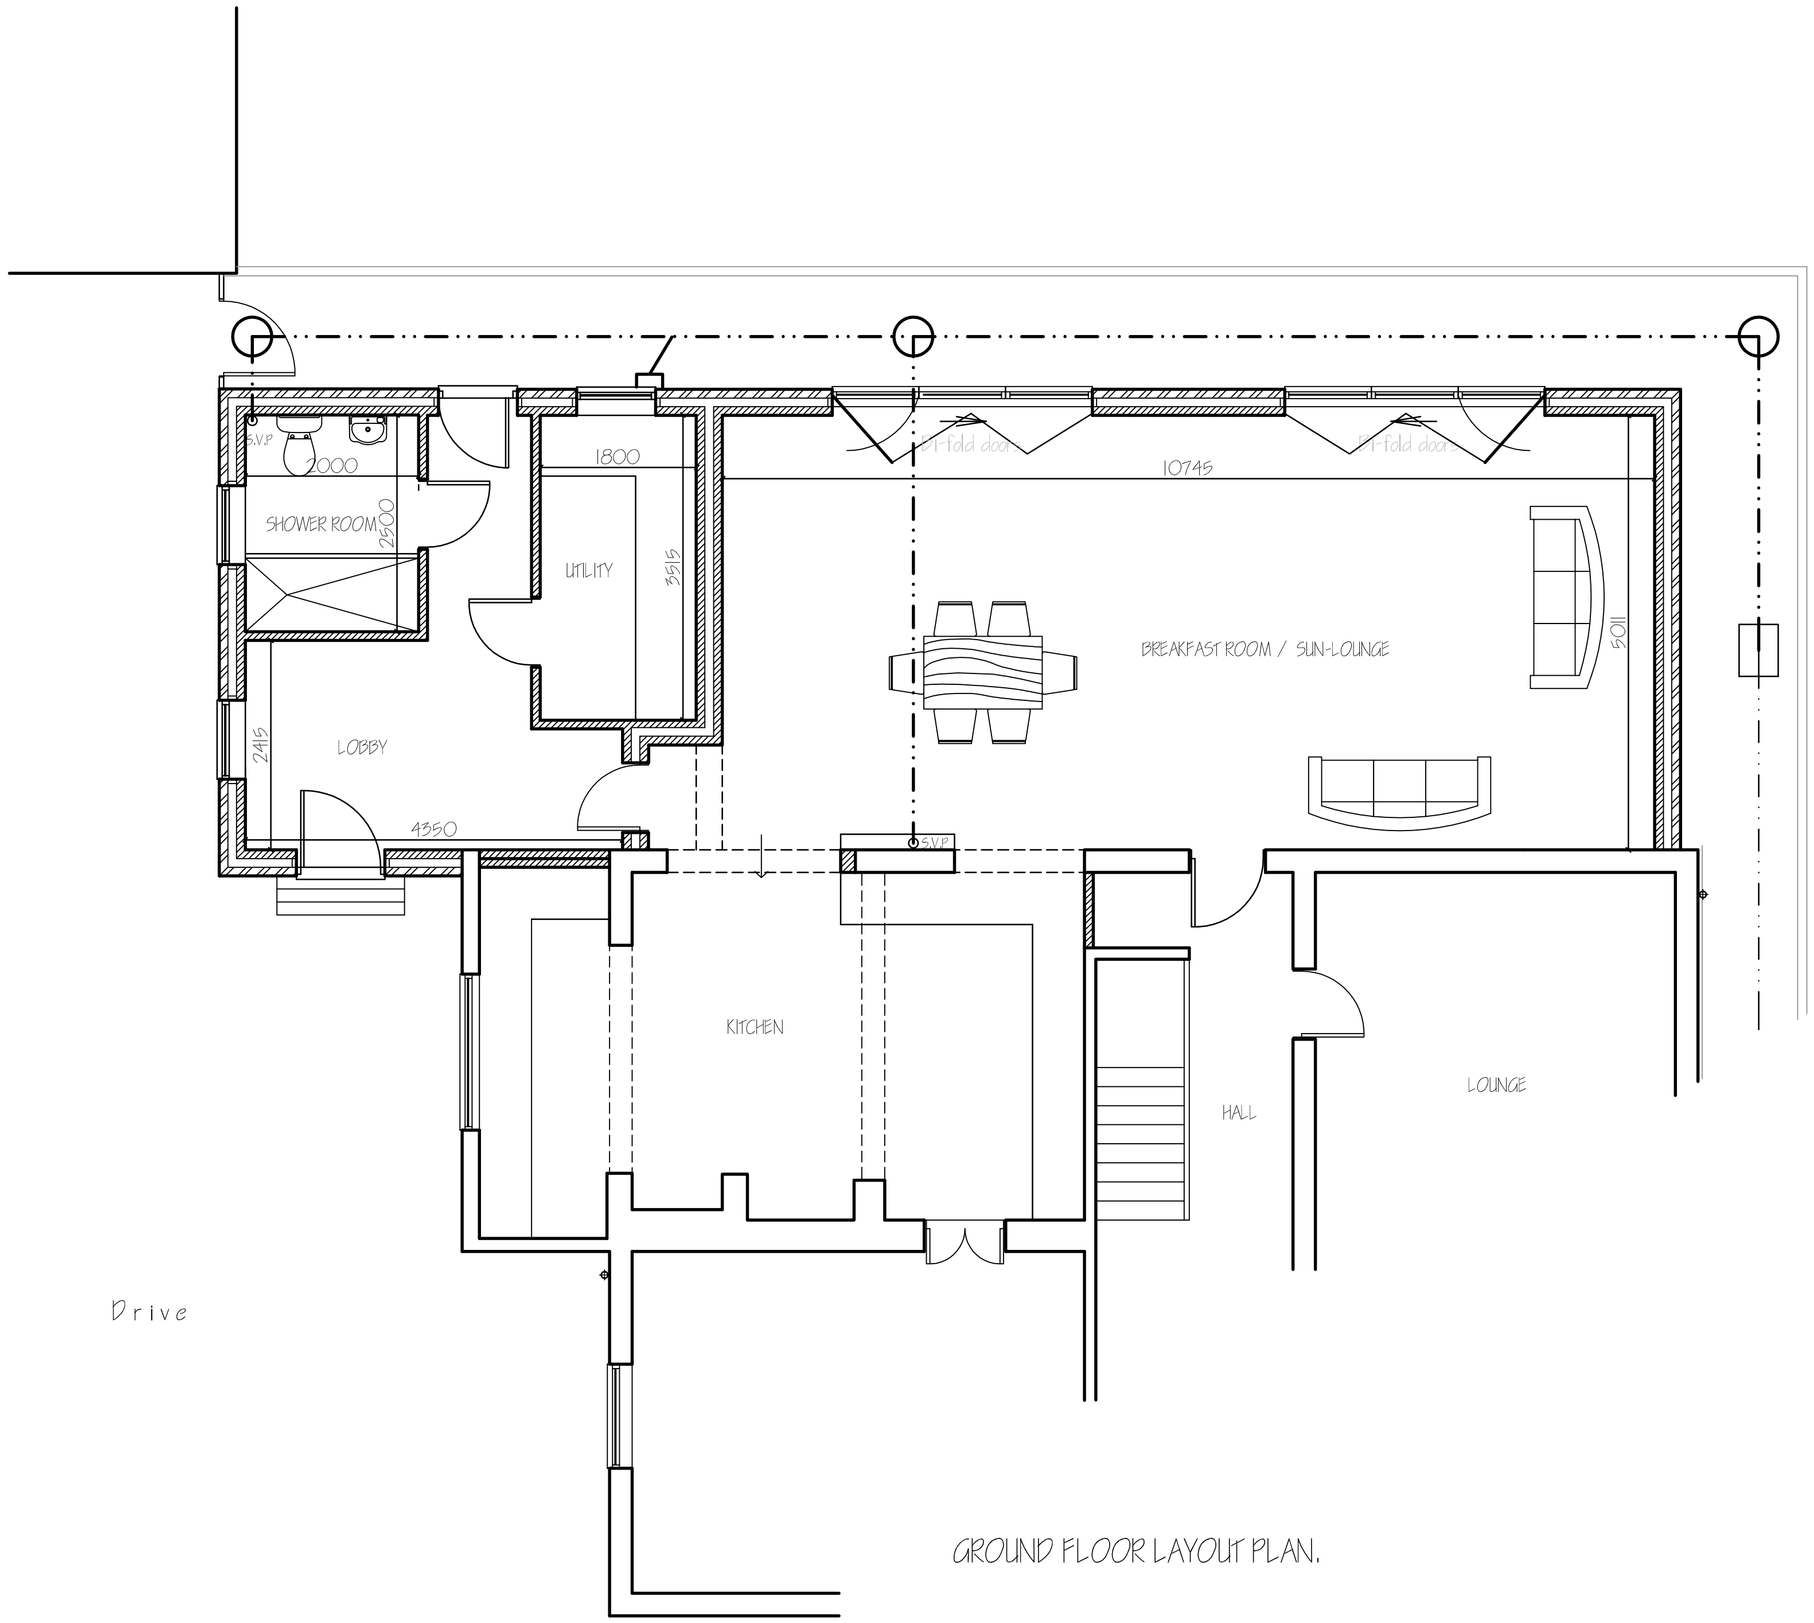

GROUND FLOOR LAYOUT PLAN.

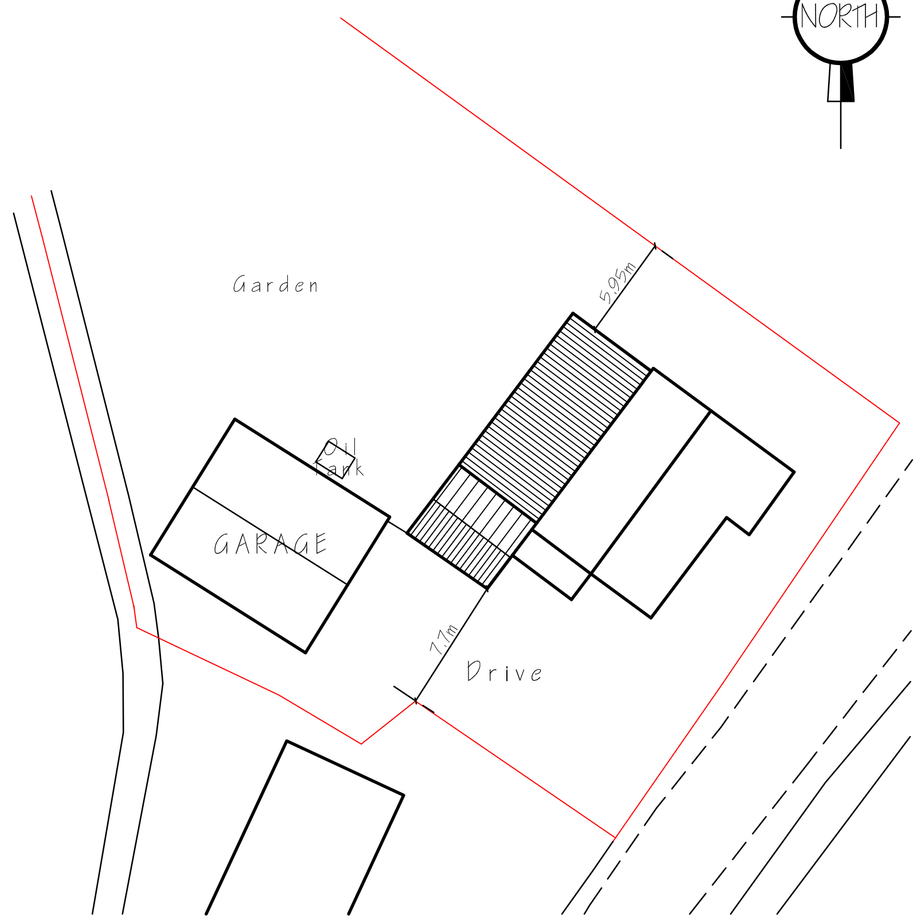

SITE LAYOUT PLAN
1/250.



ref	revision	date
B.	CLIENTS AMENDMENTS	MAR '16
A.	CLIENTS AMENDMENTS	MAR '16

G. R. MERCHANT
I.ENG AMICE FIWO
ARCHITECTURAL, STRUCTURAL AND LAND DRAINAGE CONSULTANTS
Unit 4, Wrights Mews
12A Park Road, Holbeach,
Spalding, Lincs. PE12 7EE
Tel: 01406 490800
Fax: 01406 425744
E-Mail: G. R. Merchant @ Merchant. Fs9. Co. UK

Project
SINGLE STOREY EXTENSION & ALTERATIONS
66 EASTGATE
FLEET, SPALDING.
LINC'S. PE12 8ND.

Client
MR. T. BROOKFIELD.

Drawing
FLOOR PLANS & ELEVATIONS - PROPOSED.
SITE PLAN

Job Ref.	Drawing No.
2922-16.	02B.
Date	**Drawn**
FEBRUARY 2016.	SLD.

Scales
1/100. 1/50. (unless otherwise stated)

DO NOT SCALE FROM THIS DRAWING

This drawing is copyright and may not be altered, traced,photographed or used for any other purpose other than that for which it is issued, The General Contractor is to check all dimensions on site before any work is put in hand or materials ordered. Where foundations are to be reused, foundations are based upon typical site conditions related to the area, No responsibility can be accepted for abnormal conditions which may be discovered during construction unless reported to the Architect so that design ammendments may be considered, Site soil surveys are recommended in respect of foundations to establish specific site conditions before foundation work is undertaken, The Contractor is to check all dimensions on site before any work is put in hand or materials ordered. Any specification of the works, it is solely for the purpose of obtaining Planning / Building Regulations approval, This drawing must not be used as a contract document alone, The works will not be oversaw or inspected on site by G R Merchant or any representative thereof, it is the client or their appointed agents responsibility to control workmanship, substitution of materials, adherence to specification and building regulations.

All materials to be new unless otherwise stated and all components and materials etc, to be used fitted and installed etc, in strict accordance with manufacturers instruction and relevant code of practice, Materials shall conform to appropriate British standard specification or BBA certificate of European code equivalents, The Employer / Client shall ensure that the selected contractor is competent to undertake the works and shall comply with all requirements of the Health and Safety legislation for Building sites and Work places, The Employer / Client is advised that should the works need to comply with the Construction Design and Management Regulations an independent Planning Supervisor will be required, The works shall comprise of all that is shown on the drawing and details, Work that may not specifically shown but may be reasonably inferred as necessary to carry out the works shall be deemed to be included.