




SIDE

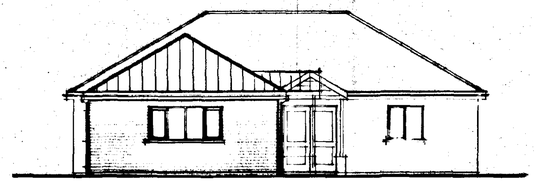

REAR

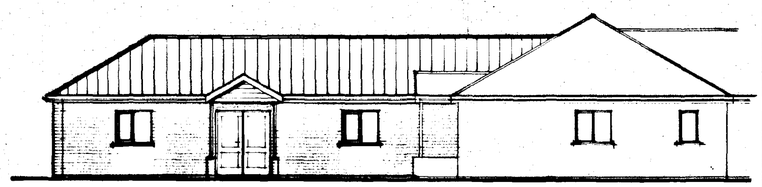

SIDE

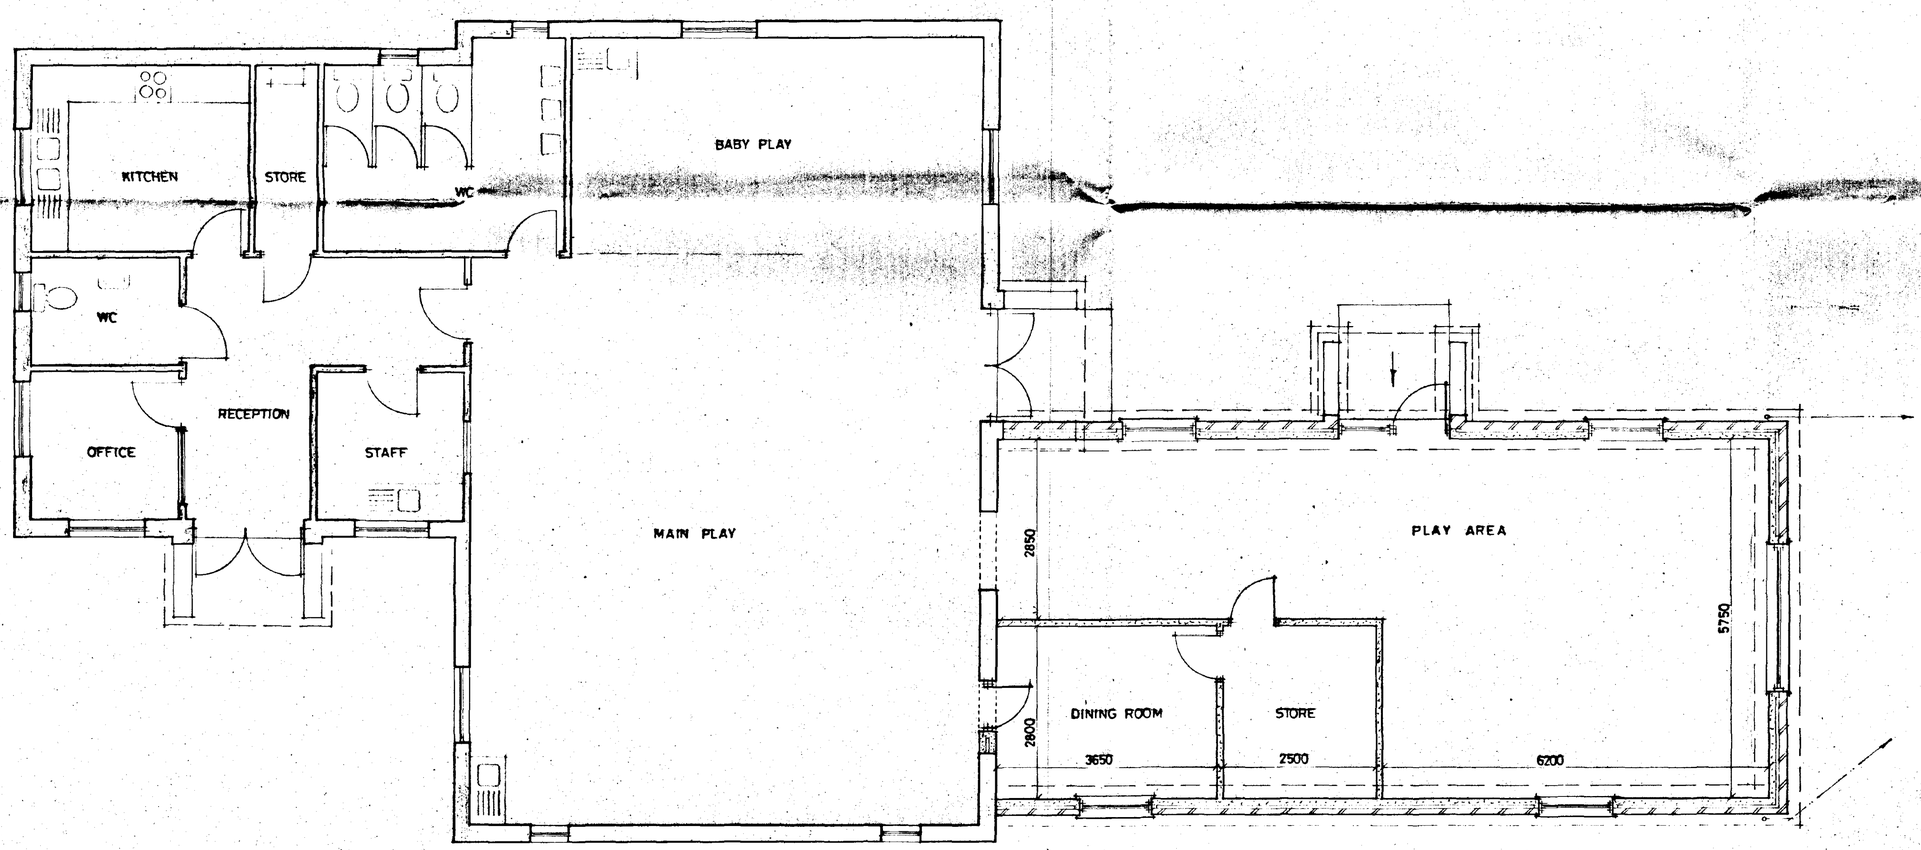

PLAN

DO NOT SCALE FROM THIS DRAWING
This drawing is copyright and may not be altered, traced, photographed or used for any purpose other than that for which it is issued.
The General Contractor is to check all dimensions on site and report discrepancies to the Architect.
All details shown on this drawing including foundations are based upon typical site conditions related to the area. No responsibility can be accepted for abnormal conditions which may be discovered during construction unless reported to the Architect so that design amendments may be considered. Site soil surveys are recommended in respect of foundations to establish specific site conditions before foundation work is undertaken.

Summit 1217

DETERMINED PLAN

SOUTH HOLLAND DC
HOUSING & PLANNING
22 MAR 1999
Ref: 0688/99


G. R. MERCHANT
I.ENG AMICE, FIWO,
ARCHITECTURAL, STRUCTURAL & LAND DRAINAGE CONSULTANT
TEL: HOLBEACH (01406) 490800

PROJECT:
EXTENSION TO
TWIGGLETS DAY NURSERY
BRANCHES LANE
HOLBEACH


CLIENT:
MESDAMES SPINKS & LEONARD

SCALES:	DATE:
1/50 1/100 (UNLESS OTHERWISE STATED)	*FEB 1999*
G.R. MERCHANT	DRAWING No.: *S&L.2*

REVISIONS:

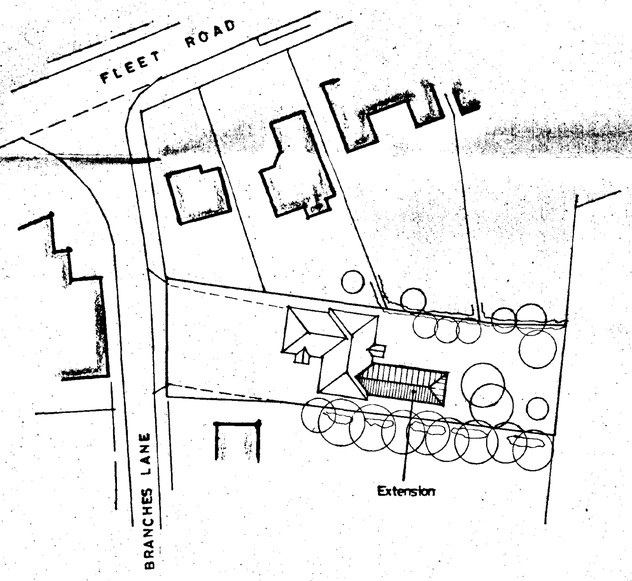

SITE PLAN
1 : 500

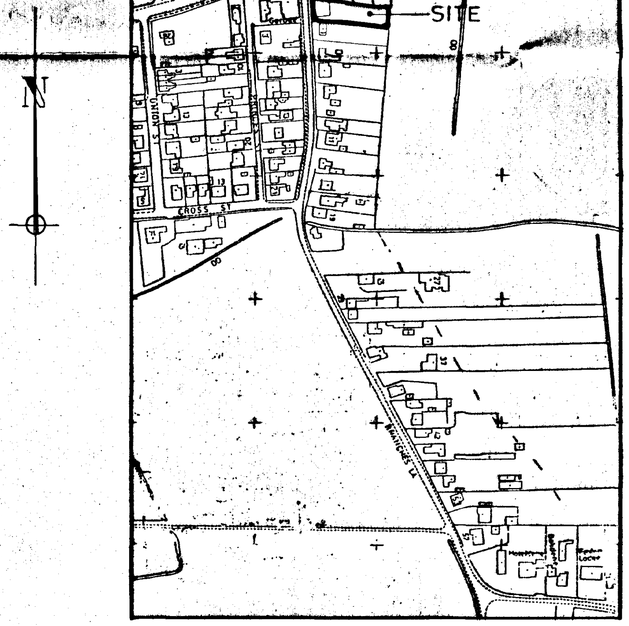

LOCATION PLAN
1 : 2500

DO NOT SCALE FROM THIS DRAWING

This drawing is copyright and may not be altered, traced, photographed or used for any purposes other than that for which it is issued.
The General Contractor is to check all dimensions on site and report discrepancies to the Architect.
All details shown on this drawing including foundations are based upon typical site conditions related to the area. No responsibility can be accepted for abnormal conditions which may be discovered during construction unless reported to the Architect so that design amendments may be considered. Site soil surveys are recommended in respect of foundations to establish specific site conditions before foundation work is undertaken.

DETERMINED PLAN

SOUTH HOLLAND DC
HOUSING & PLANNING
22 MAR 1999
Ref: 0280/99

G. R. MERCHANT
I.ENG AMICE, FIWO,
ARCHITECTURAL, STRUCTURAL
& LAND DRAINAGE CONSULTANT
TEL: HOLBEACH (01406) 490800

PROJECT:
EXTENSION TO
TWIGGLETS DAY NURSERY
BRANCHES LANE
HOLBEACH

CLIENT:
MESDAMES SPINKS & LEONARD

SCALES:	DATE:
AS INDICATED	*FEB 1999*
G.R.MERCHANT	DRAWING No.: *S&L.1*

REVISIONS:

GRMART 1217