



WEST ELEVATION

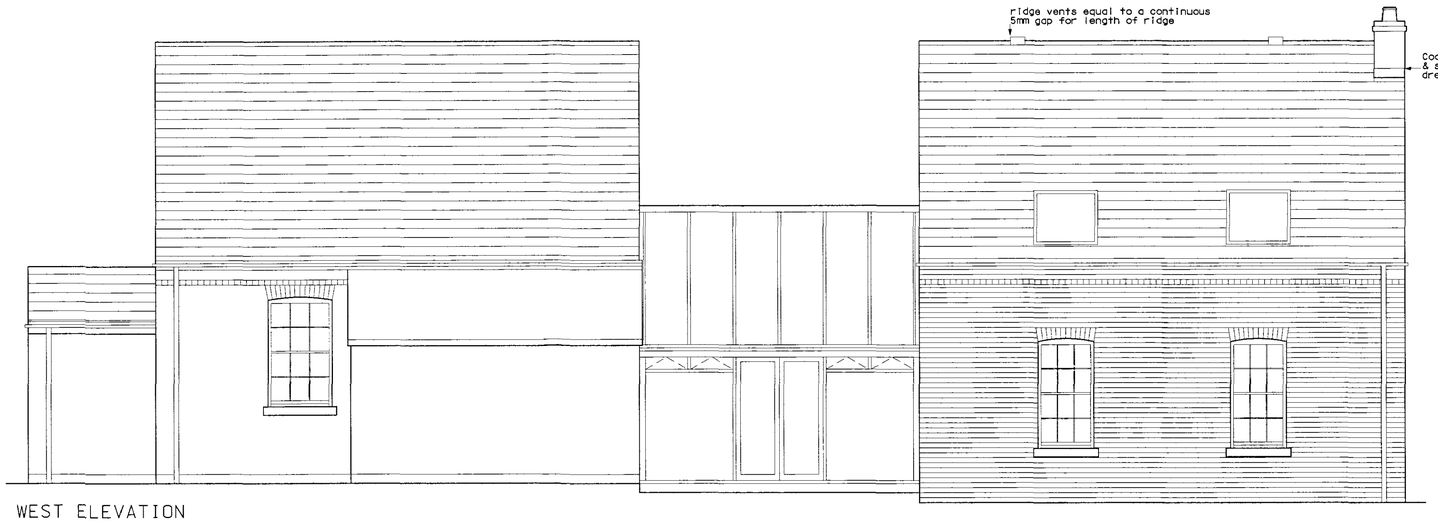


SOUTH ELEVATION

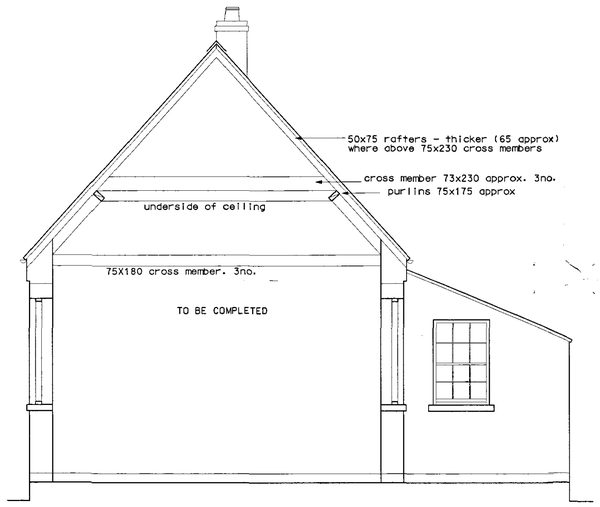

SECTION AA



SECTION DD

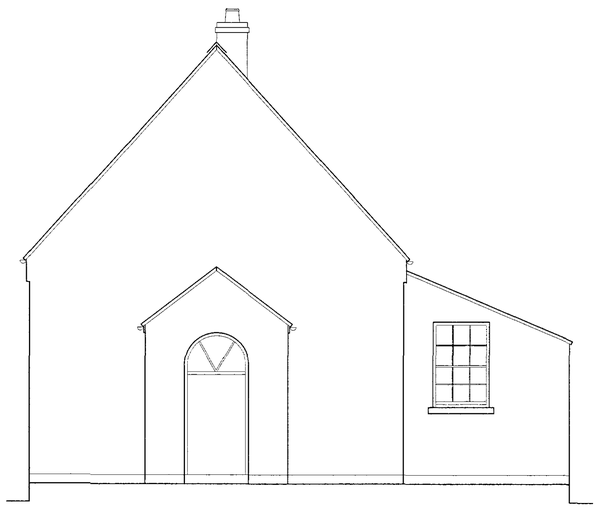

NORTH ELEVATION



EAST ELEVATION

AMENDED PLAN
Ref. A2

SHDC
PLANNING & DEVELOPMENT
2 1 NOV 2005
Ref. 05/01100/FUL

John Rowell
Dip A.D. Nottingham Trent
H.N.C. Building Nottingham Trent
The Hollies
19 Wellington Road, Burton Joyce
Nottingham NG14 5GQ
Tel/Fax: 0115 931 3605
Mobile: 0771 362 5258

- ARCHITECTURAL DESIGN
- HOUSE EXTENSIONS & COMMERCIAL
- RETAIL DESIGN
- CONCEPTS & LAYOUTS
- SURVEYS
- MICROSTATION

B: 00/00/05

A: 18/11/05
Section added

REVISIONS:

TITLE:
THE CHAPEL
MILLBANK
FLEET FEN
SPALDING
LINCOLNSHIRE, PE12 8QW
PROPOSED ELEVATIONS

CLIENT: SELF

SCALE: 1:50 | DATE: 29/09/04

DRWG NO: CH/04/05A