

Proposed Block Plan of Fourways Millare Fleet Lee Godrey Hill 1:200
Extension Marked in Shade

4" = Scale
Site Plan

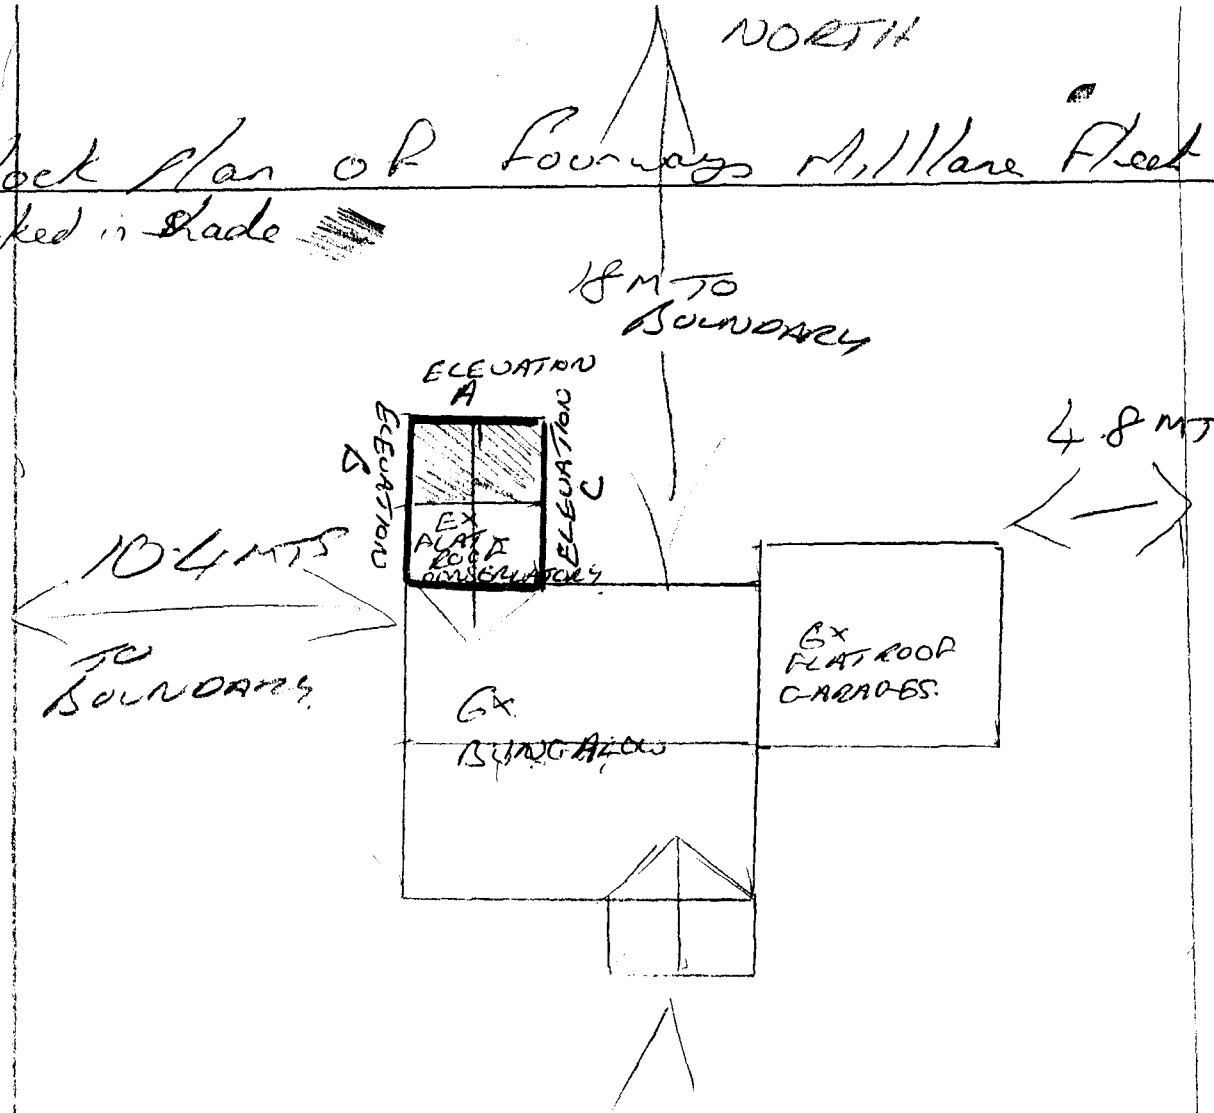

SHDC
Planning & Development
11 MAR 2002
Ref 0283/02

Four Oaks, Hillcrest Rise
Cleeve Hill.
SCALE 1:50
END AND SIDES X2 ELEVATIONS

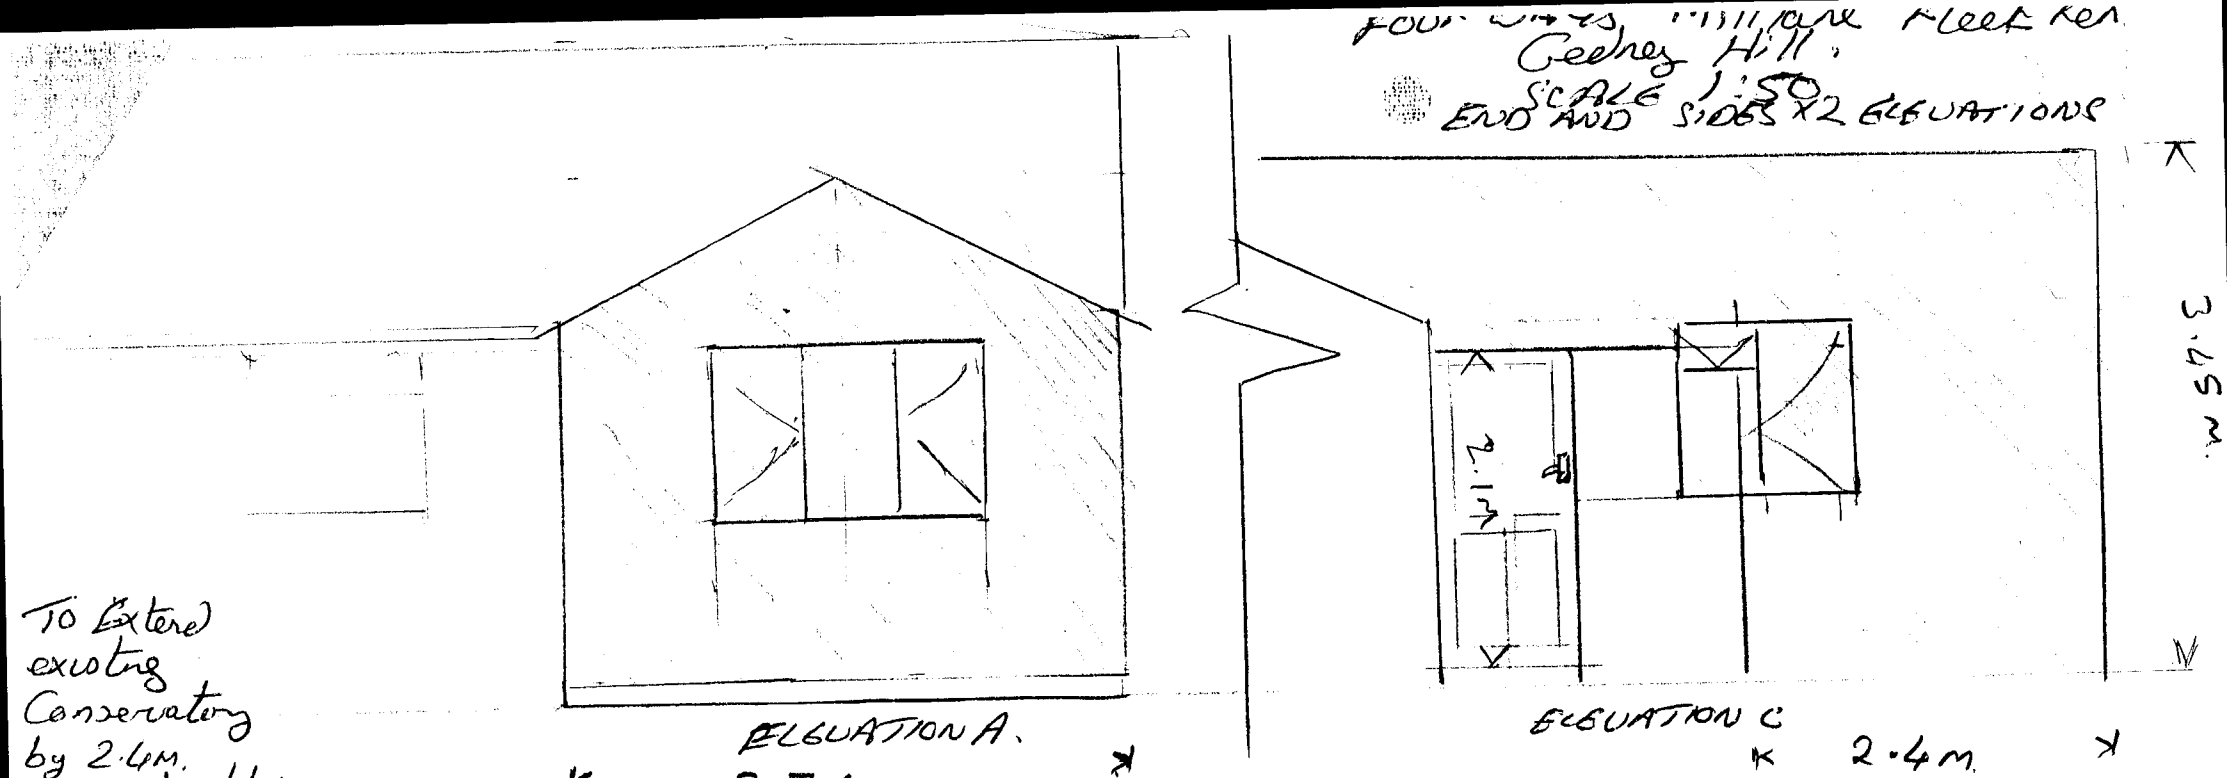

ELEVATION A.


3.7M.

ELEVATION C

2.4M.

To Extend existing Conservatory by 2.4m. and add pitched roof to new part and Existing part.

SHDC
Planning Development
11 MAR 2002
Ref 0283/02

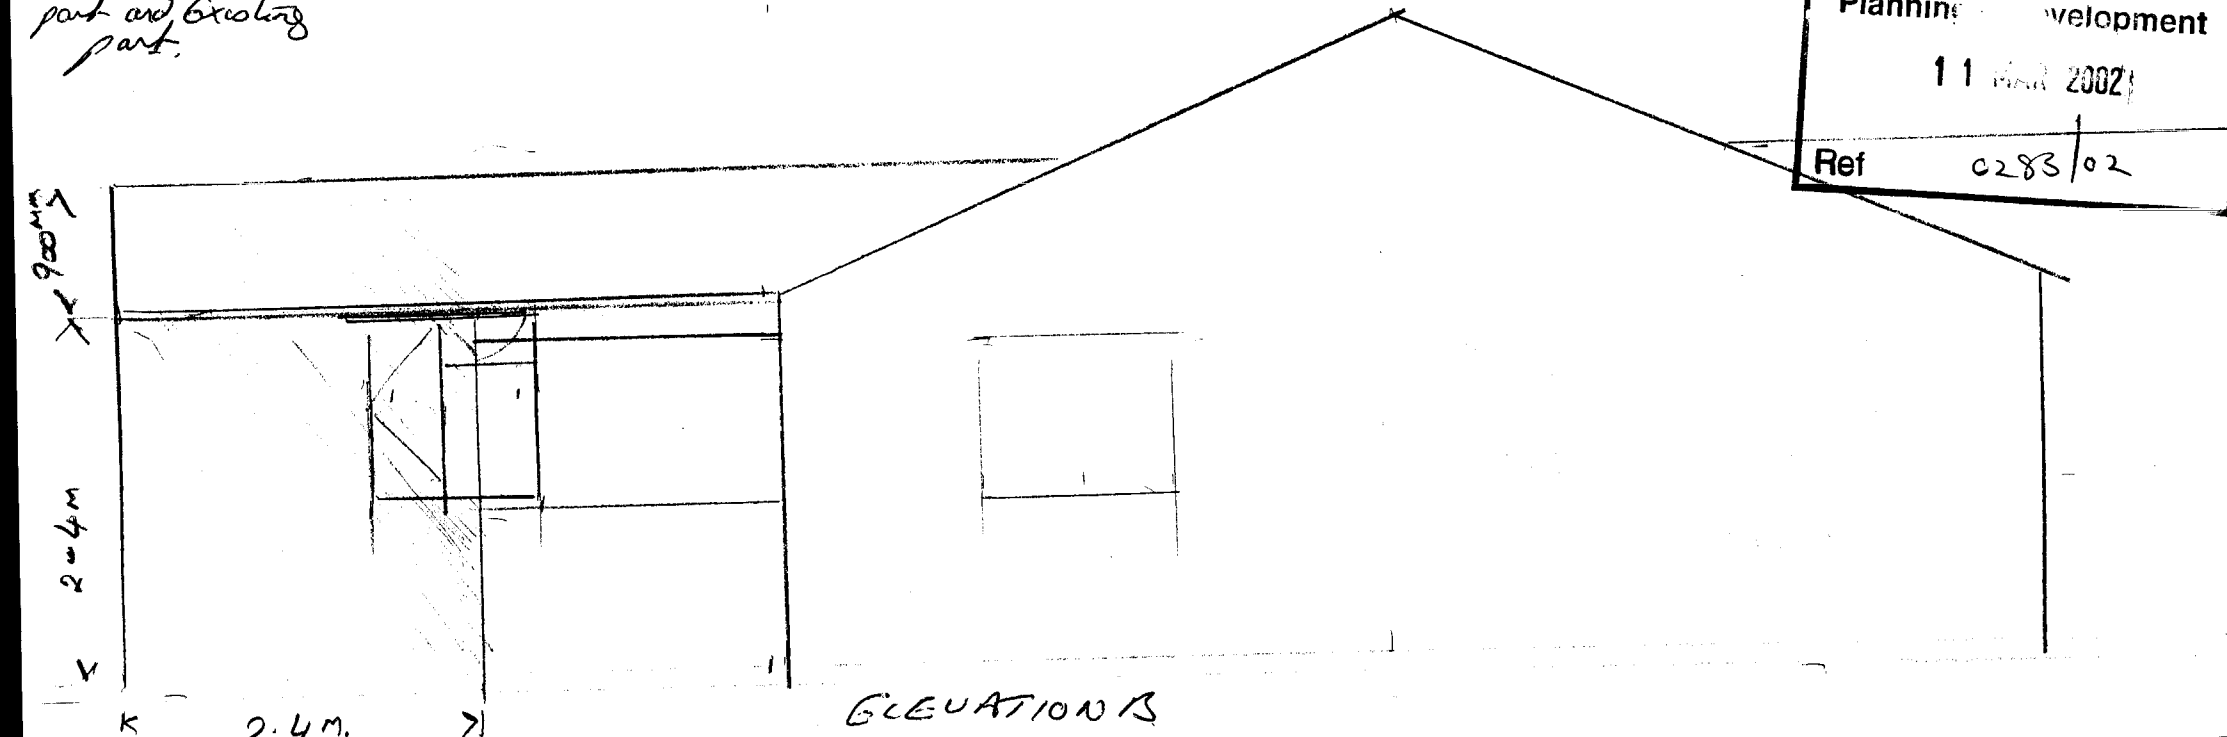

2.4M.

ELEVATION B