Ordnance Survey®


Siteplan®

BLOCK PLAN

PROPOSED AGRICULTURAL BUILDING AT
FROSTLEY GATE,
HOLBEACH FEN,
SPALDING, PE12 8SR

N

1:500 Scale

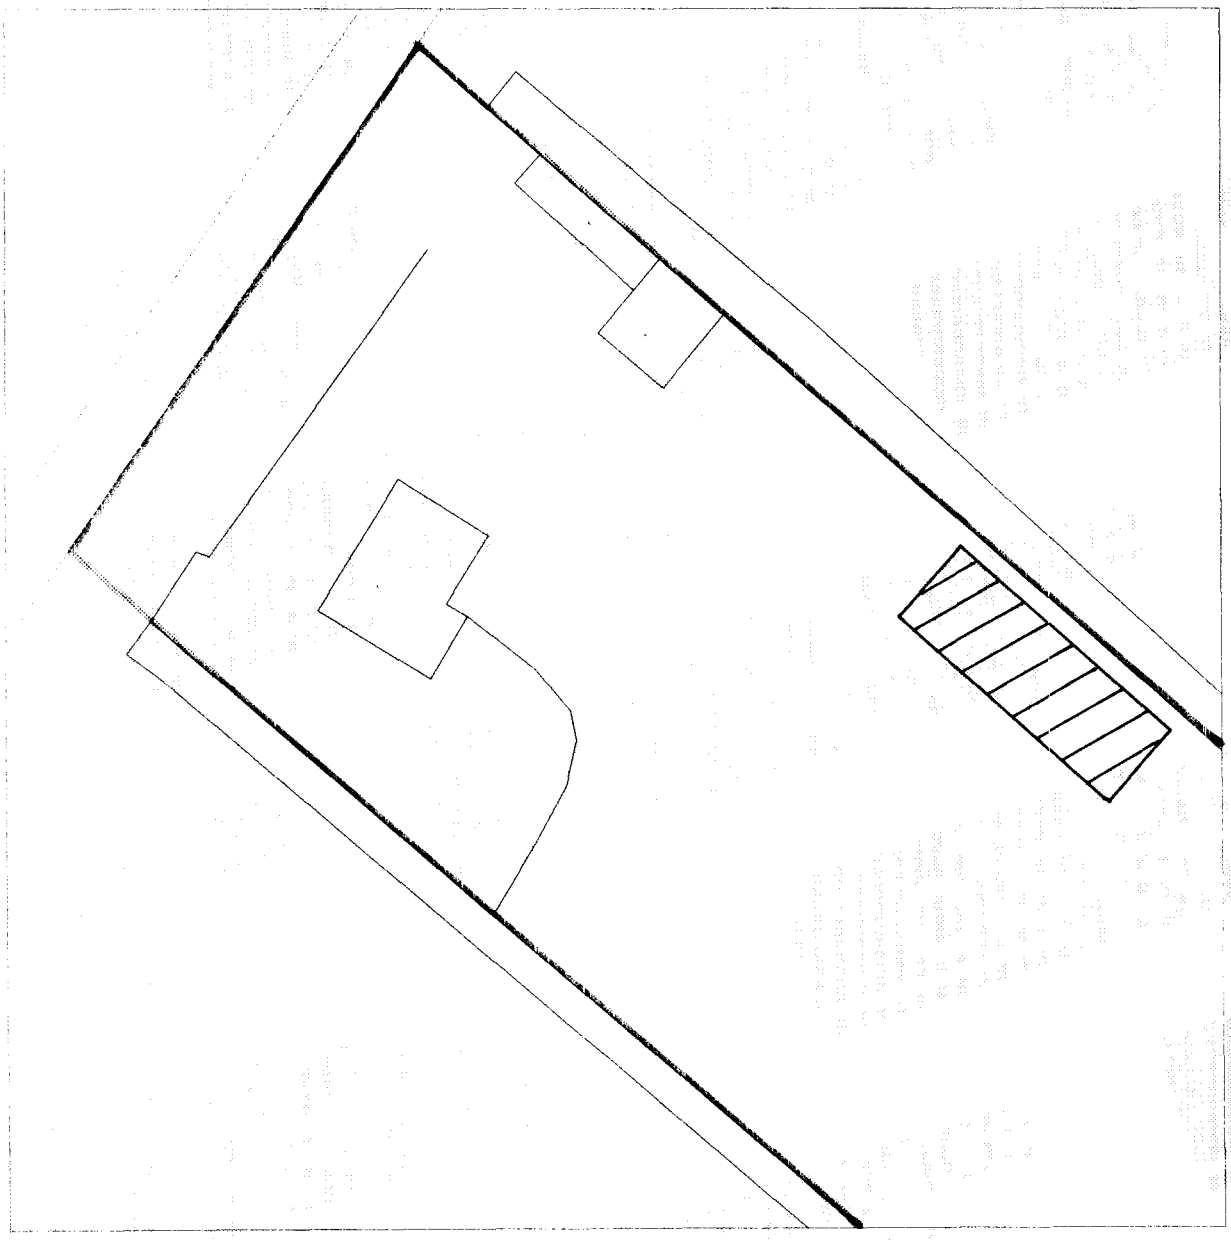

10 0 10 20 30

Metres

Produced 25 Feb 2003 from Ordnance Survey digital data and incorporating surveyed revision available at this date. © Crown Copyright 2003.

Reproduction in whole or in part is prohibited without the prior permission of Ordnance Survey.

Ordnance Survey and the OS symbol are registered trade marks and Siteplan a trade mark of Ordnance Survey, the national mapping agency of Great Britain.

Part or all of this Siteplan is enlarged from mapping produced at one or more of the following scales 1:1250, 1:2500, 1:10000.

SHDC
Planning & Development
- 7 MAR 2003
Ref 0290/03

Centre Coordinates: 536641 320960

National Grid sheet reference at centre of this Siteplan: TF3620

Supplied by: Gormans
Serial Number: 00001601

Ordnance Survey

This document has been security printed for Ordnance Survey to prevent unauthorized copying

Ordnance Survey®


Siteplan®

SITE PLAN

PROPOSED AGRICULTURAL BUILDING AT
FROSTLEY GATE,
HOLBEACH FEN,
SPALDING, PE12 8SR

N

1:2500 Scale

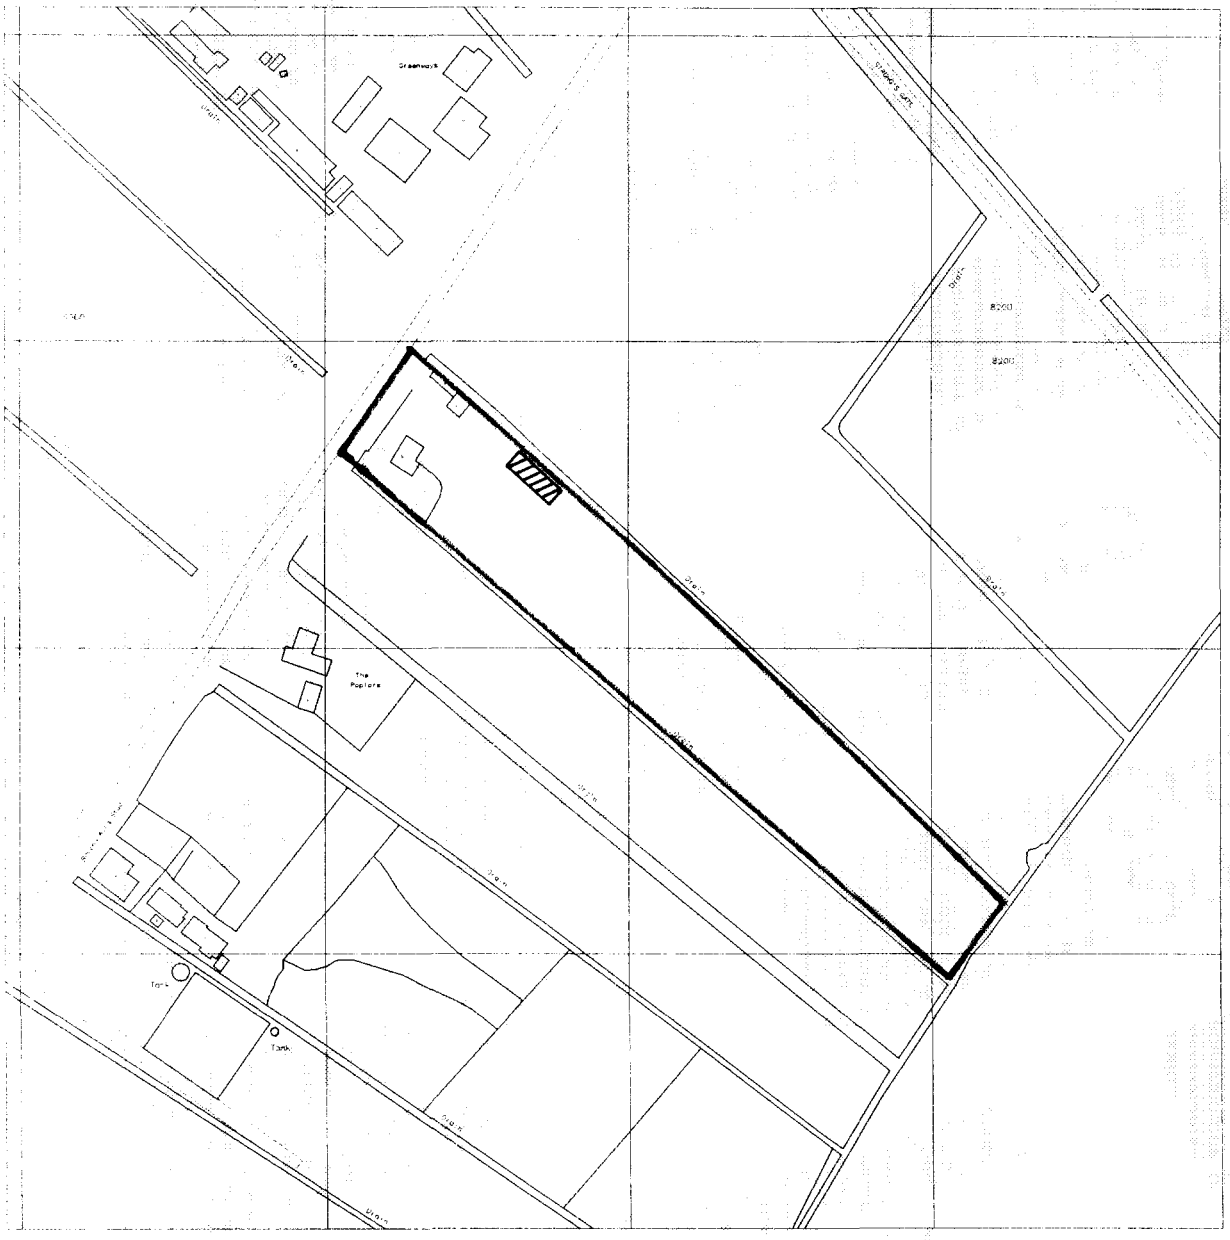

30 15 0 30 60 90 120 150 180

Metres

Produced 25 Feb 2003 from Ordnance Survey digital data and incorporating surveyed revision available at this date. © Crown Copyright 2003.

Reproduction in whole or in part is prohibited without the prior permission of Ordnance Survey.

Ordnance Survey and the OS symbol are registered trade marks and Siteplan a trade mark of Ordnance Survey, the national mapping agency of Great Britain.

SHDC
Planning & [illegible]
- 7 MAR 2003
Ref 0290103

Centre Coordinates: 536695 320909


National Grid sheet reference at centre of this Siteplan: TF3620

Supplied by: Gormans
Serial Number: 00001600


Ordnance Survey

This document has been security printed for Ordnance Survey to prevent unauthorized copying


SIDE ELEVATION (NORTH WEST)

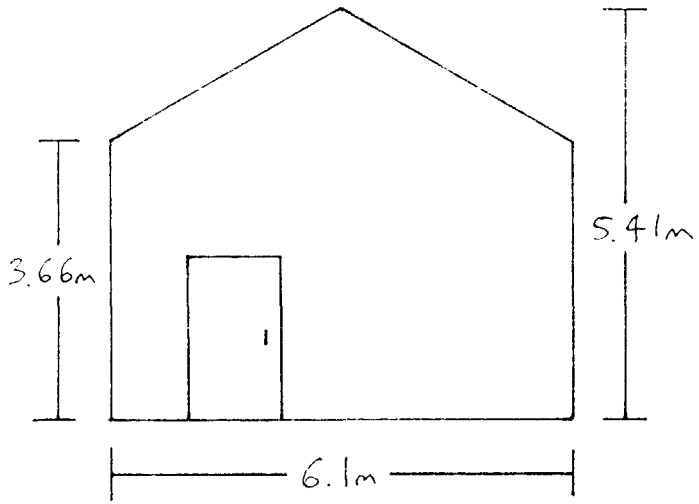

SIDE ELEVATION (SOUTH EAST)

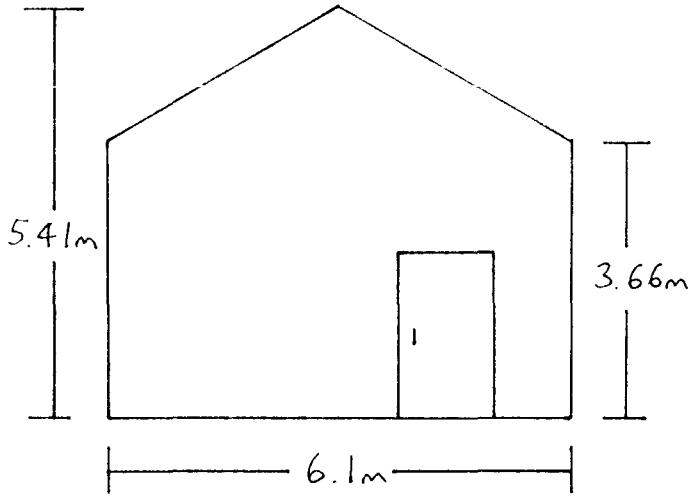

REAR (NORTH EAST)

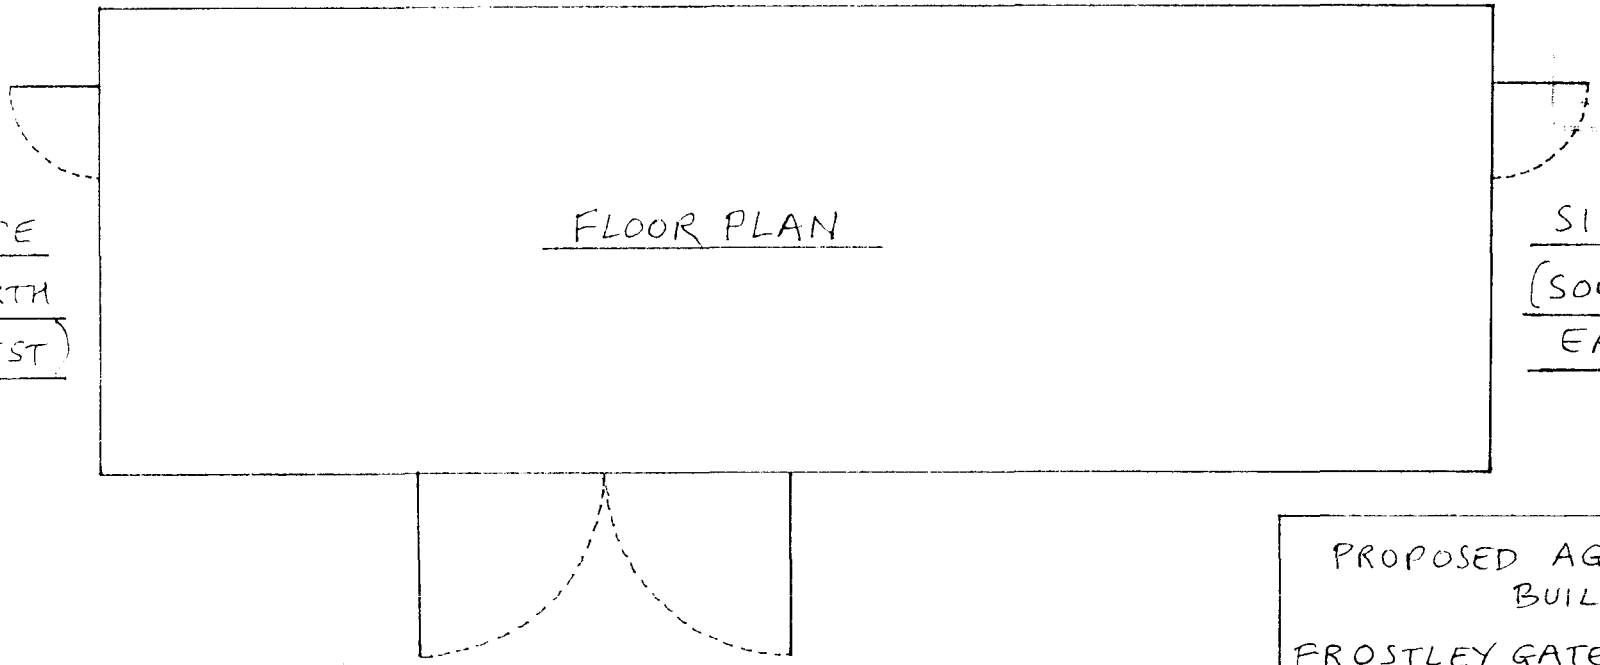

SIDE (NORTH WEST)

FLOOR PLAN

SIDE (SOUTH EAST)

FRONT (SOUTH WEST)

-7


0290103

SCALE 1:100


PROPOSED AGRICULTURAL BUILDING

FROSTLEY GATE, HOLBEACH FEN, SPALDING, PE12 8SR

FRONT ELEVATION (SOUTH WEST)

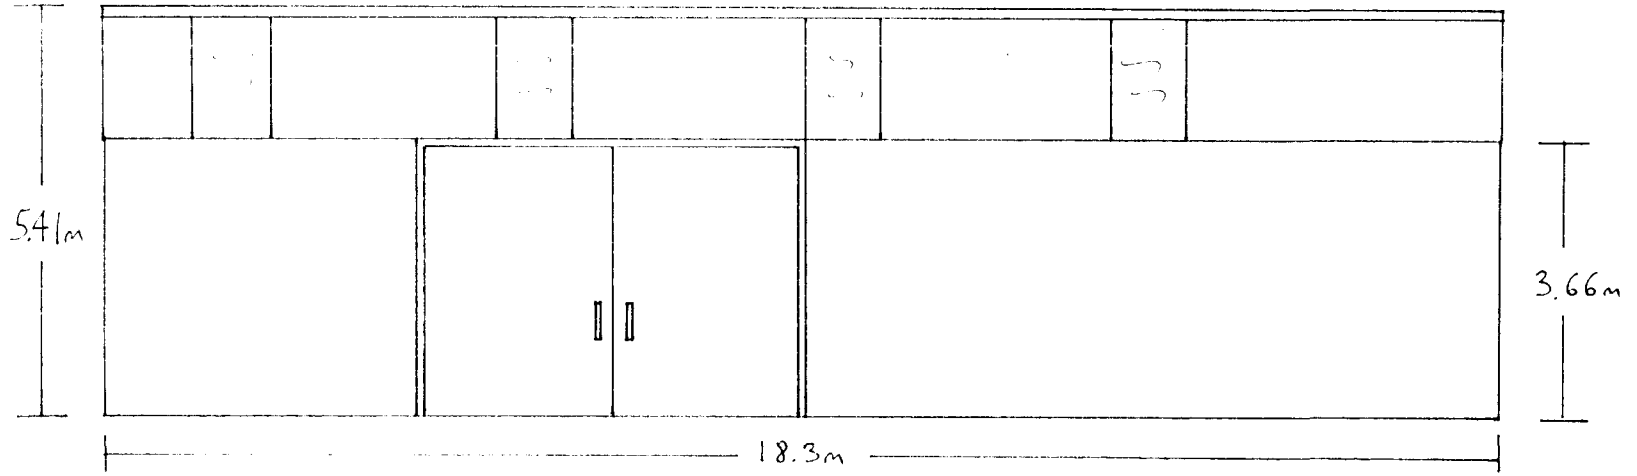

REAR ELEVATION (NORTH EAST)

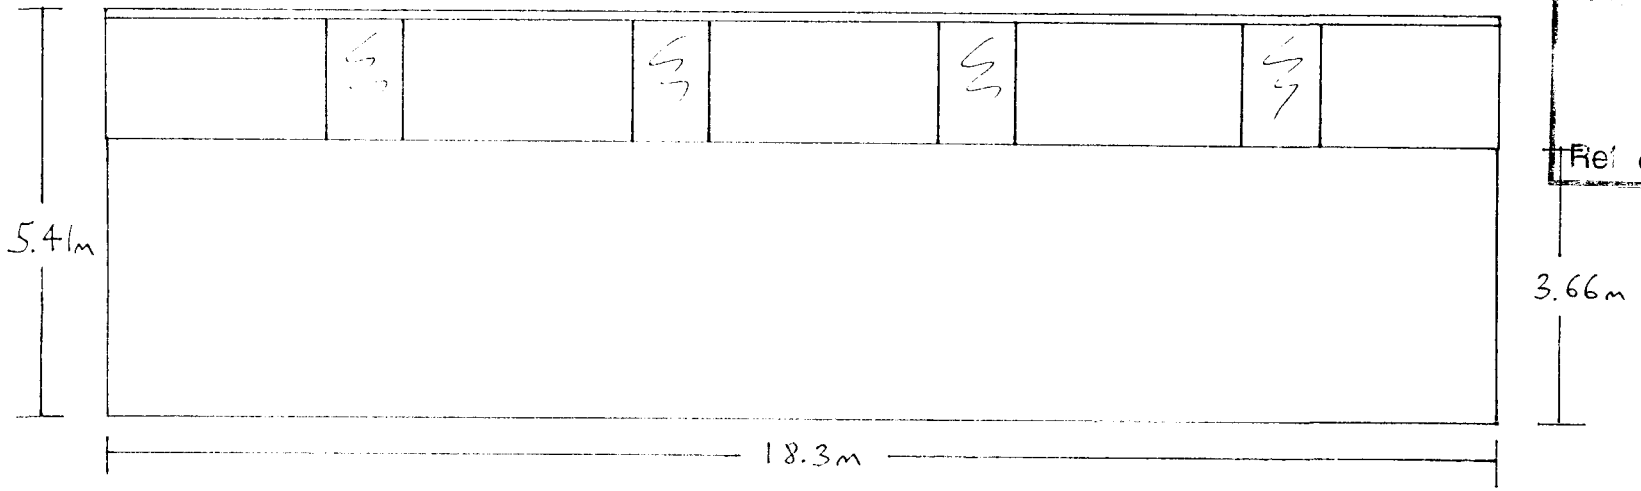

- 7 MAR 2003
Ref 0290103

PROPOSED AGRICULTURAL BUILDING FROSTLEY GATE, HOLBEACH FEN, SPALDING, PE12 8SR	SCALE 1:100