

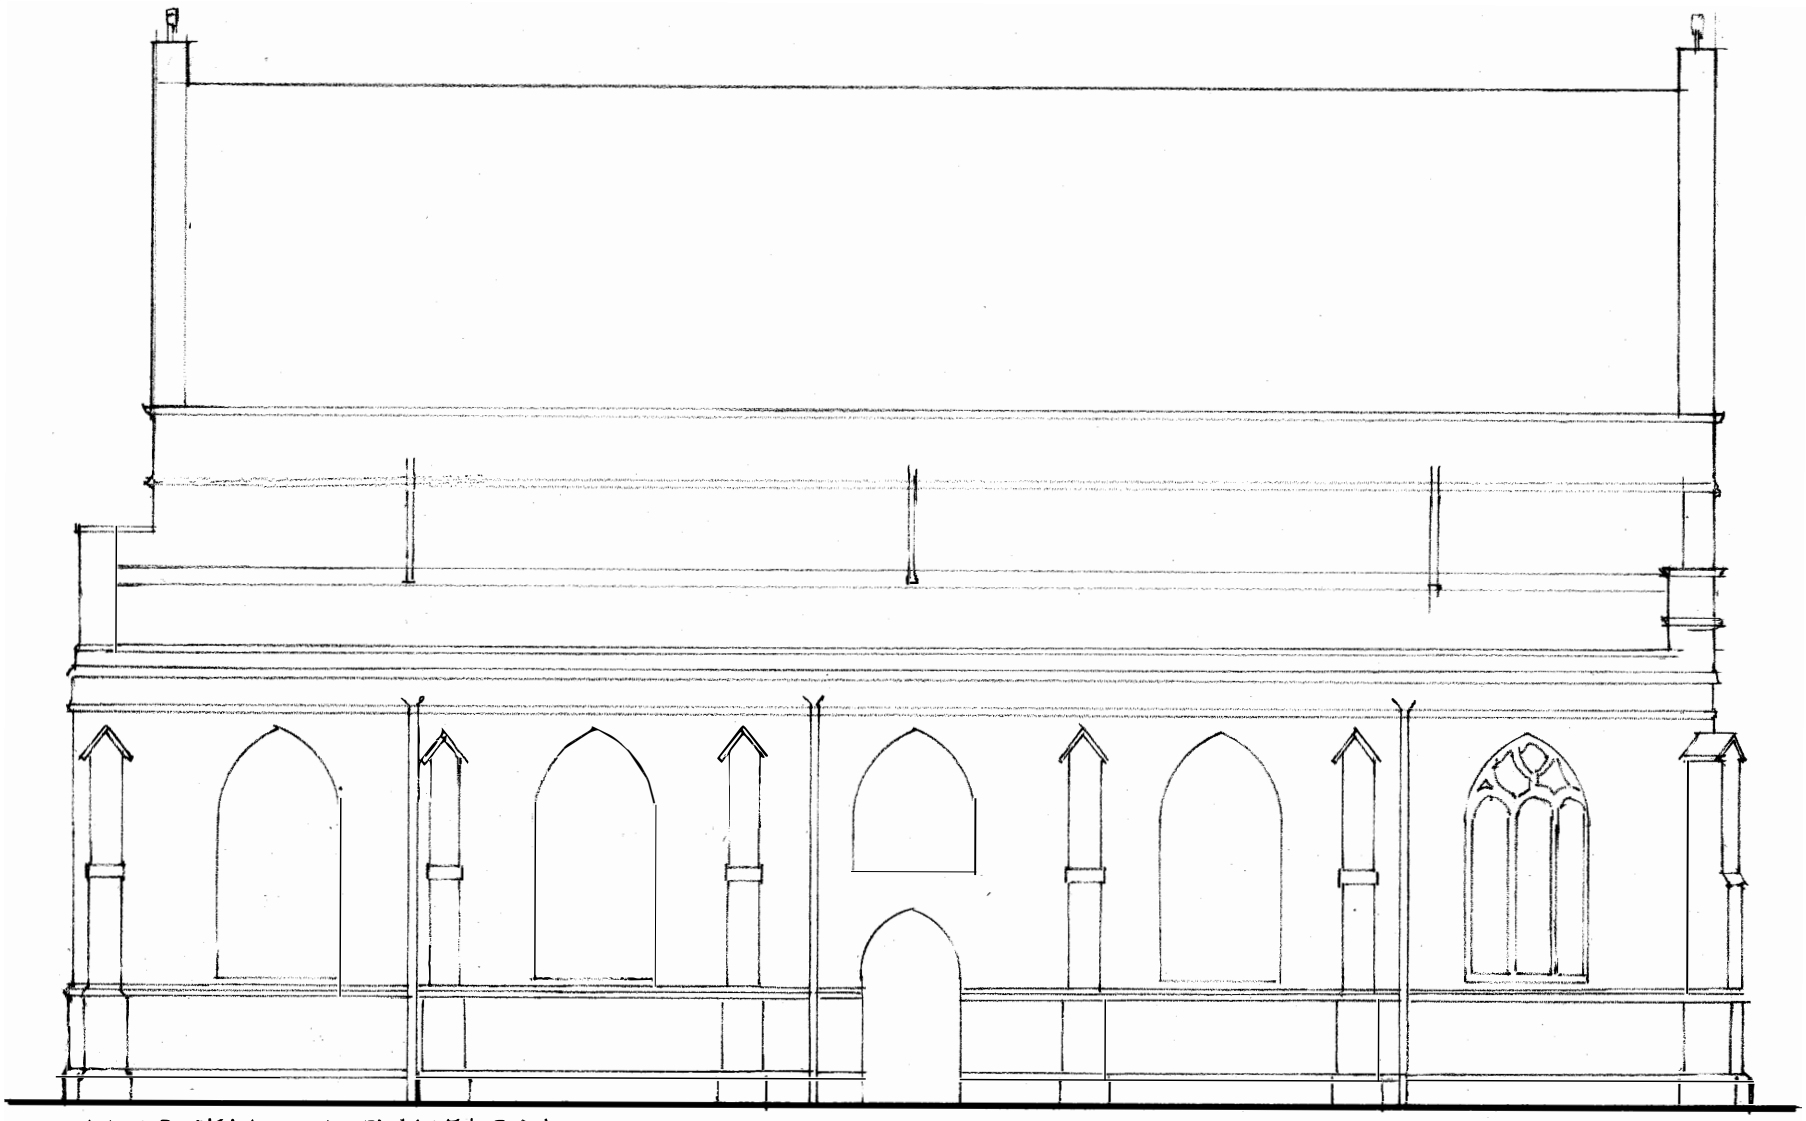



NORTH ELEVATION

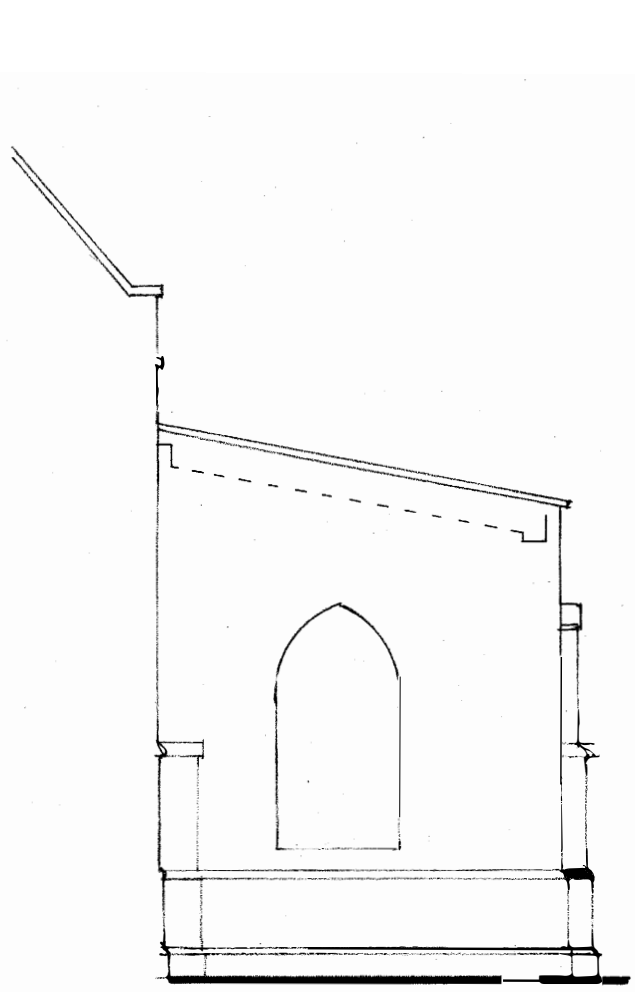

EAST ELEVATION

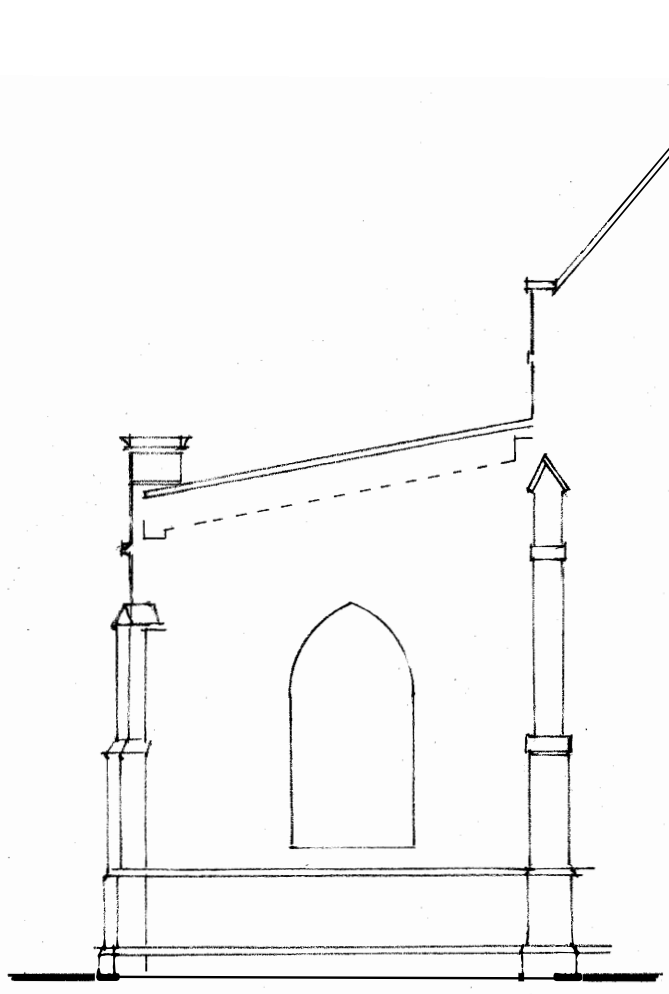

WEST ELEVATION

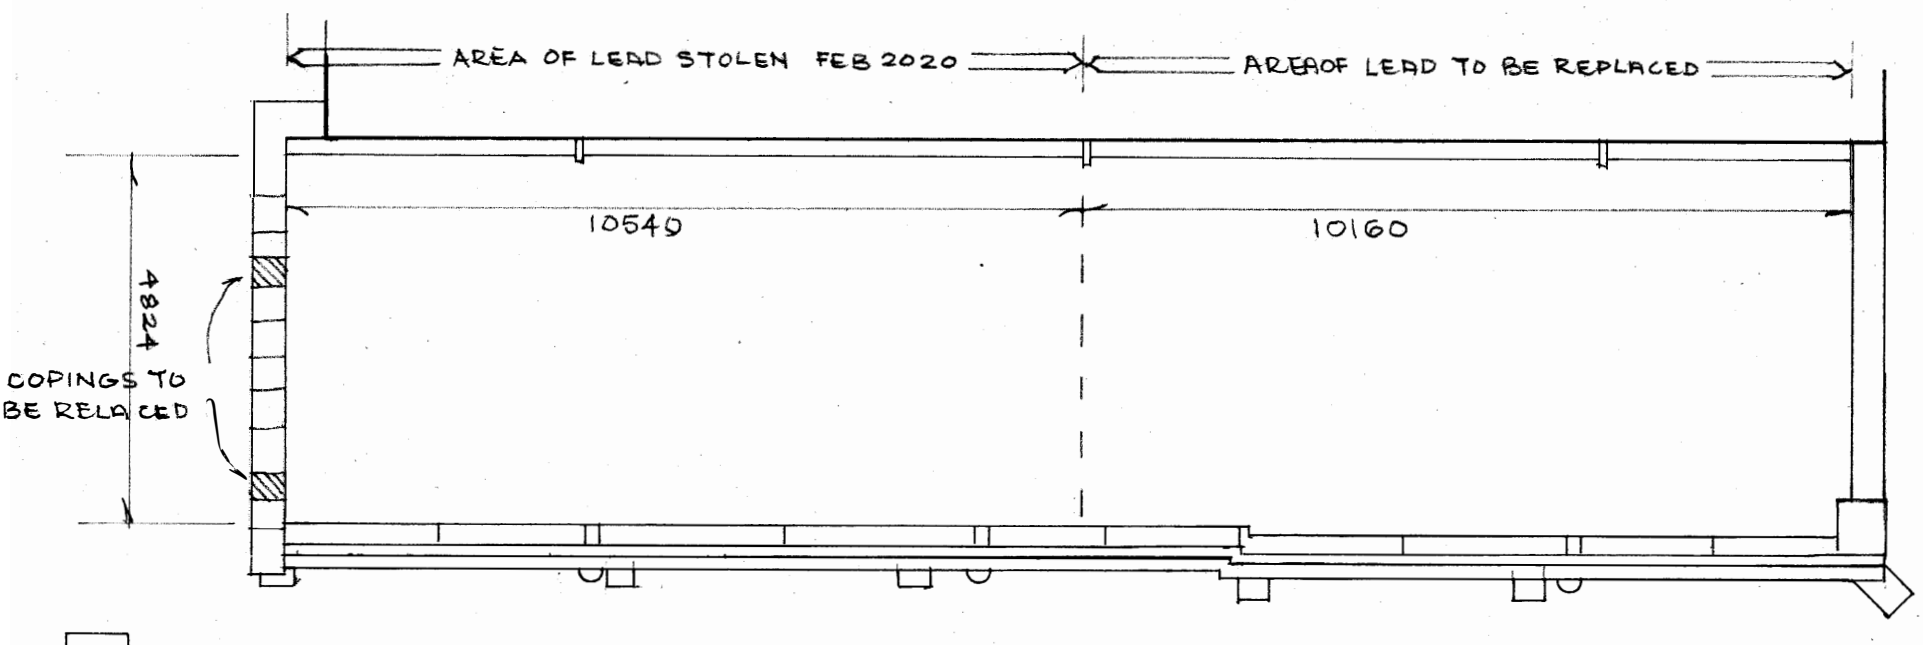

PLAN NORTH AISLE ROOF 1:100 @ A3 PAPER SIZE

DRAWING No 1792 3