


North Elevation (1:100)

East Elevation

South Elevation


0 1 2 3 4 5m

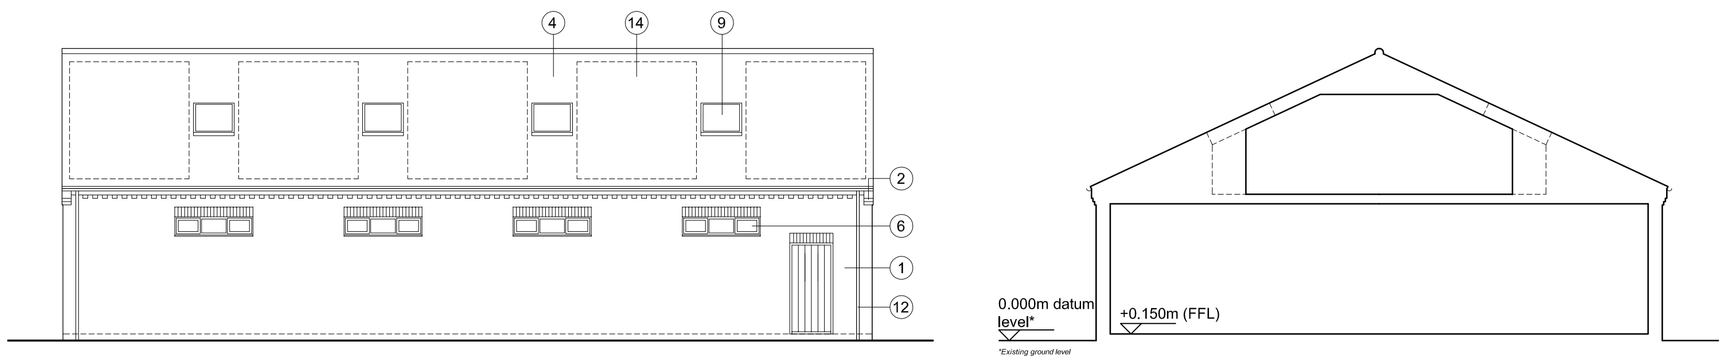

West Elevation

Section B-B (1:100)

0 1 2 3 4 5m

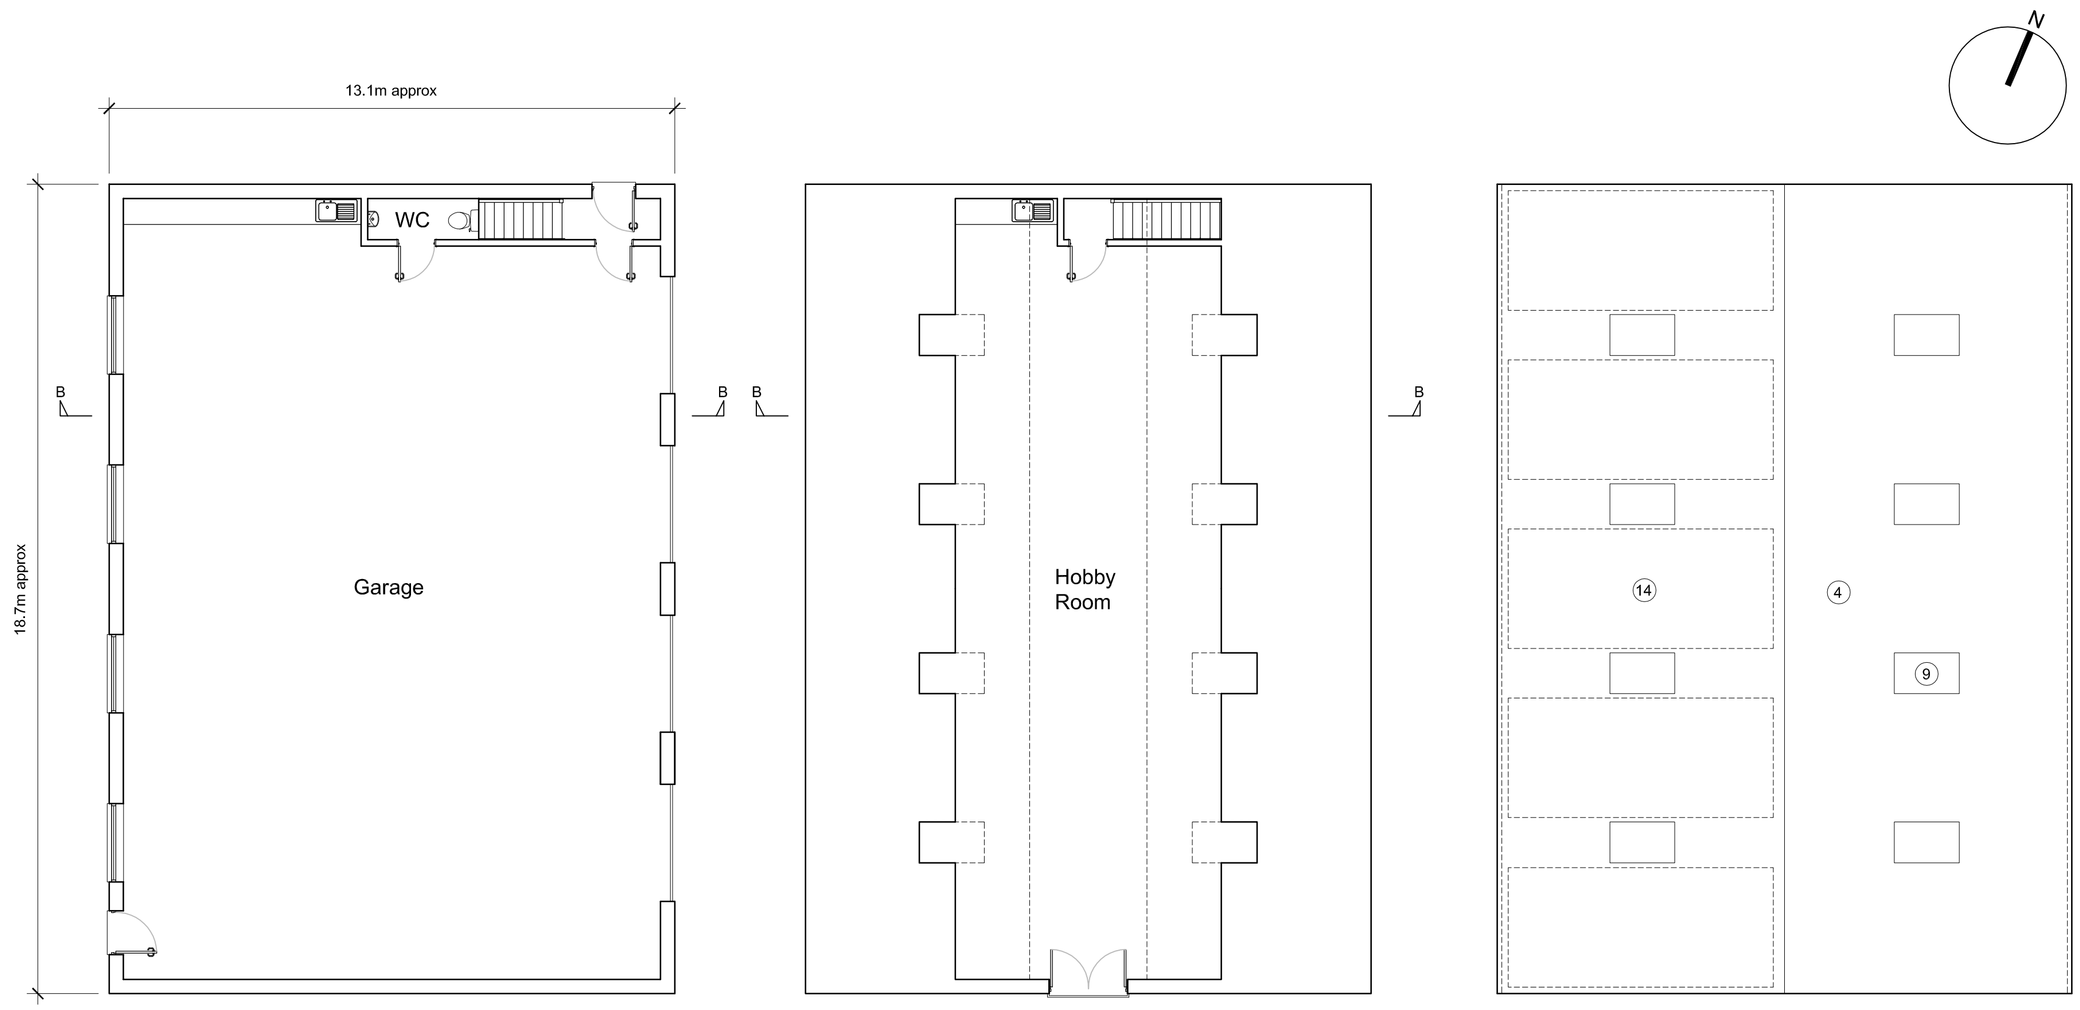

Ground Floor Plan (1:100)

First Floor Plan (1:100)

Roof Plan (1:100)

0 1 2 3 4 5m

All dimensions to be verified on site by Main Contractor before the start of any shop drawings or work whatsoever either on their own behalf or that of sub-contractors.

Report any discrepancies to the Contract Administrator at once.

This drawing is to be read with all relevant Architect's and Engineer's drawings and other relevant information.

Andrew M Wright Ltd. Registered in England & Wales No. 9399024.
Registered office: 22 Church Street, Holbeach, Spalding, Lincs, PE12 7LL

LEGEND: DO NOT SCALE

Legend to materials:-

1 = Facing brickwork (Ivanhoe Westminster)

2 = Feature brickwork [soldier courses, dentil course projecting headers] (Ivanhoe Westminster)

3 = Reconstituted stone cills

4 = Flat concrete roof tiles (black)

5 = Timber board effect cladding (cream)

6 = Upvc windows (cream)

7 = Composite doors (coloured)

8 = Upvc doors (cream)

9 = Roof windows (grey)

10 = Roller shutter garage doors (coloured)

11 = Glazed Juliet balcony

12 = Plastic rainwater goods (black)

13 = Stainless steel flue

14 = Solar panels (indicative zone)

Revision:	Date:	Description:	Drw:	Chk:
P1	28.03.23	Planning Issue -	AMW	AMW
D3	27.03.23	Draft Issue -	AMW	AMW
D2	23.03.23	Draft Issue -	AMW	AMW
D1	22.03.23	Draft Issue -	AMW	AMW

ANDREW M WRIGHT LTD
CHARTERED ARCHITECT

26 Joys Bank, Holbeach St Johns, Spalding, Lincs, PE12 8SD
Telephone: 01406 540573 Mobile: 07940 914778

Project:
14 Cross Street
Holbeach
Spalding
Lincs

Drawing Title:
Plans, Elevations & Section (Garage)

Client:
Mr Adrian Wright

Drawn:	Checked:	Date:	Scale:	Paper Size:
AMW	AMW	22.03.23	As shown	A1

Job No.:	Dwg No.:	Stage:	Revision:
082202	PD102	Planning	P1